
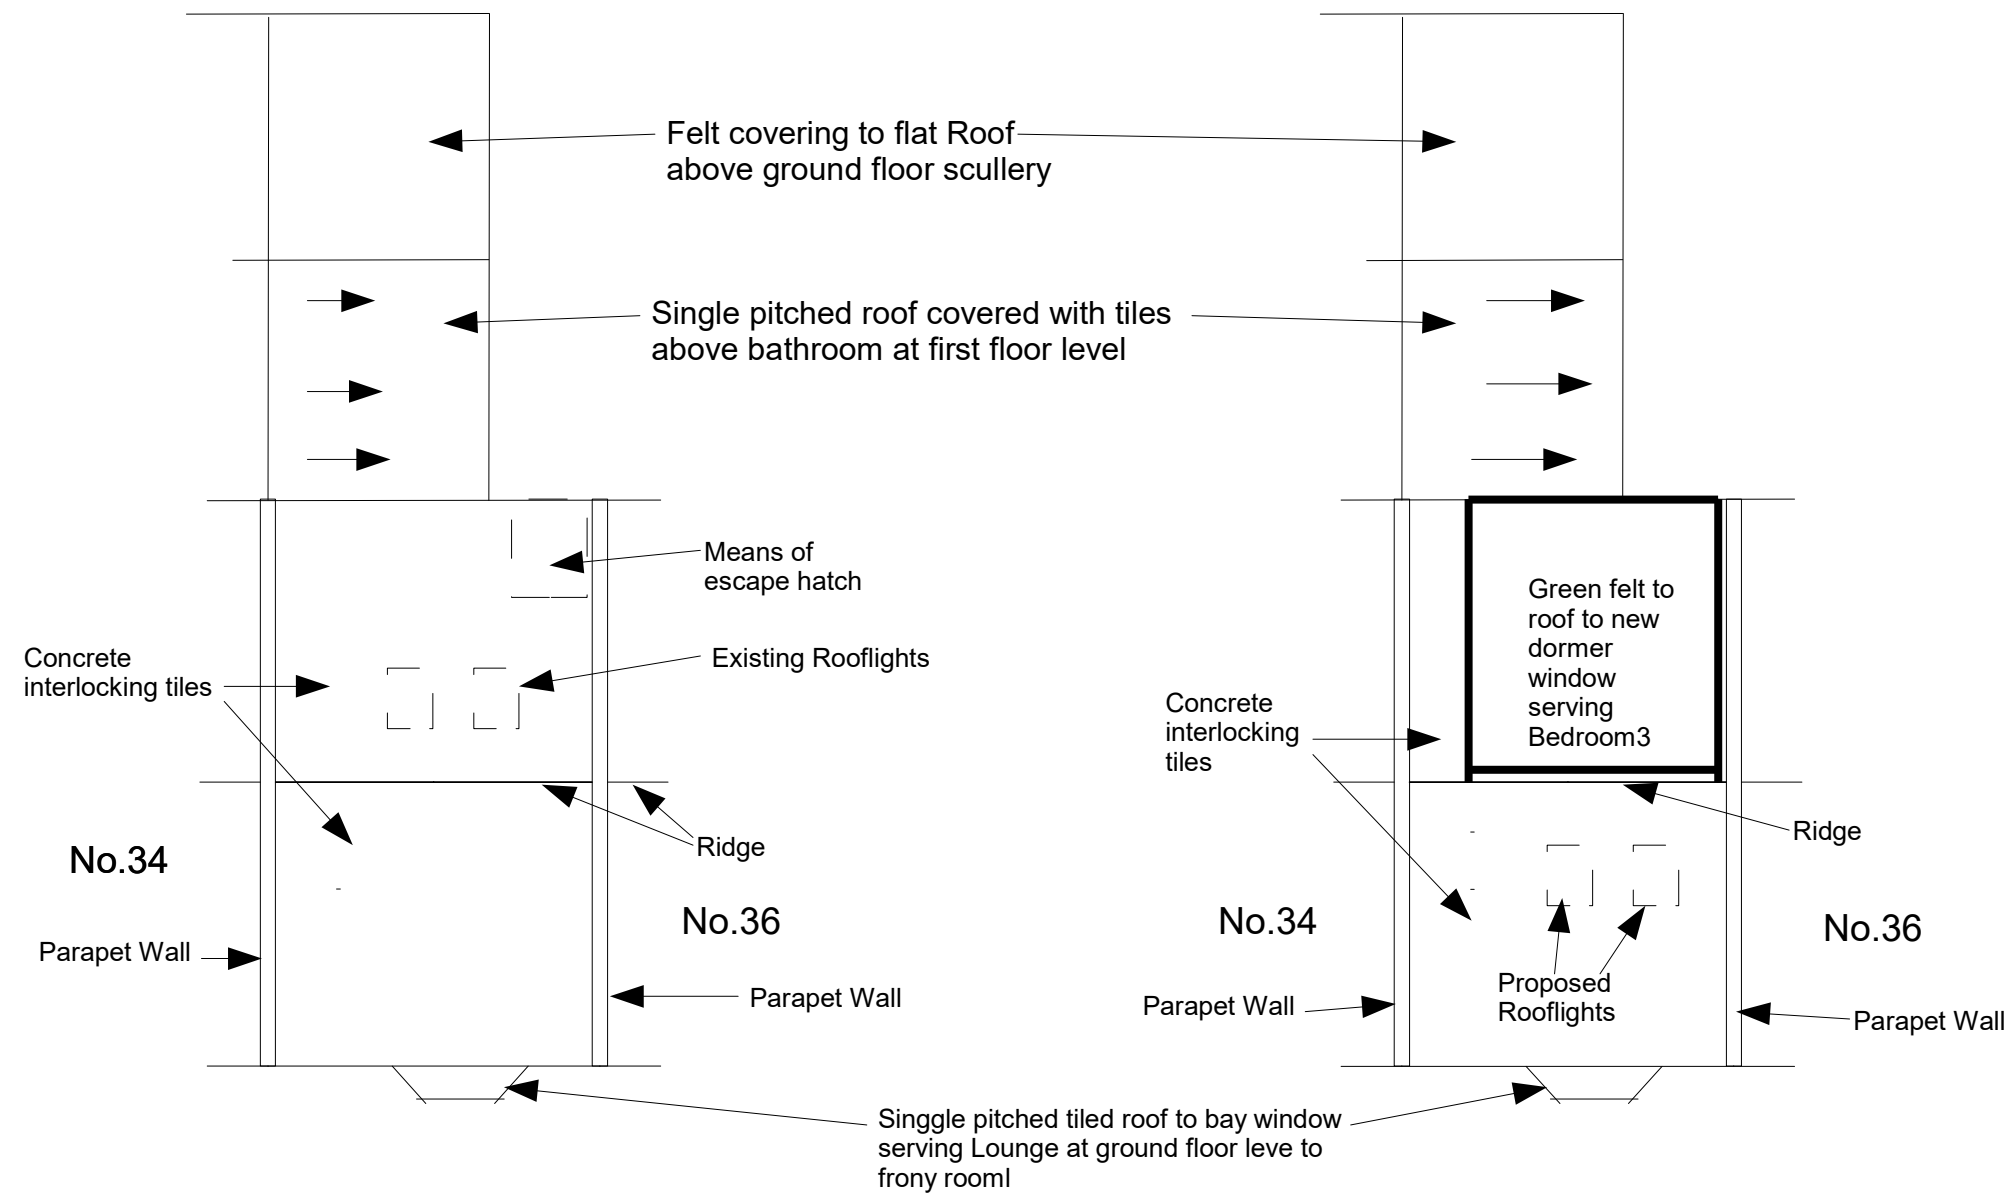


 

Existing Roof Surfaces

Proposed Roof Surfaces

ROOF PLANS
OFFICIAL USE

Scale:- 1:50
Drawing No:- 35DR/Rfs/1
Date:- 8 June 2026

PROJECT:-
Roof Plans,
35 Dacre Road, SG51QJ
ON BEHALF OF:-
Mr.D.M.Griffiths,
35 Dacre Road, Hitchin,
Herts. SG5 1QJ