


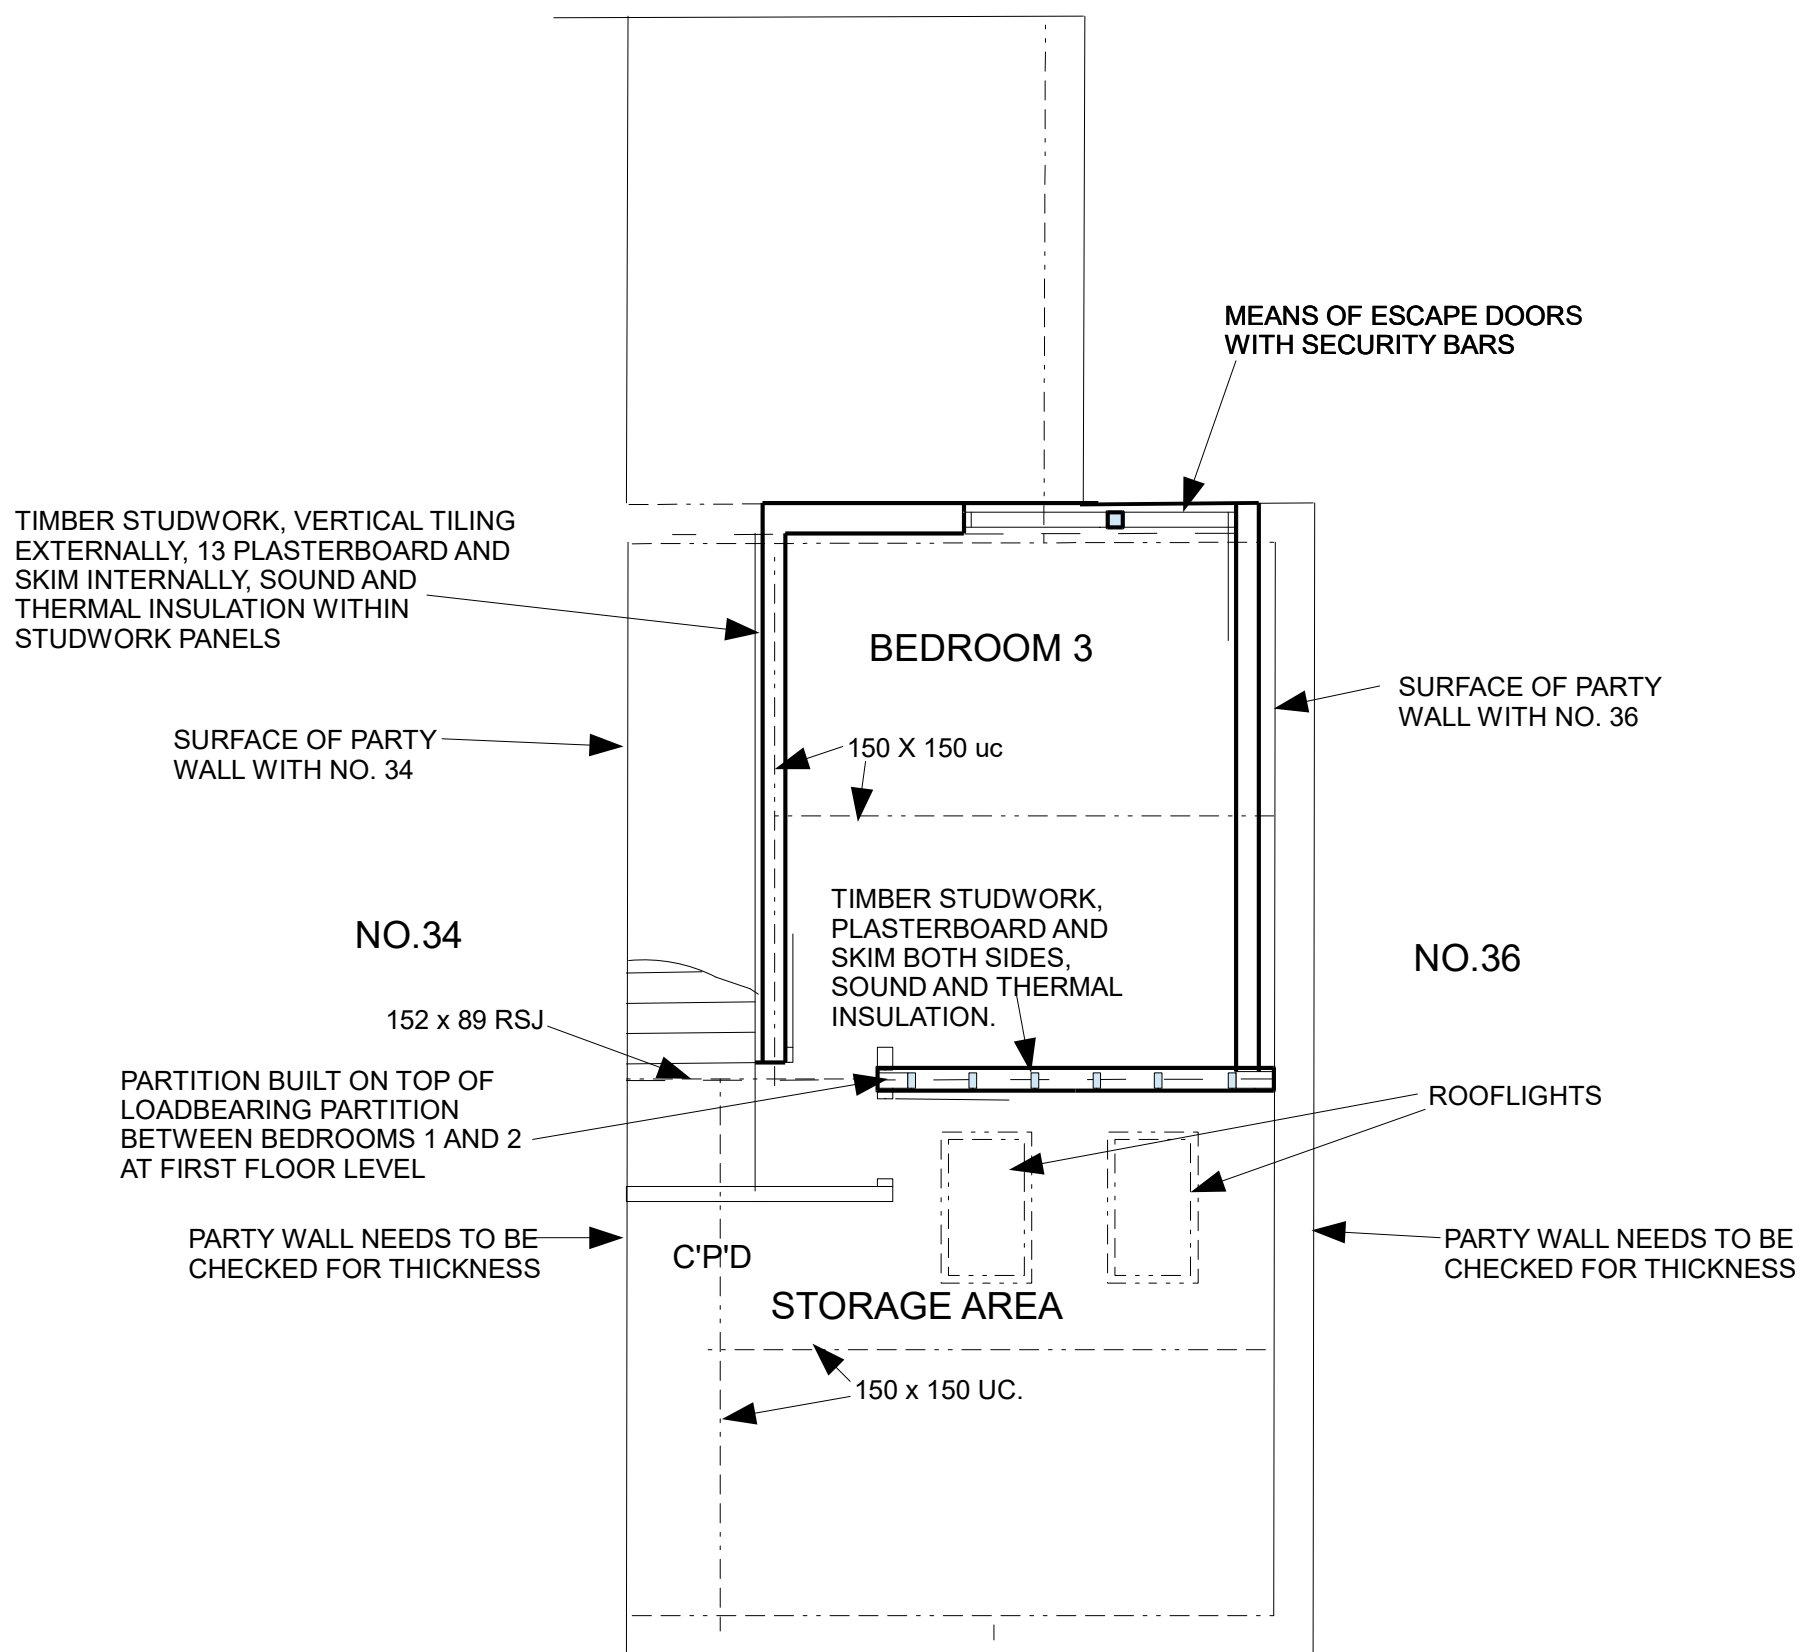

SECOND FLOOR

DRAWING NO. 35DR/SecFloor/1
DATE: 11 JUNE. 2026

PROPOSED SECOND FLOOR PLAN
35 DACRE ROAD, HITCHIN
HERTS. SG5 1QJ
FOR
MR.D.M.GRIFFITHS