


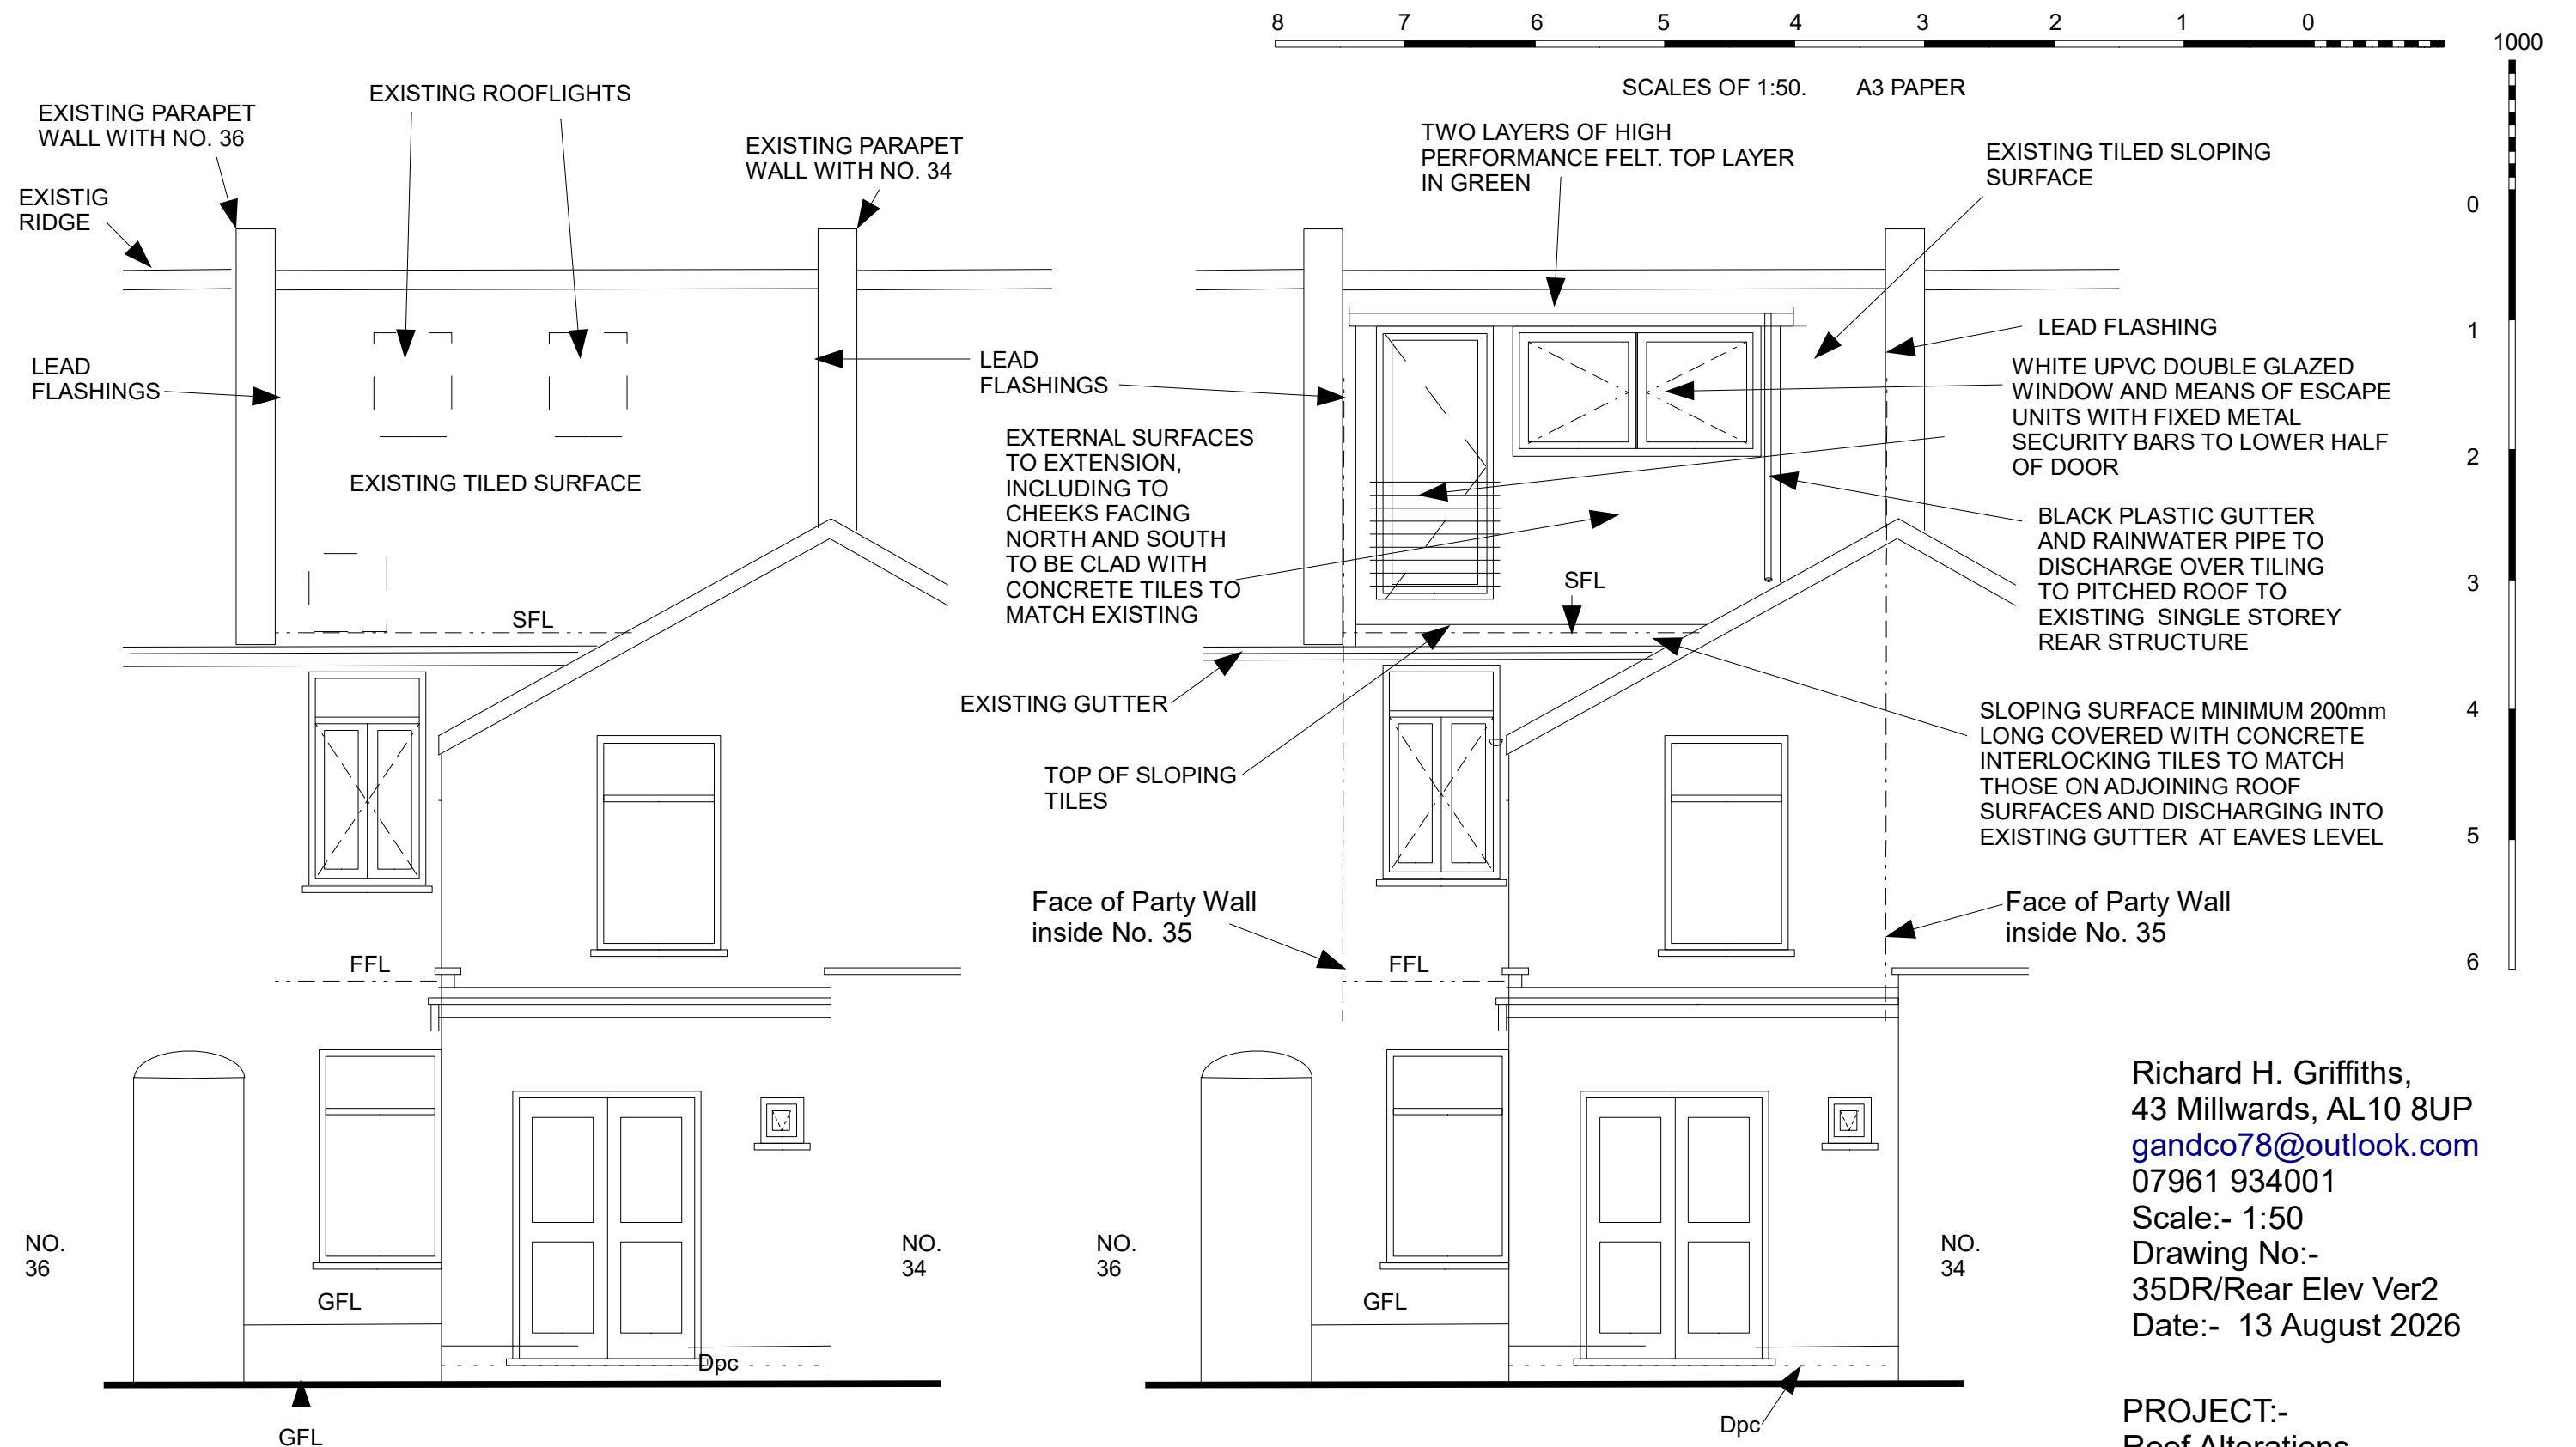

Existing Rear Elevation No, 35

Proposed Rear Elevation No.35

Proposal January 2026
Revision 2 at 13 Aug 26

Richard H. Griffiths,
43 Millwards, AL10 8UP
gandco78@outlook.com
07961 934001
Scale:- 1:50
Drawing No:-
35DR/Rear Elev Ver2
Date:- 13 August 2026

PROJECT:-
Roof Alterations,
35 Dacre Road, Hitchin
ON BEHALF OF:-
Mr.D.M.Griffiths,
35 Dacre Road, Hitchin
Herts. SG5 1QJ