


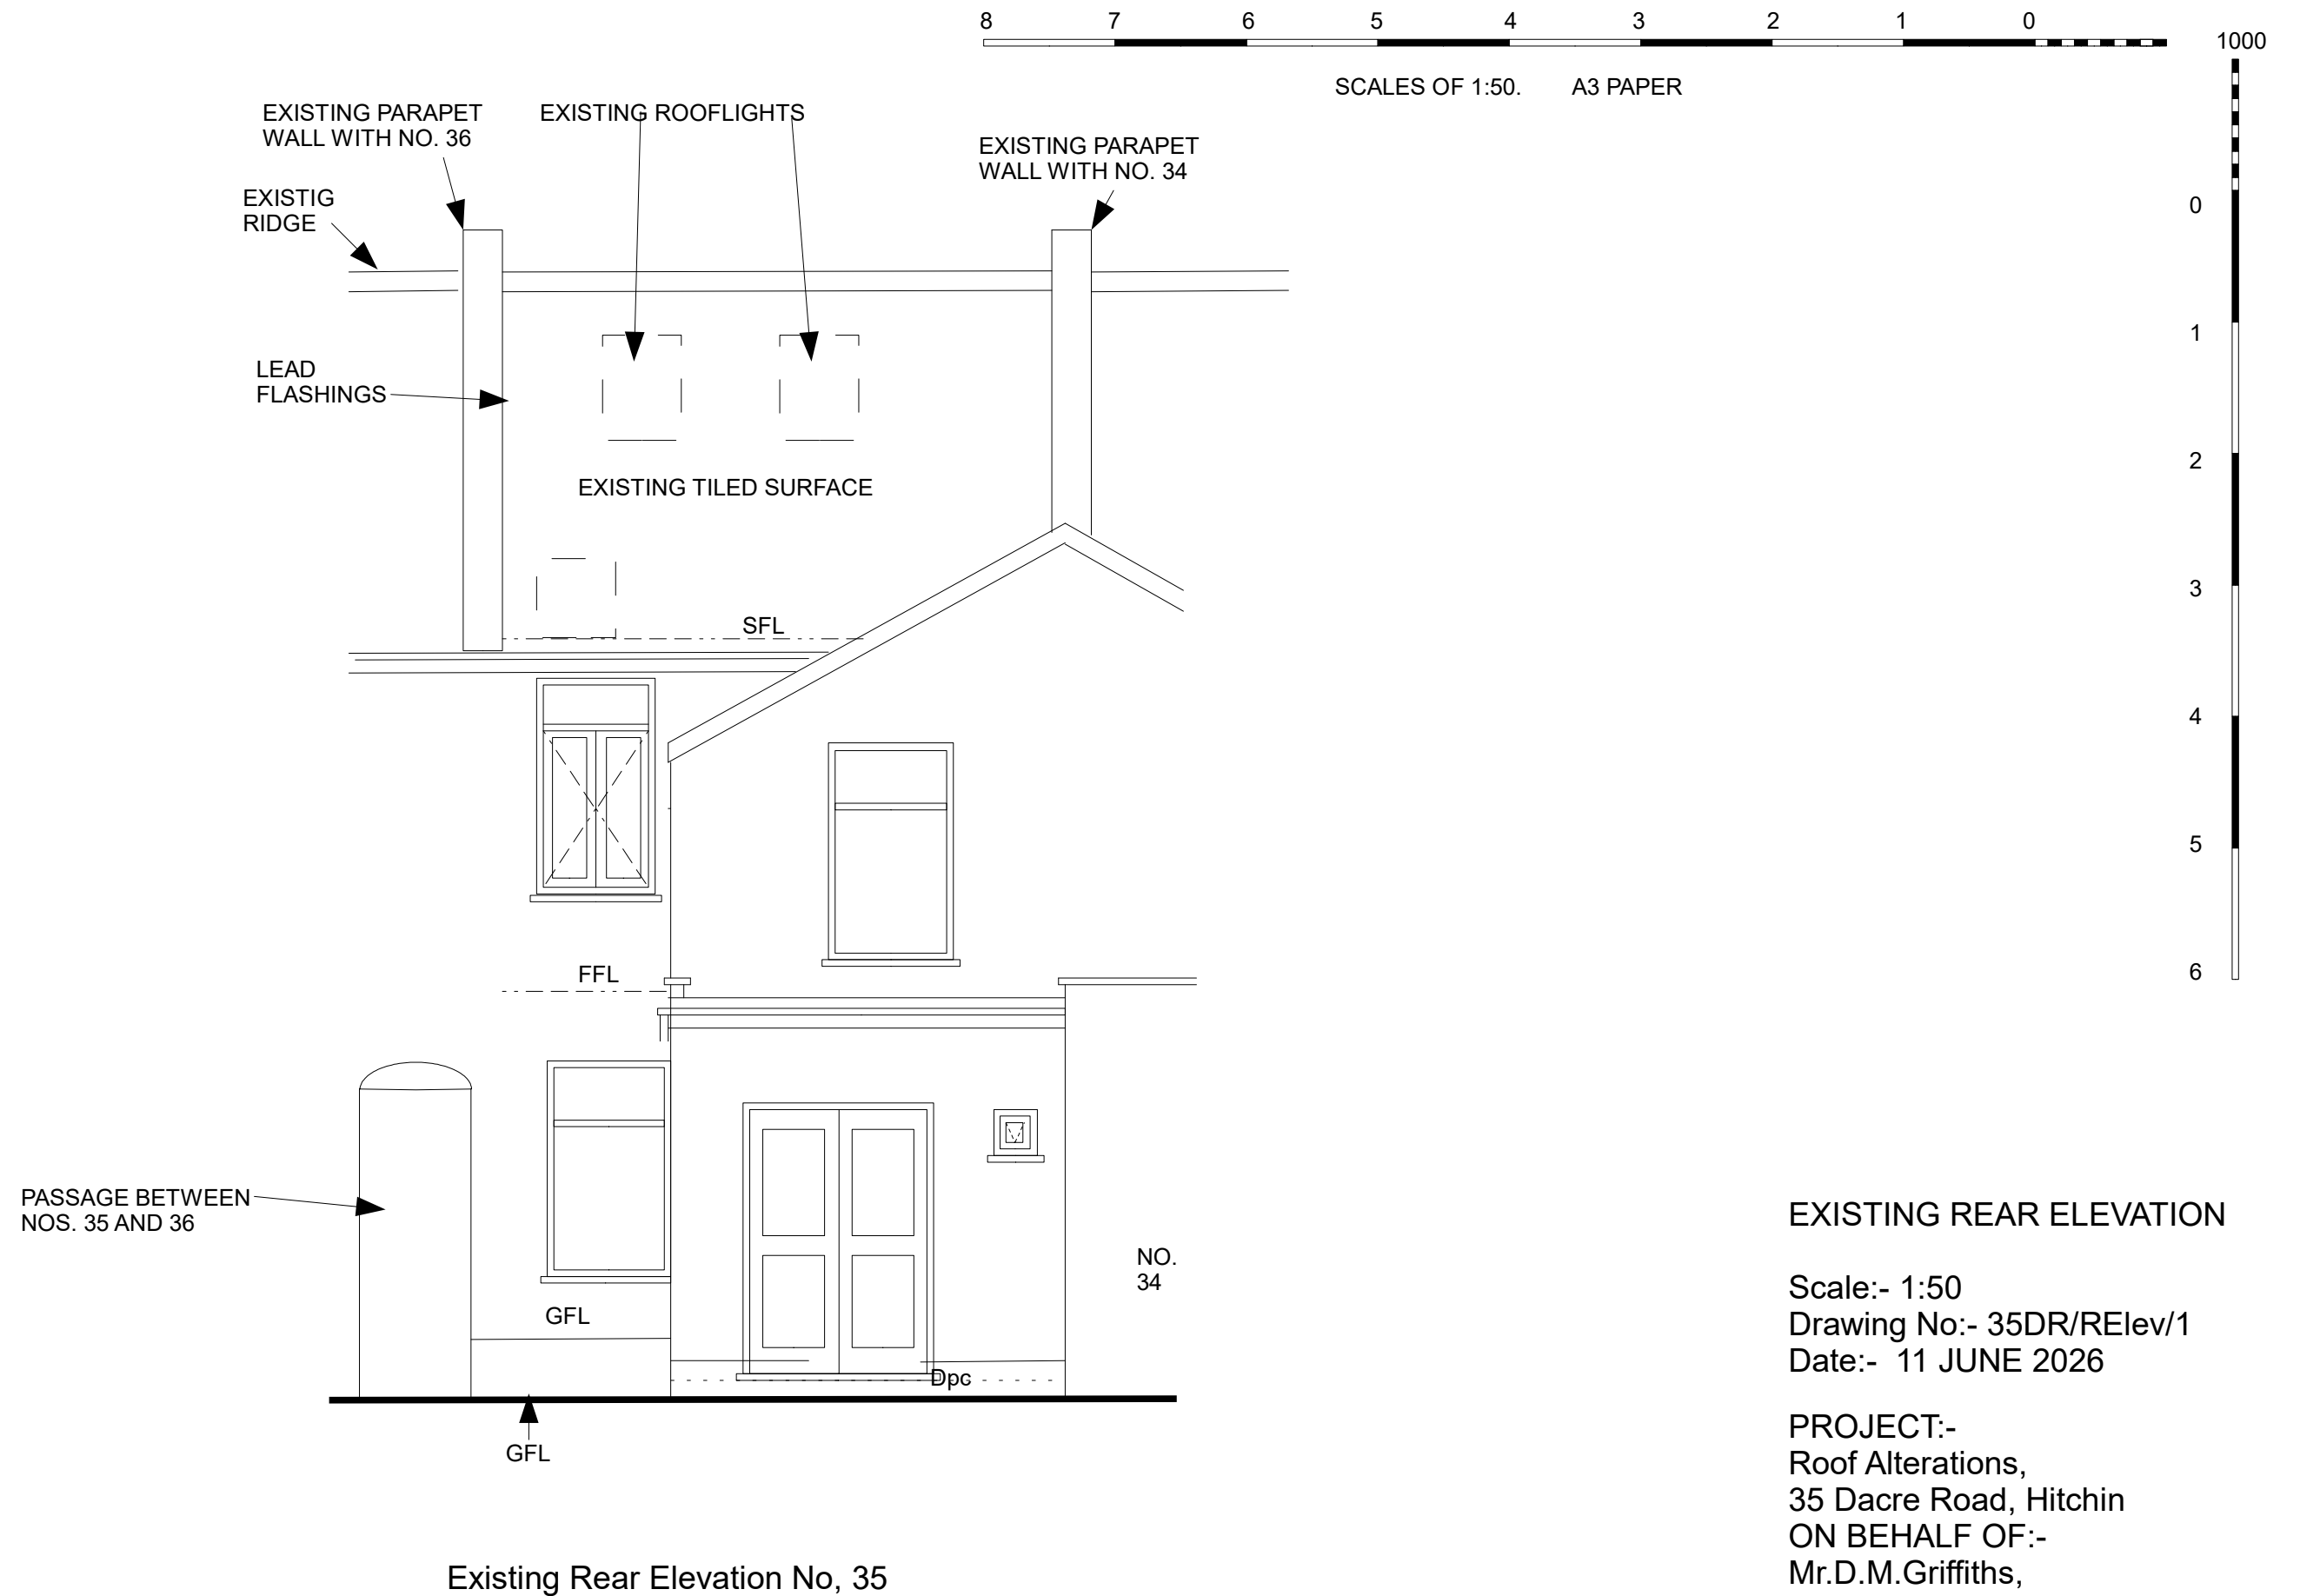

EXISTING REAR ELEVATION

Scale:- 1:50

Drawing No:- 35DR/RElev/1

Date:- 11 JUNE 2026

PROJECT:-

Roof Alterations,
35 Dacre Road, Hitchin
ON BEHALF OF:-
Mr.D.M.Griffiths,
35 Dacre Road, Hitchin
Herts. SG5 1QJ