


Pink solid hatch denotes extent of demolition - all other structures retained.

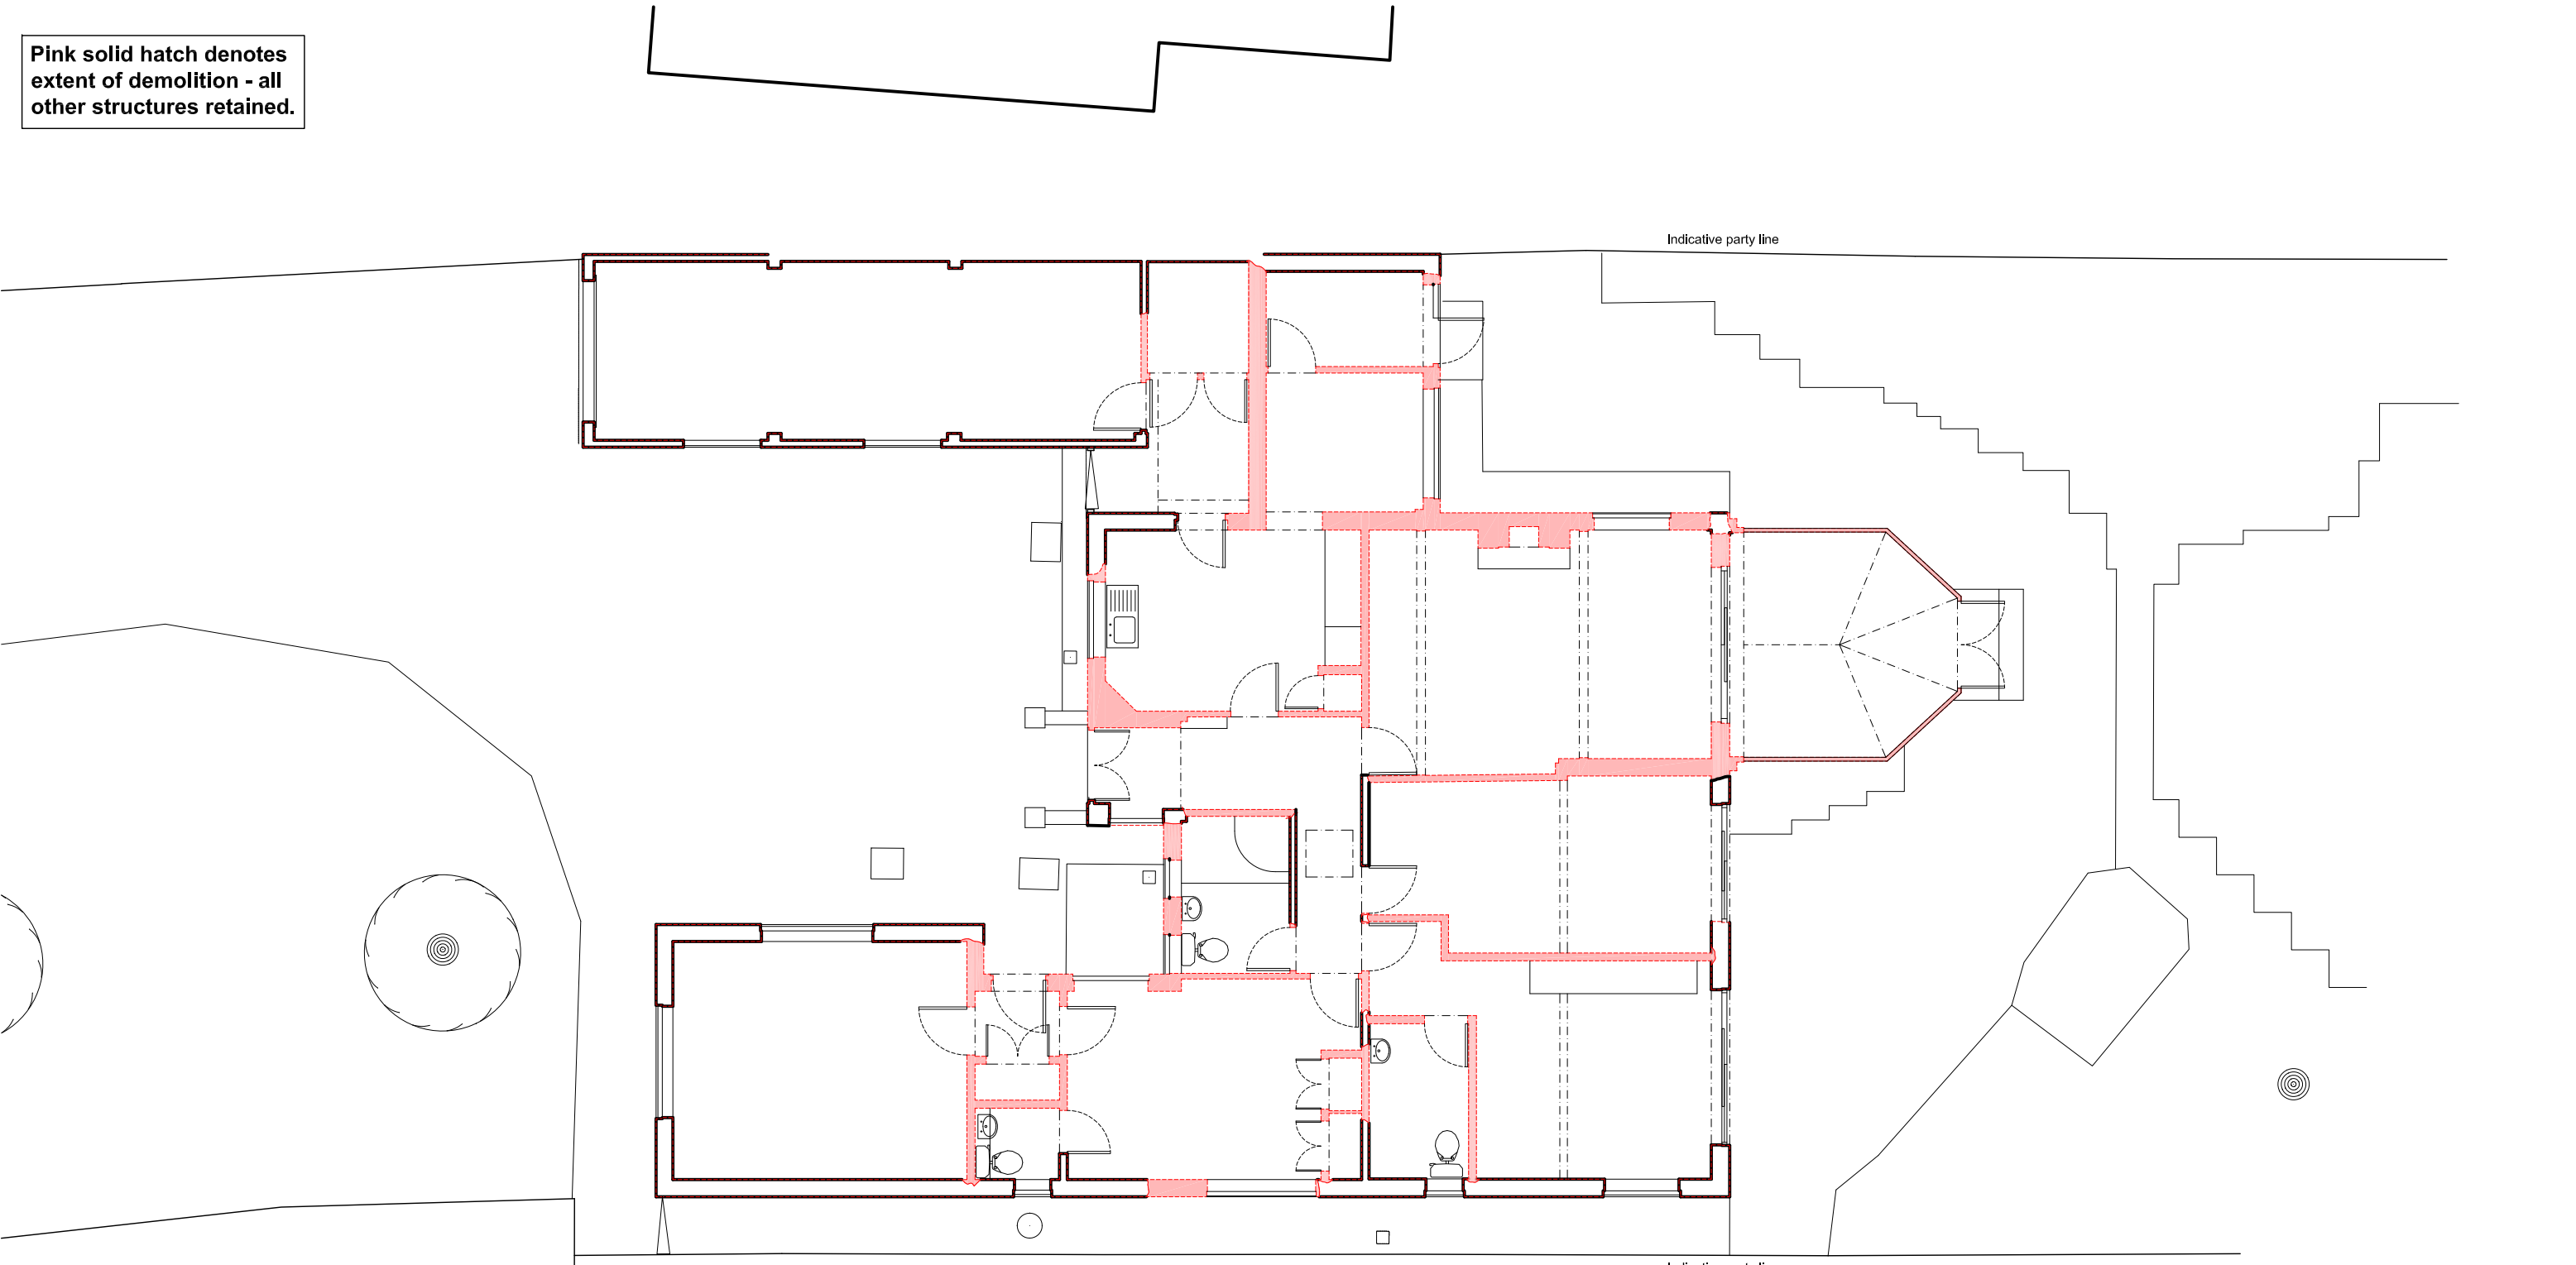

EXISTING GROUND FLOOR DEMOLITION

SCALE: 1:100@A3

0.0 1.0 2.0 3.0 4.0 6.0 8.0 10.0

General Notes:

This drawing has been prepared for planning application purposes. It is not suitable for any other purpose.

Unless expressly stated and agreed in writing, Allen Architects Ltd has not been appointed to the role of Principal Designer in regard to both CDM and BSA legislation. It remains the building owner responsibility to arrange this appointment.

Legend:

-  Denotes existing structure removed
-  Denotes structure retained
-  Denotes proposed structure
-  Denotes ceiling height below 1.8m

GENERAL NOTES
This drawings is to be read in conjunction with all other issued information, including architect's and structural engineer's drawings and specifications. Report any discrepancies to the architect.
This drawing is prepared solely for design and planning submission purposes. It is not intended or suitable for either Building Regulations or construction purposes and should not be used for such.
Copyright of Allen Architects Ltd.

DRAWING ISSUE

Planning

CLIENT

Johnny Lovett

PROJECT TITLE

12 Brownfield Way
Wheathampstead, St Albans
AL4 8LL

DRAWING TITLE

Existing Ground Floor Demolition

SCALE
1:100@A3

DATE
17.11.2025

DWG NO.
070_010 (D)

DRAWN
JMA

CHECKED
JA

REVISION
-



REV	DATE	NOTE
-----	------	------

Allen

architects


et: info@allen-architects.co.uk

Pink solid hatch denotes
extent of demolition - all
other structures retained.

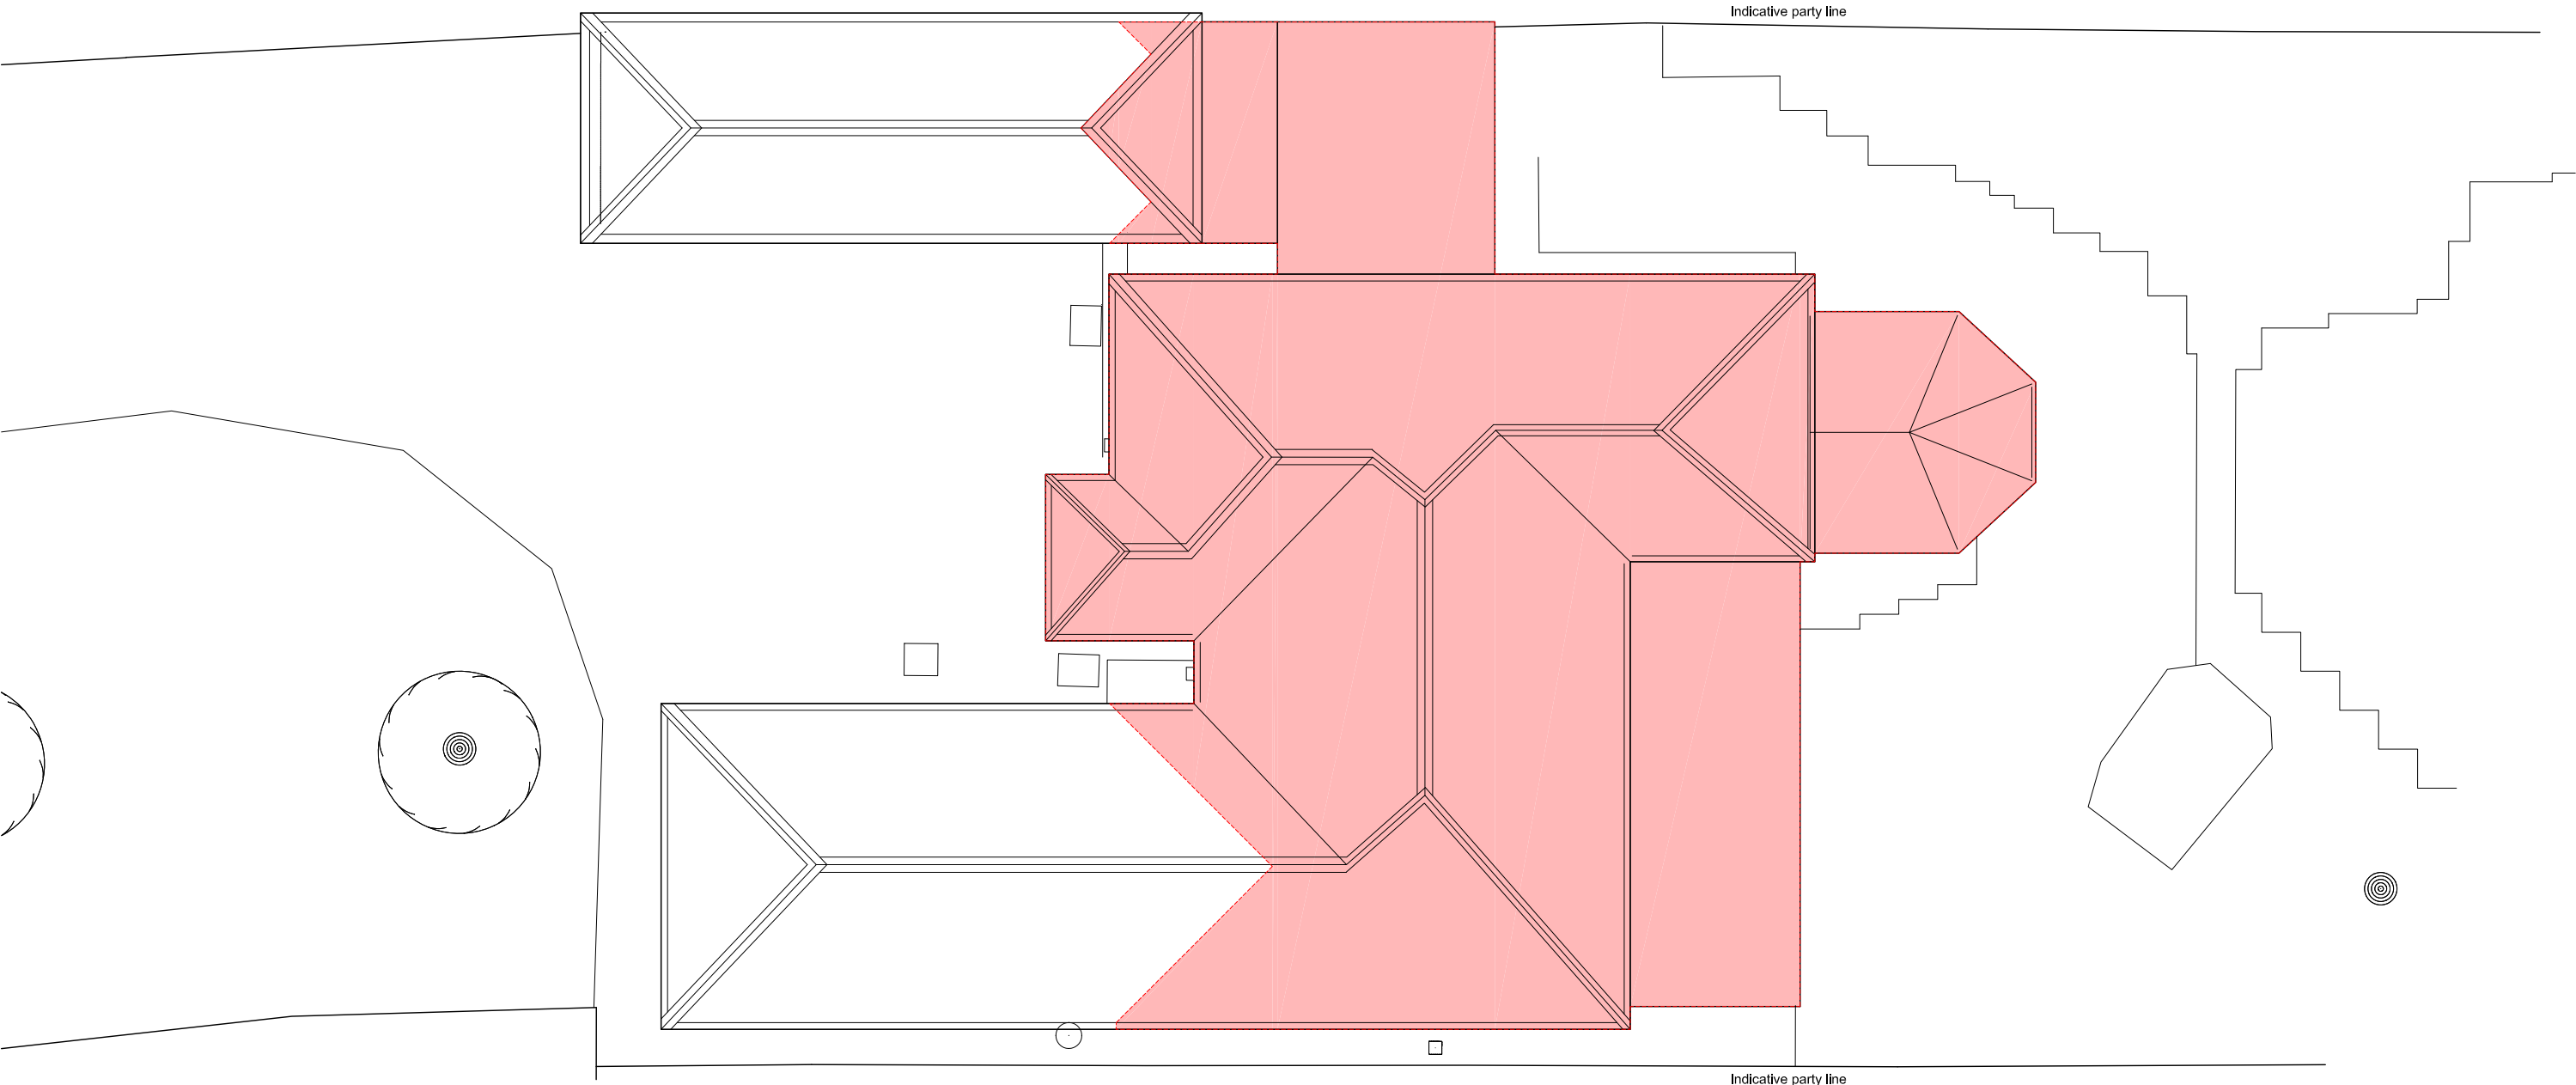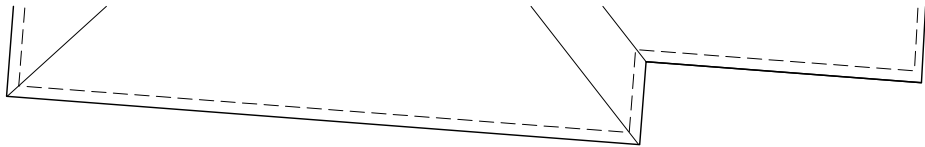

EXISTING ROOF PLAN DEMOLITION

SCALE: 1:100@A3

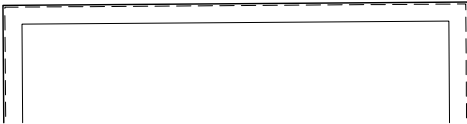

REV	DATE	NOTE

General Notes:

This drawing has been prepared for planning application purposes. It is not suitable for any other purpose.

Unless expressly stated and agreed in writing, Allen Architects Ltd has not been appointed to the role of Principal Designer in regard to both CDM and BSA legislation. It remains the building owner responsibility to arrange this appointment.

Legend:

-  Denotes existing structure removed
-  Denotes structure retained
-  Denotes proposed structure
-  Denotes ceiling height below 1.8m

GENERAL NOTES

This drawings is to be read in conjunction with all other issued information, including architect's and structural engineer's drawings and specifications. Report any discrepancies to the architect.

This drawing is prepared solely for design and planning submission purposes. It is not intended or suitable for either Building Regulations or construction purposes and should not be used for such.

Copyright of Allen Architects Ltd.

DRAWING ISSUE

Planning

CLIENT

Johnny Lovett

PROJECT TITLE

12 Brownfield Way
Wheathampstead, St Albans
AL4 8LL

DRAWING TITLE

Existing Roof Plan - Demolition

SCALE
1:100@A3

DRAWN
JMA

DATE
17.11.2025

CHECKED
JA

DWG NO.
070_012 (D)

REVISION
-

