


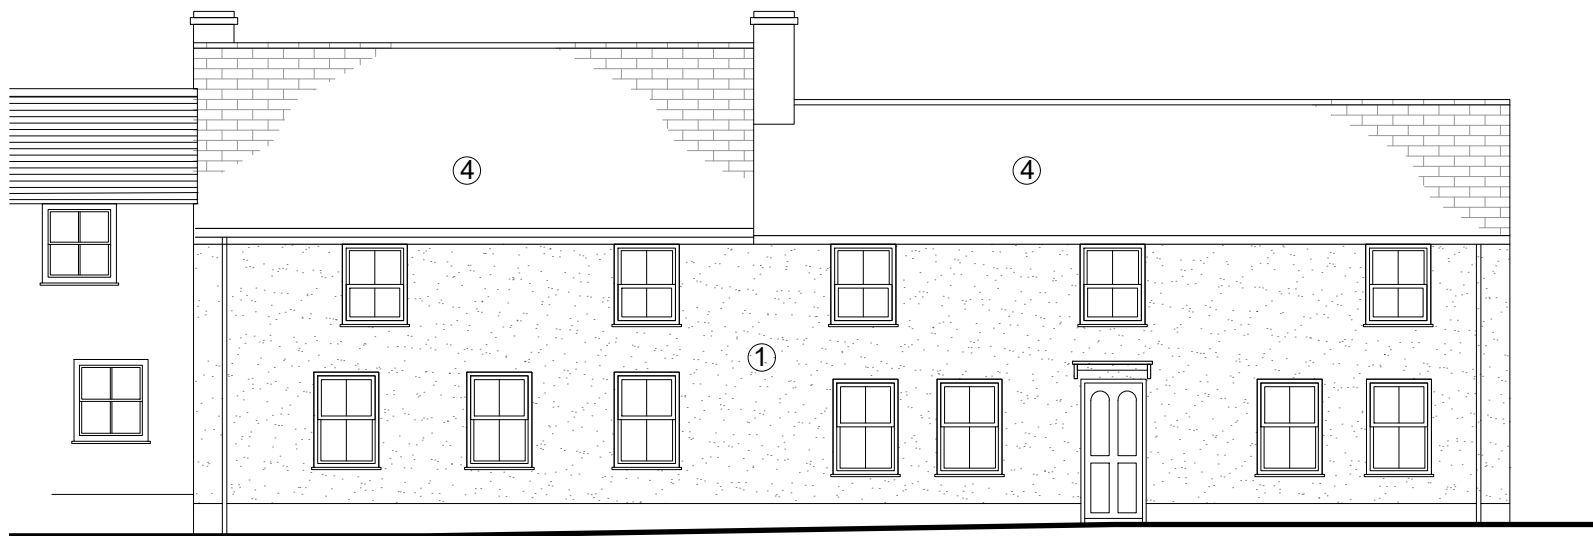

South Elevation onto Back Street


Proposed Materials

- ① - Render to match existing
- ② - Cedral Cladding (omitted) fascia trim (retained)
- ③ - UPVC windows & doors
- ④ - Slate to match existing (Re-claimed)
- ⑤ - Cast iron effect rainwater hoppers and downpipes - exact positions tbc
- ⑥ - Single ply membrane roof - min fall to downpipes
- ⑦ - Areas of Sedum roof
- ⑧ - Glass lanterns & Flat roof windows

0m 1m 2m 3m 4m 5m
Scale 1:100 @ A3



East Elevation (shown outside the boundary wall)

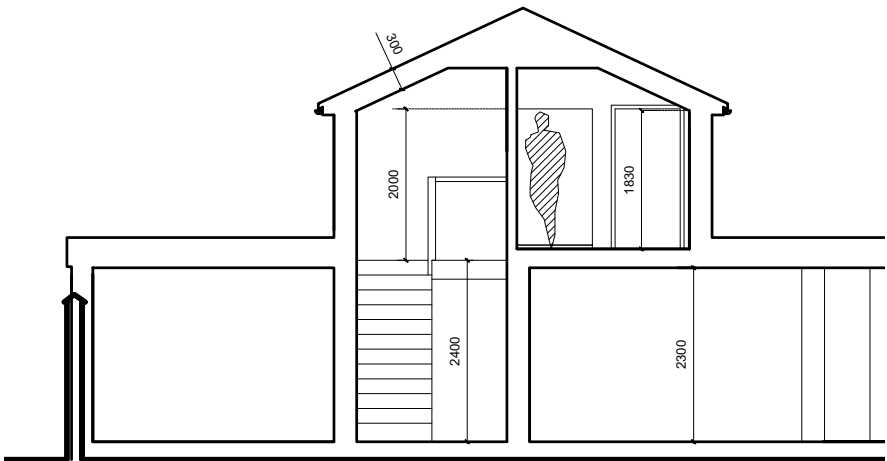

West Elevation

**Amy Moss
and Colin Eades**
amy@mosspropertydevelopment.co.uk
colinwkeades@gmail.com

Client: Mr & Mrs Coldstream

Project:
Replacement Extensions &
Internal Alterations
The Engine, 50
Back Street, Ashwell

Drawing:
Proposed Elevations

Dwg no. EBC 14B Date: Sept 2025

Drawn: AM Checked: CE

Scale: 1:100 @ A3

Revisions:

The content of this drawing is the property of Colin Eades & Amy Moss and may not be copied in whole or part without formal consent.