



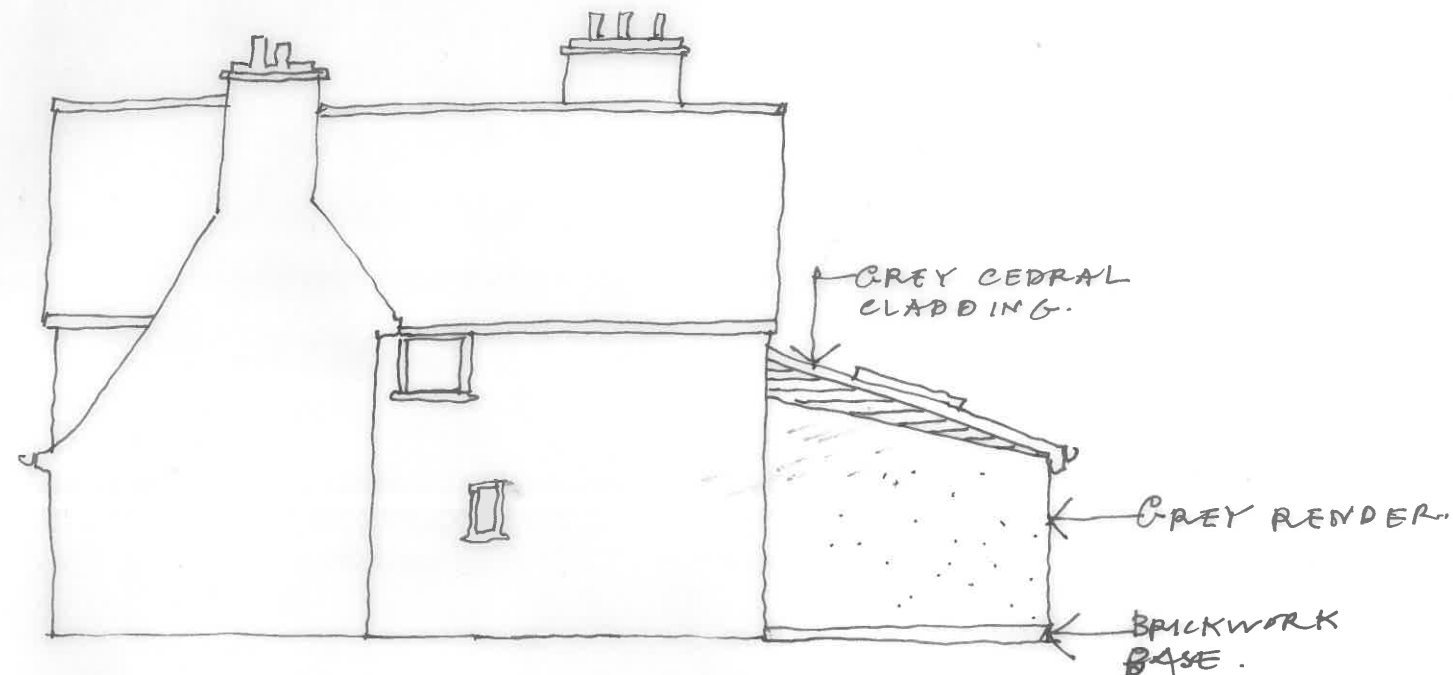

PROPOSED EAST ELEVATION.

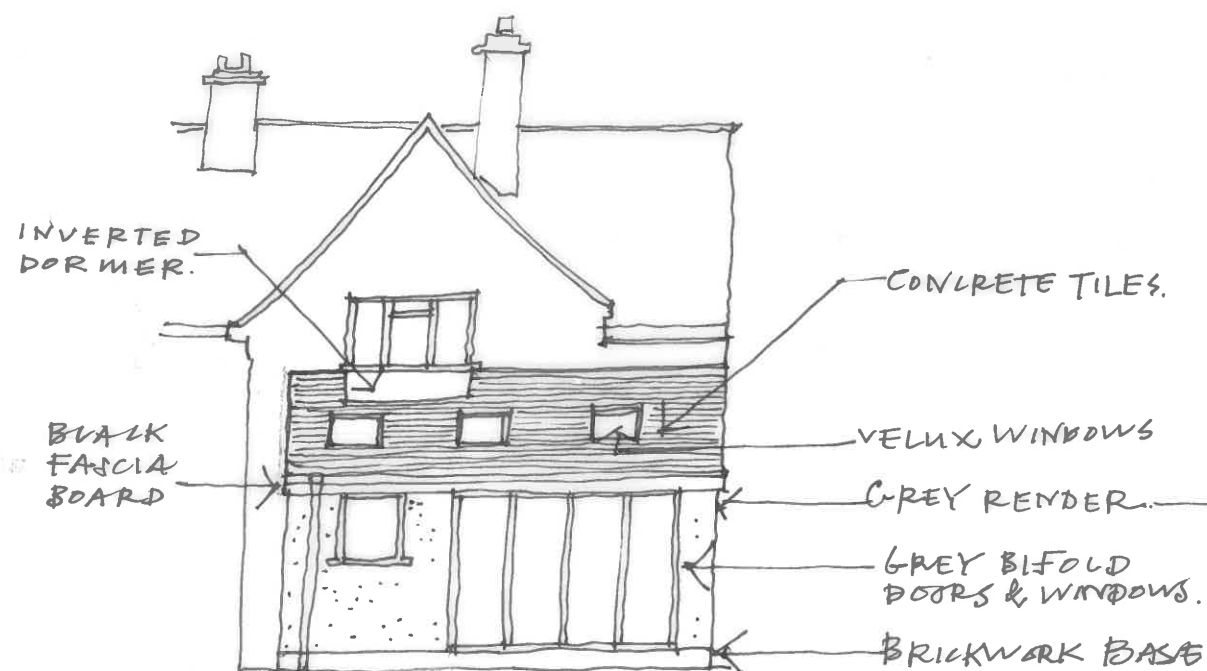


PROPOSED NORTH ELEVATION.



PROPOSED WEST ELEVATION.



PROPOSED SOUTH ELEVATION.

 Charlotte Fausset Architect 30 Shillington Rd Pirton Hitchin Herts SG5 3QL Tel : 07815570717 charlottefausset@yahoo.com	client Beverly Hood	address 5 Ashwell Common Graveley SG4 7LJ	title Proposed Elevations	dwg no & revision ASH-10-021 Rev : 0 Date : 15.09.25	scale  Scale 1 : 100 @ A3	
--	--	--	--	--	---	--