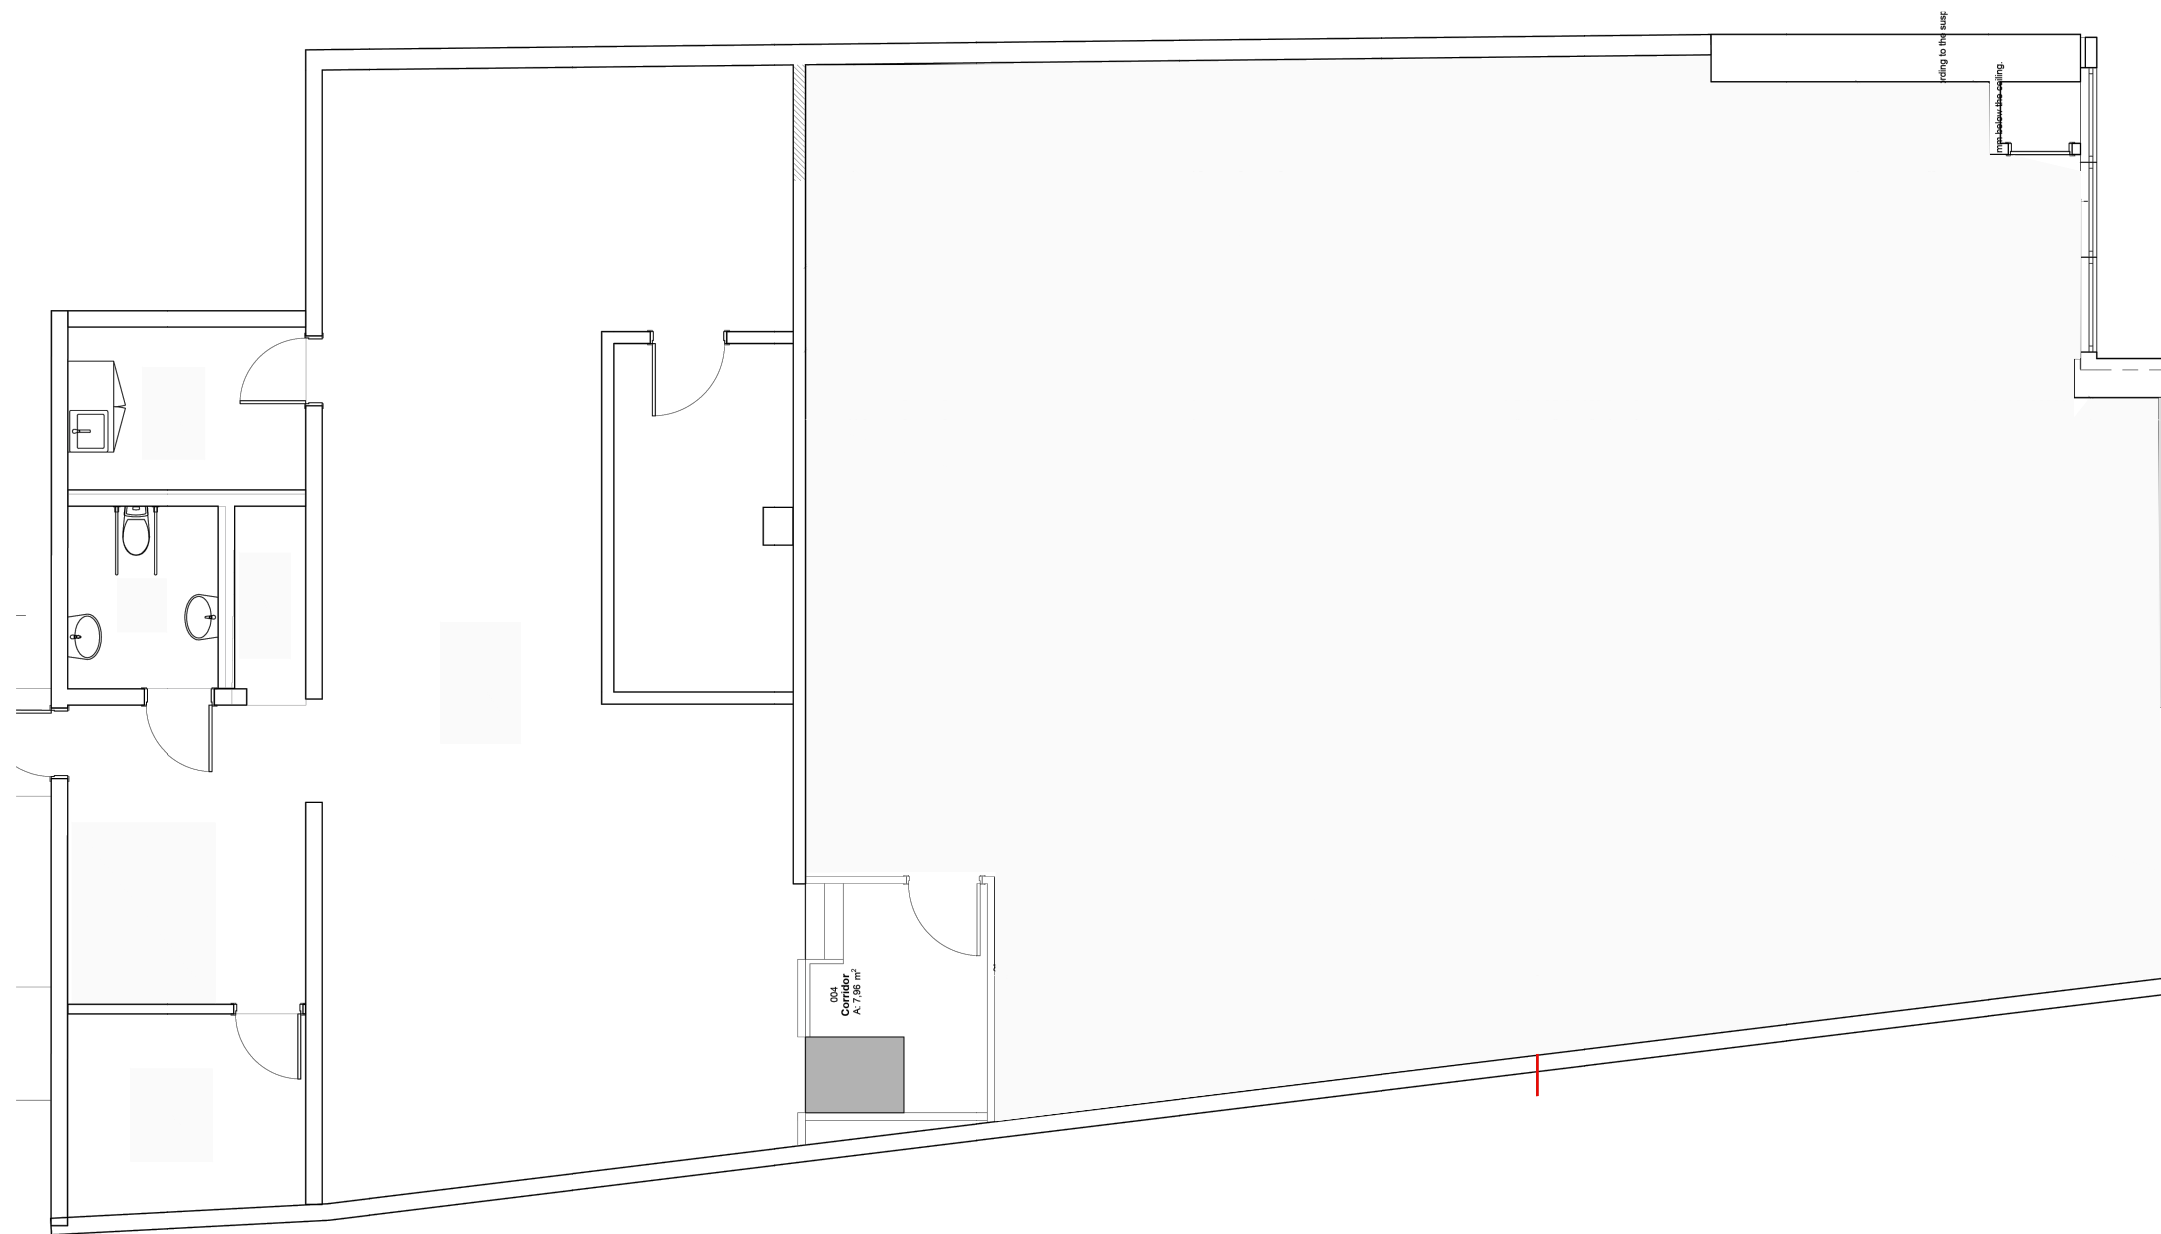


ISSUED FOR PLANNING

REVISION	DATE	DRAWN	CHECKED	DESCRIPTION	SCALE	DATE
CLIENT	JOHNSTON SHOPFITTERS	1:100@A3	AUG 2026			
PROJECT	11A BANCROFT, HITCHIN	DRAWN	CHECKED			
		ML				
DRAWING TITLE	GROUND FLOOR PLAN AS EXISTING	JOB NUMBER	DRAWING NO.	REVISION		
		260801	102			

Ground Floor Plan As Existing

Scale 1:100@A3

TIMEARCHITECTS

Creative Conservation - Inspiring Design. Time Architects 226-228 Holme Lane, Sheffield, S64JZ
Registered Company Number in England and Wales: 8033383, Director: Michael Leigh
W. www.timearchitects.co.uk E. info@timearchitects.co.uk T. 0114 430 0114
© all rights reserved, report all discrepancies, do not scale from drawing, check dimensions on site