


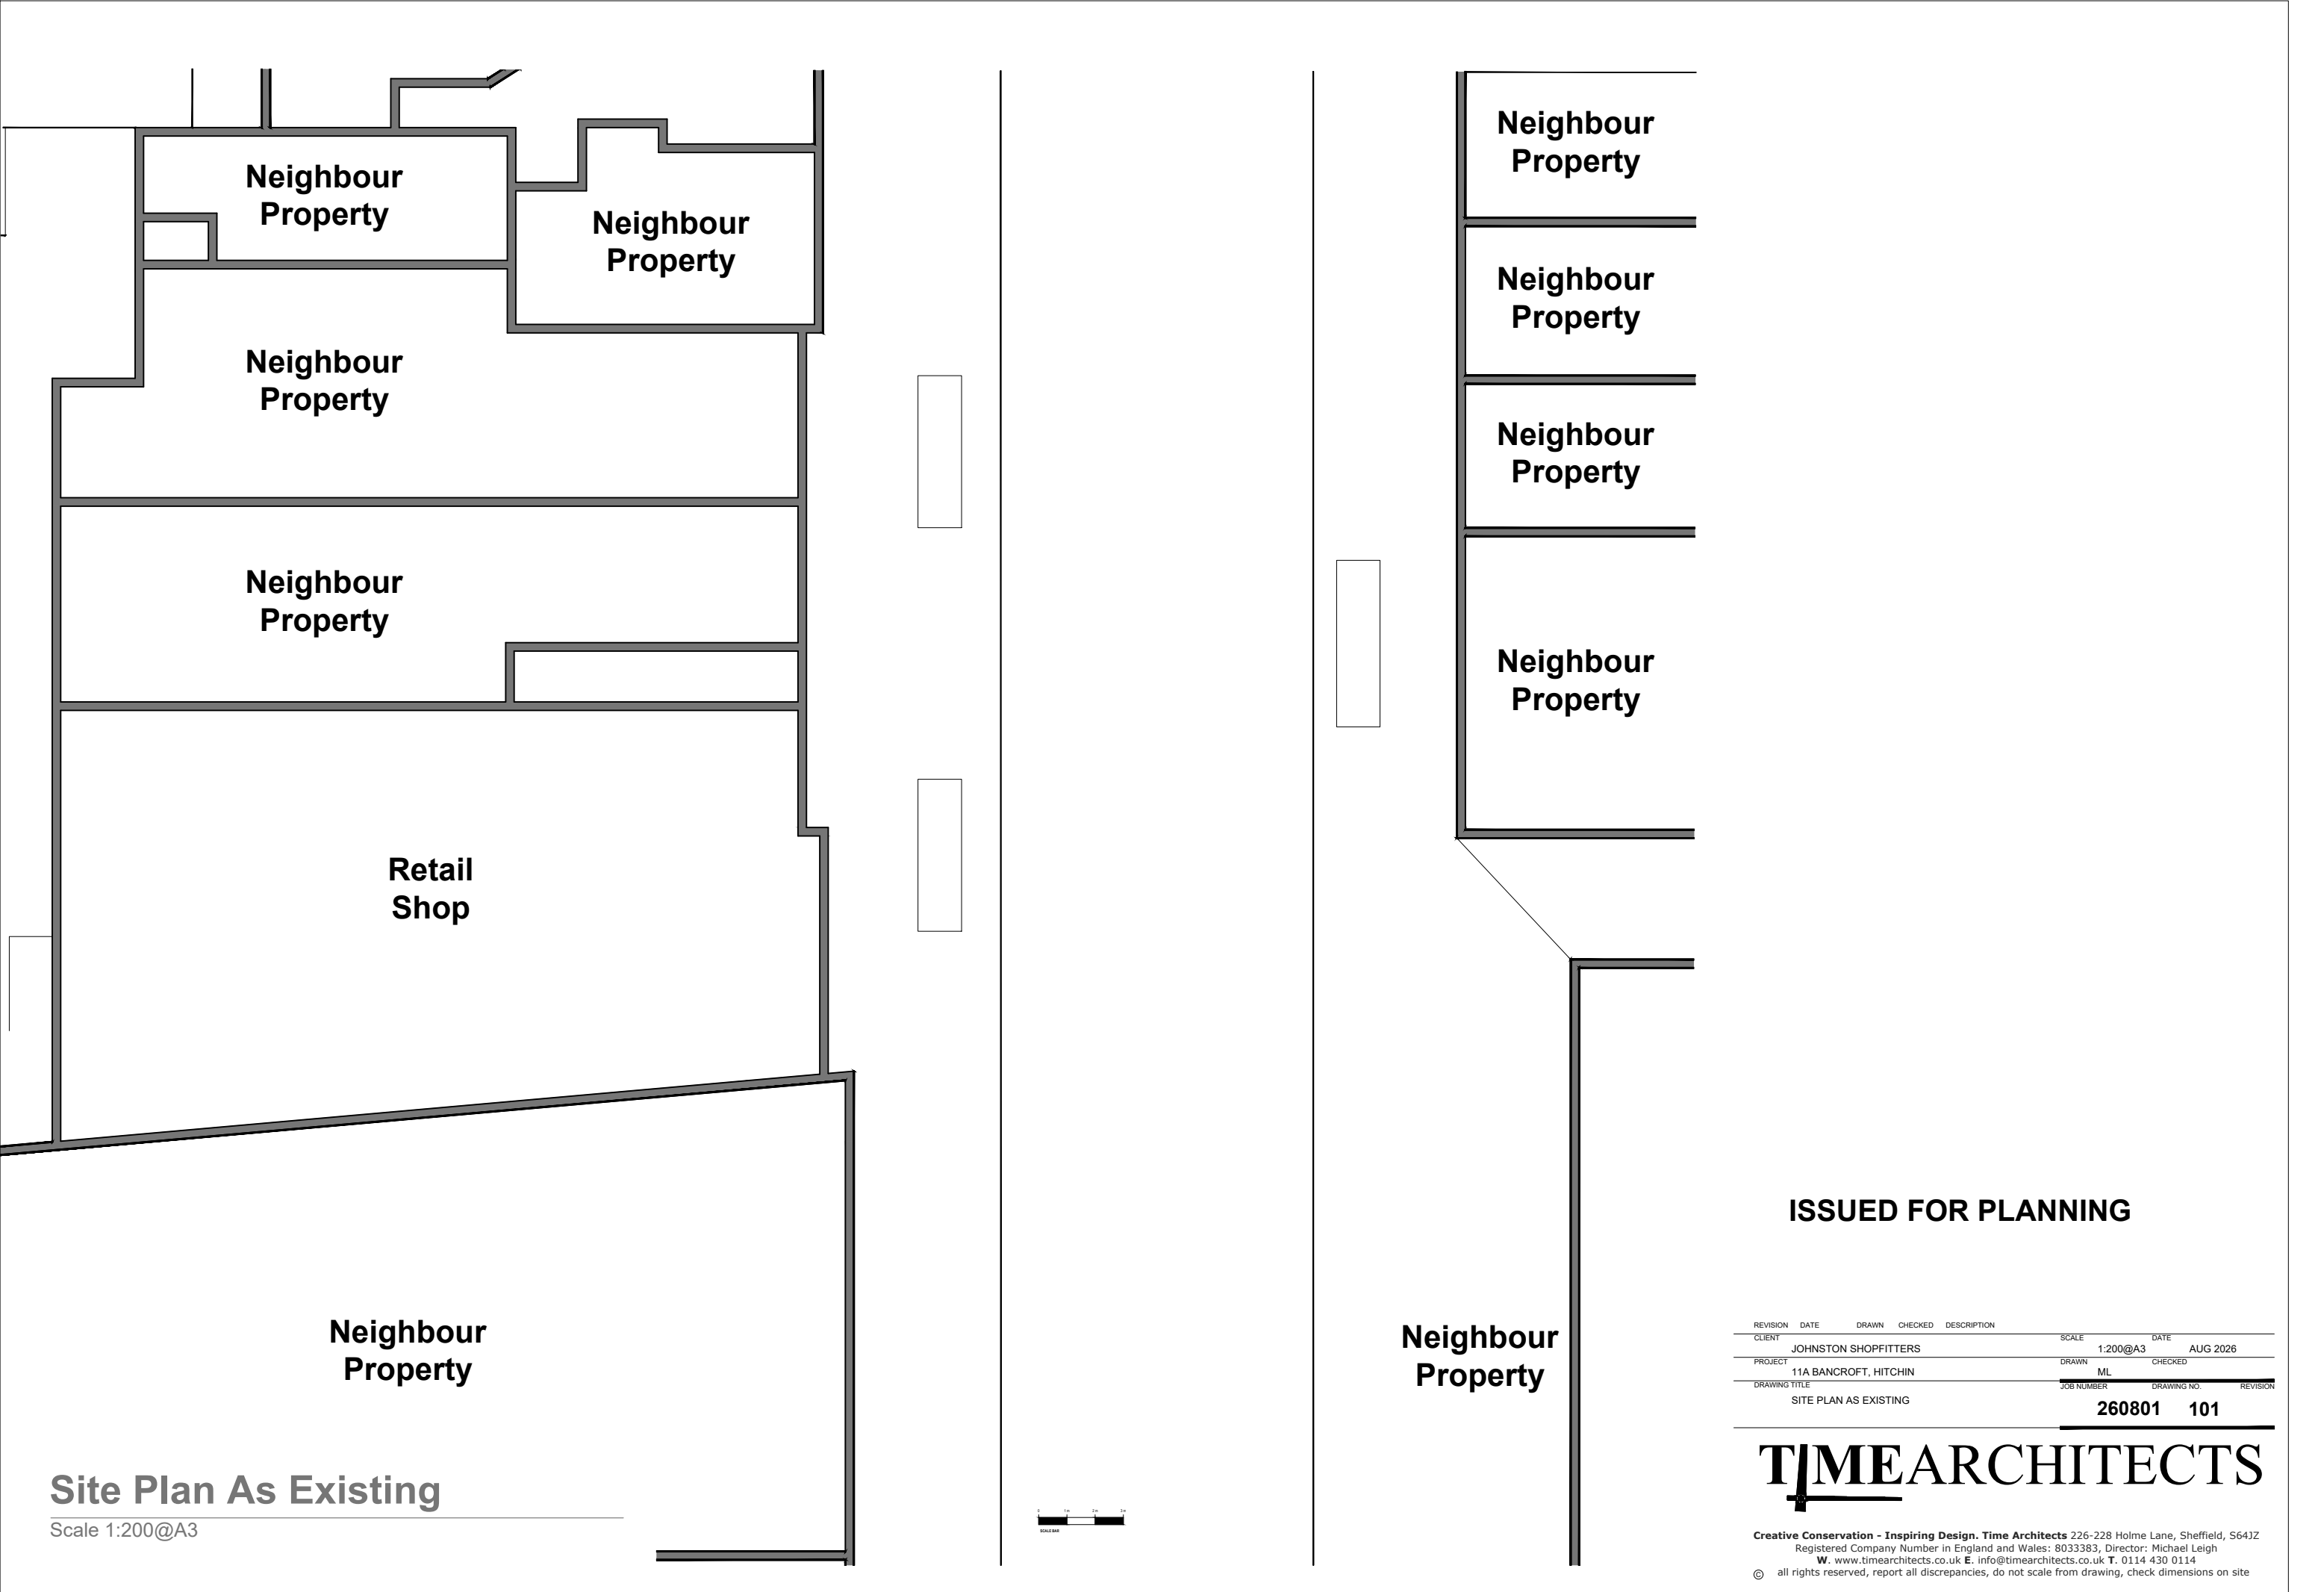

Site Plan As Existing

Scale 1:200@A3

ISSUED FOR PLANNING

REVISION	DATE	DRAWN	CHECKED	DESCRIPTION	SCALE	DATE	
CLIENT	JOHNSTON SHOPFITTERS				1:200@A3	AUG 2026	
PROJECT	11A BANCROFT, HITCHIN				DRAWN	CHECKED	
				ML			
DRAWING TITLE	SITE PLAN AS EXISTING				JOB NUMBER	DRAWING NO.	REVISION
							260801

TIMEARCHITECTS

Creative Conservation - Inspiring Design. Time Architects 226-228 Holme Lane, Sheffield, S64JZ
Registered Company Number in England and Wales: 8033383, Director: Michael Leigh
W. www.timearchitects.co.uk E. info@timearchitects.co.uk T. 0114 430 0114
© all rights reserved, report all discrepancies, do not scale from drawing, check dimensions on site