





1 Front Elevation - Existing
1 : 50

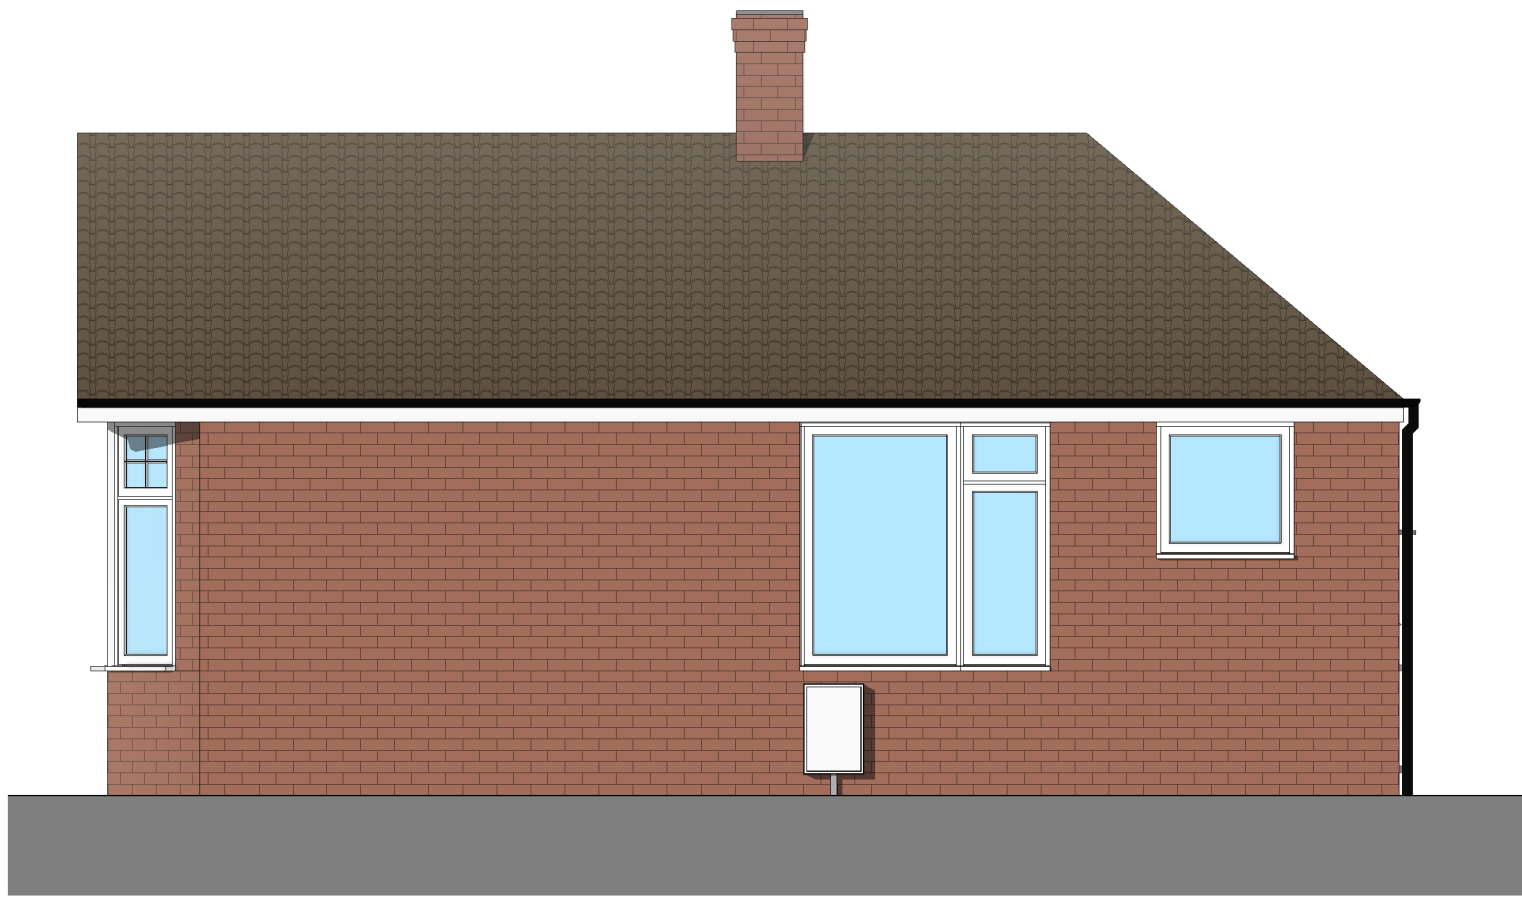

2 Side 1 Elevation - Existing
1 : 50



3 Rear Elevation - Existing
1 : 50

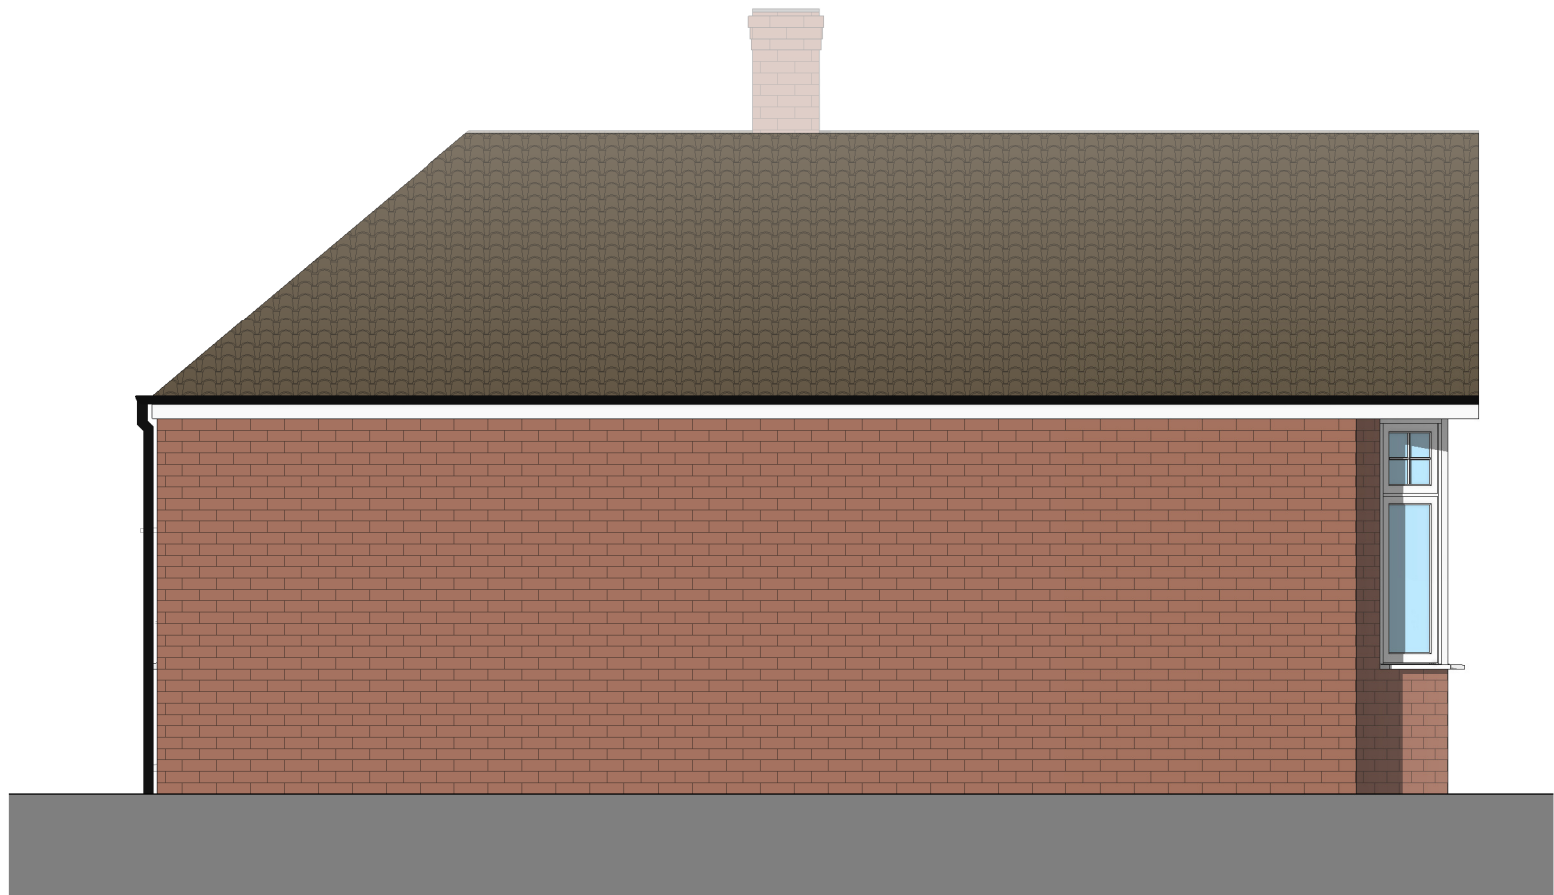

4 Side 2 Elevation - Existing
1 : 50

01 to 505m				
Rev	Date	Details	Drawn	Checked

Issued for:

Project/Client: 4 The Meads		Project No: Project Number	
		Dwg No: A101	
		Rev:	
Drawing: Existing Elevations		Scale: 1 : 50	@A1
		Drawn By: Author	Date:
		Checked By: Checker	Date:

