




1 Ground Floor Plan
1 : 50

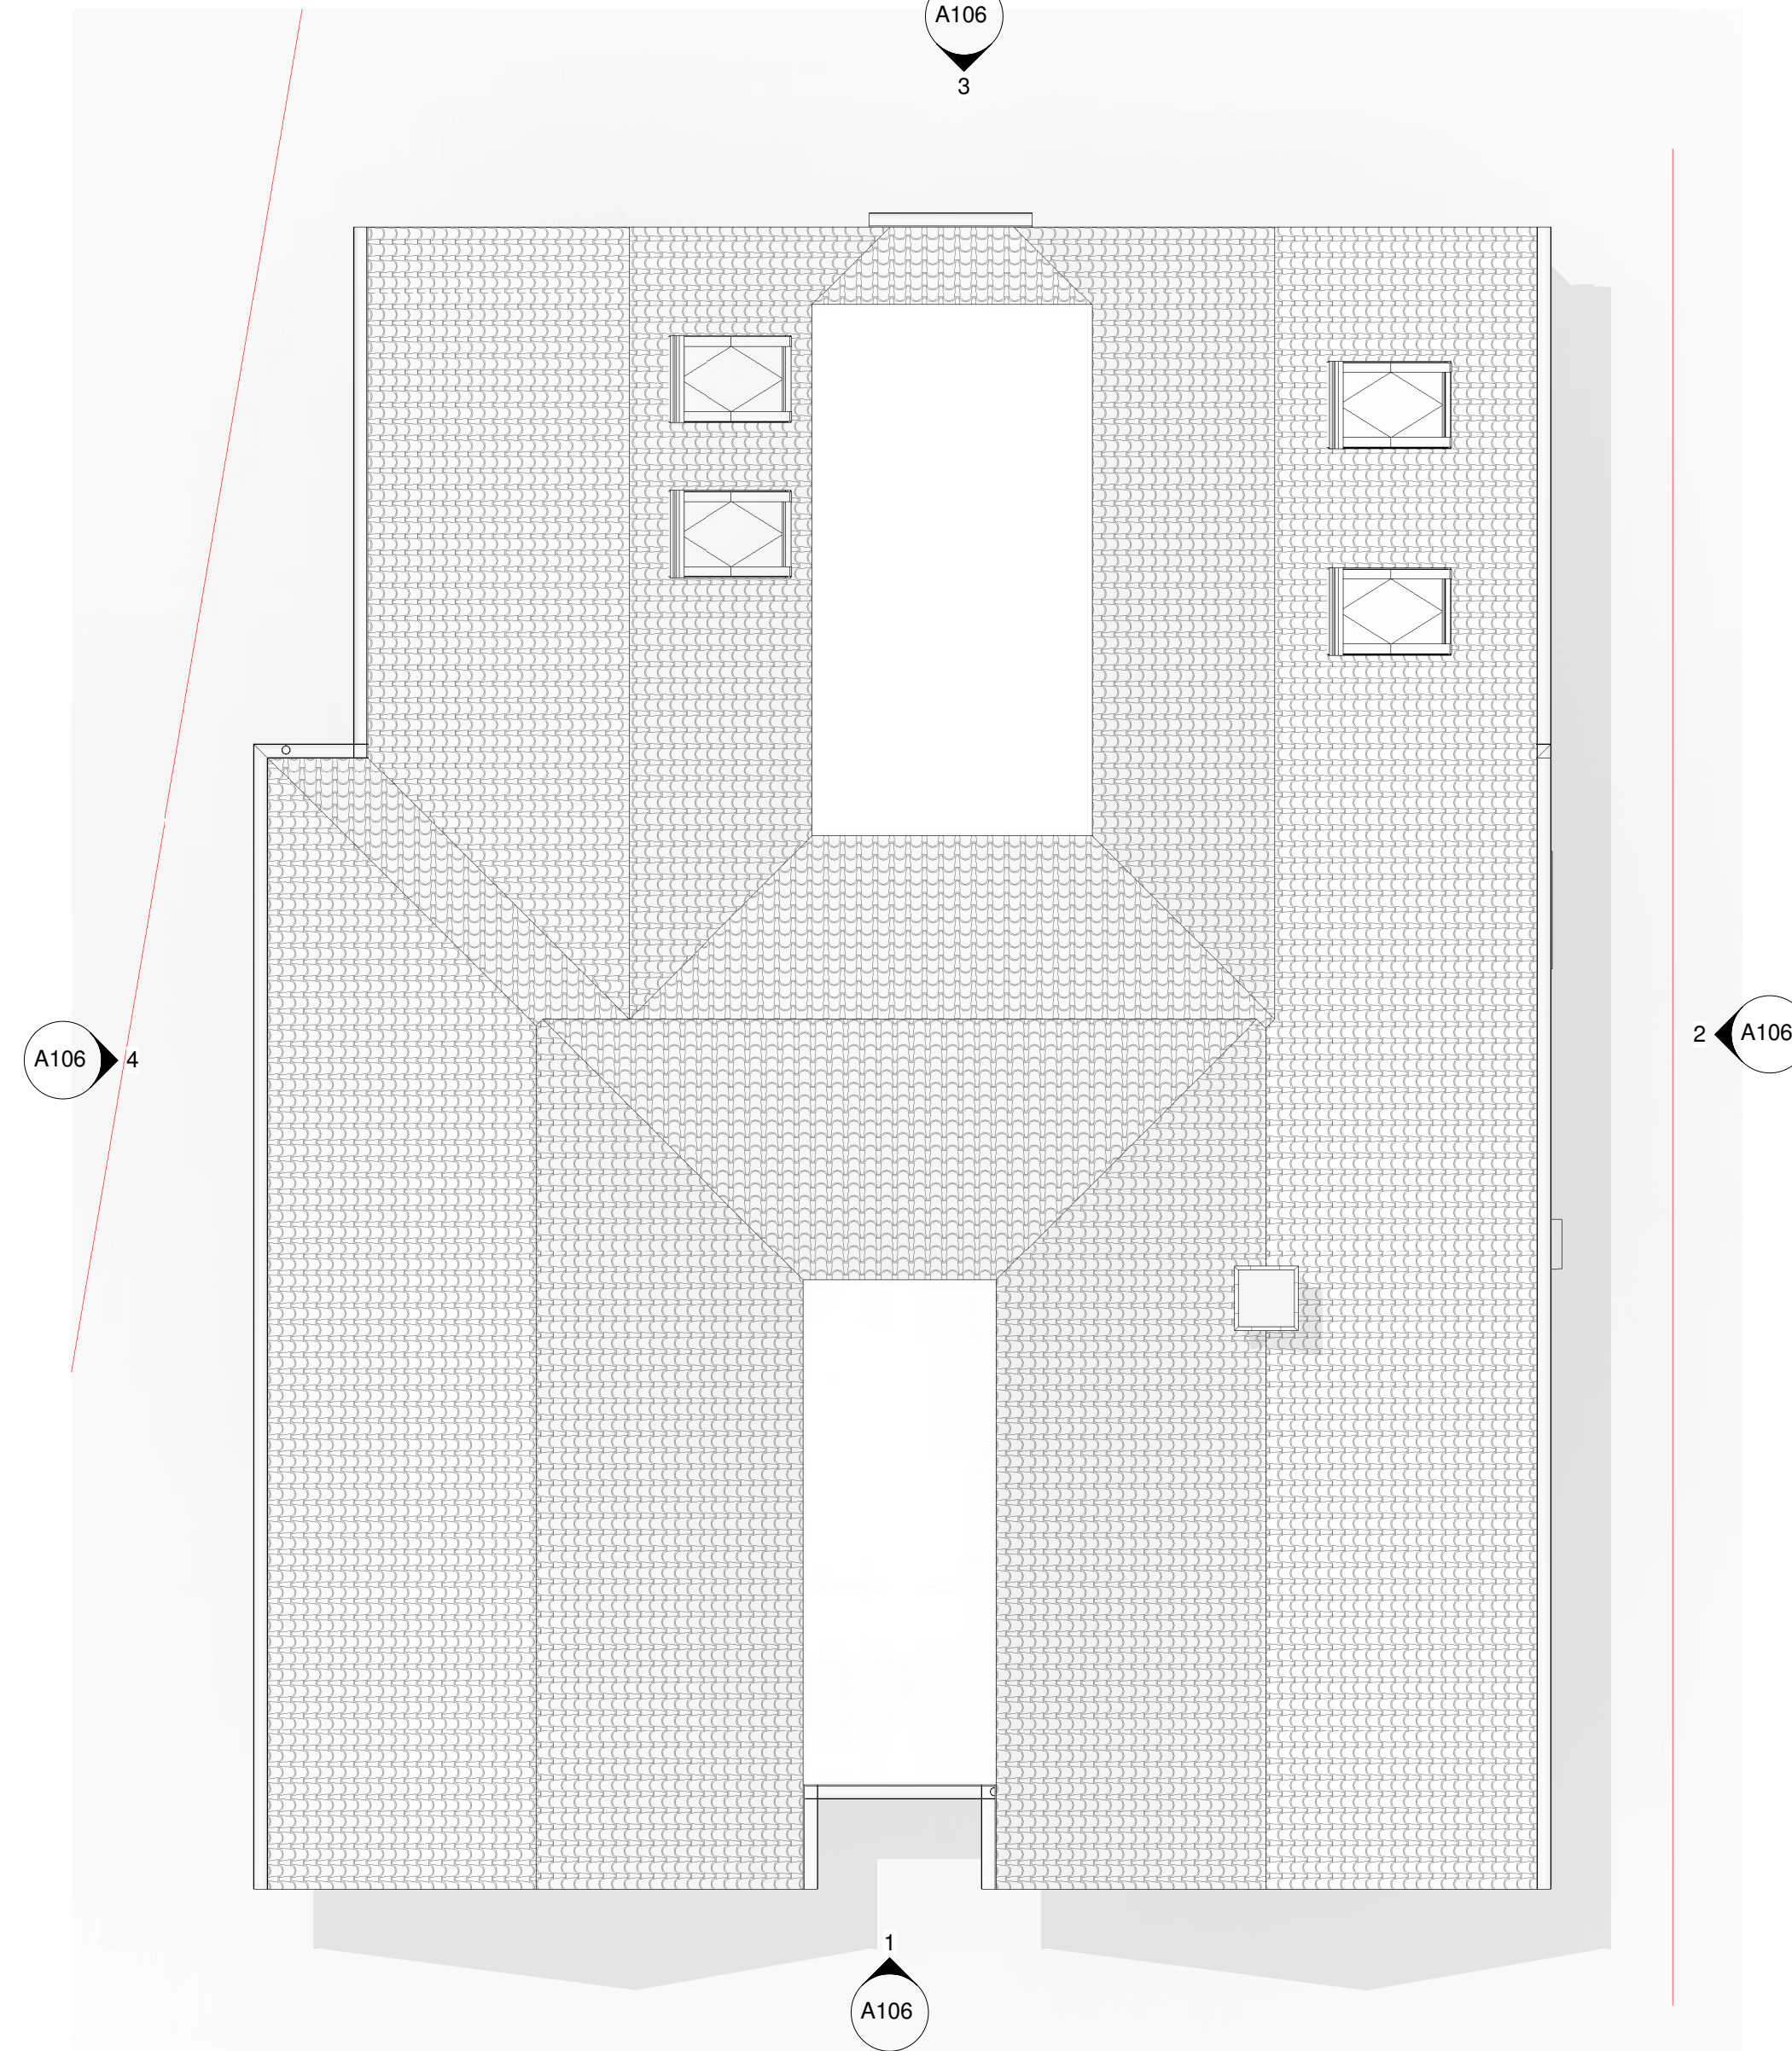

2 Roof Plan
1 : 50

LEGEND:	
	Existing construction to be retained.
	Existing construction to be demolished.
	Proposed new construction.

EXTERNAL MATERIALS:	
External Walls	- Facing brick to match existing.
Flat Roof	- EPDM membrane
Pitched Roof	- Plain tiles to match existing.
Fascia	- Painted timber to match existing.
Windows	- UPVC with flush casements, equal sight lines and external glazing bars.
Bifold Doors	- Powder coated aluminium
Roof Windows	- Velux FK06
Rainwater Goods	- UPVC

0		1 to 50	5m
1	17.07.20	Rooflights in living room reduced to 2	
Rev	Date	Details	Drawn Checked

Project/Client:	Project No:
4 The Meads	Project Number
	Dwg No:
	A105
	Rev:
	1
Drawing:	Scale:
Proposed Plans	1 : 50 @A1
	Drawn By: Date:
	Author
	Checked By: Date:
	Checker

