





1 Front Elevation - Proposed
1 : 50

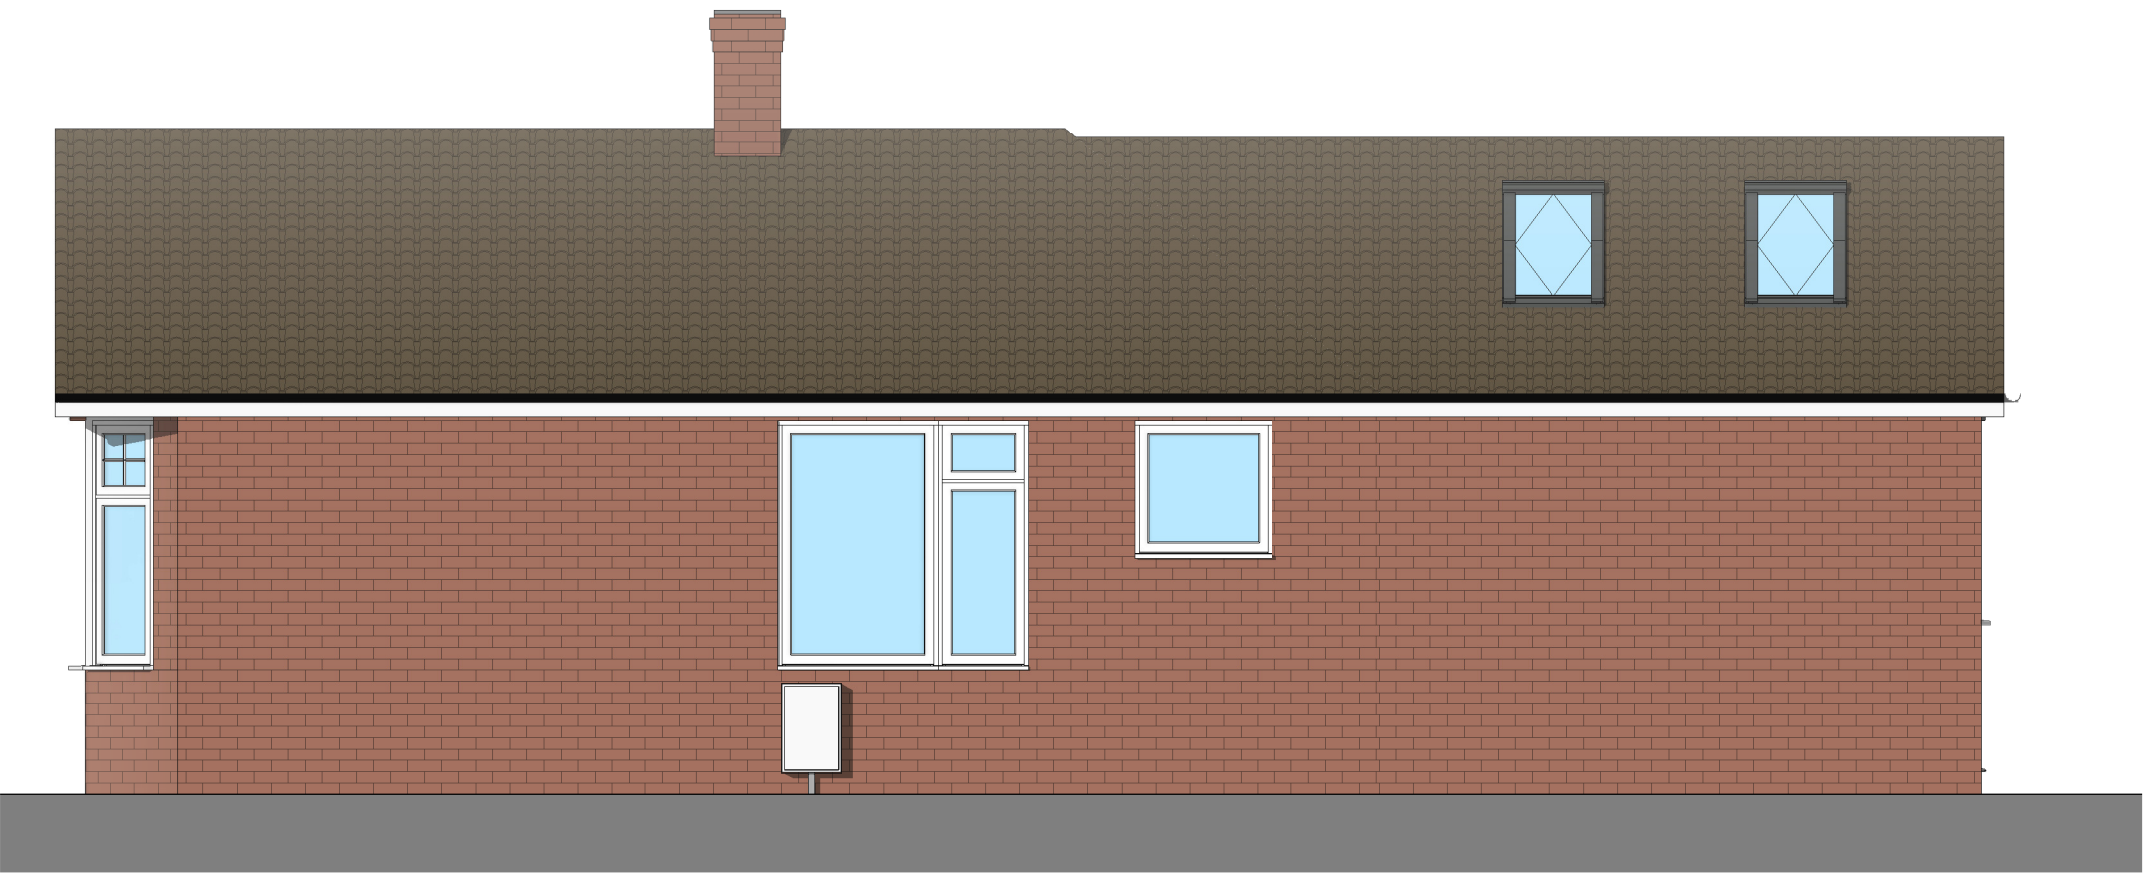

2 Side 1 Elevation - Proposed
1 : 50



3 Rear Elevation - Proposed
1 : 50

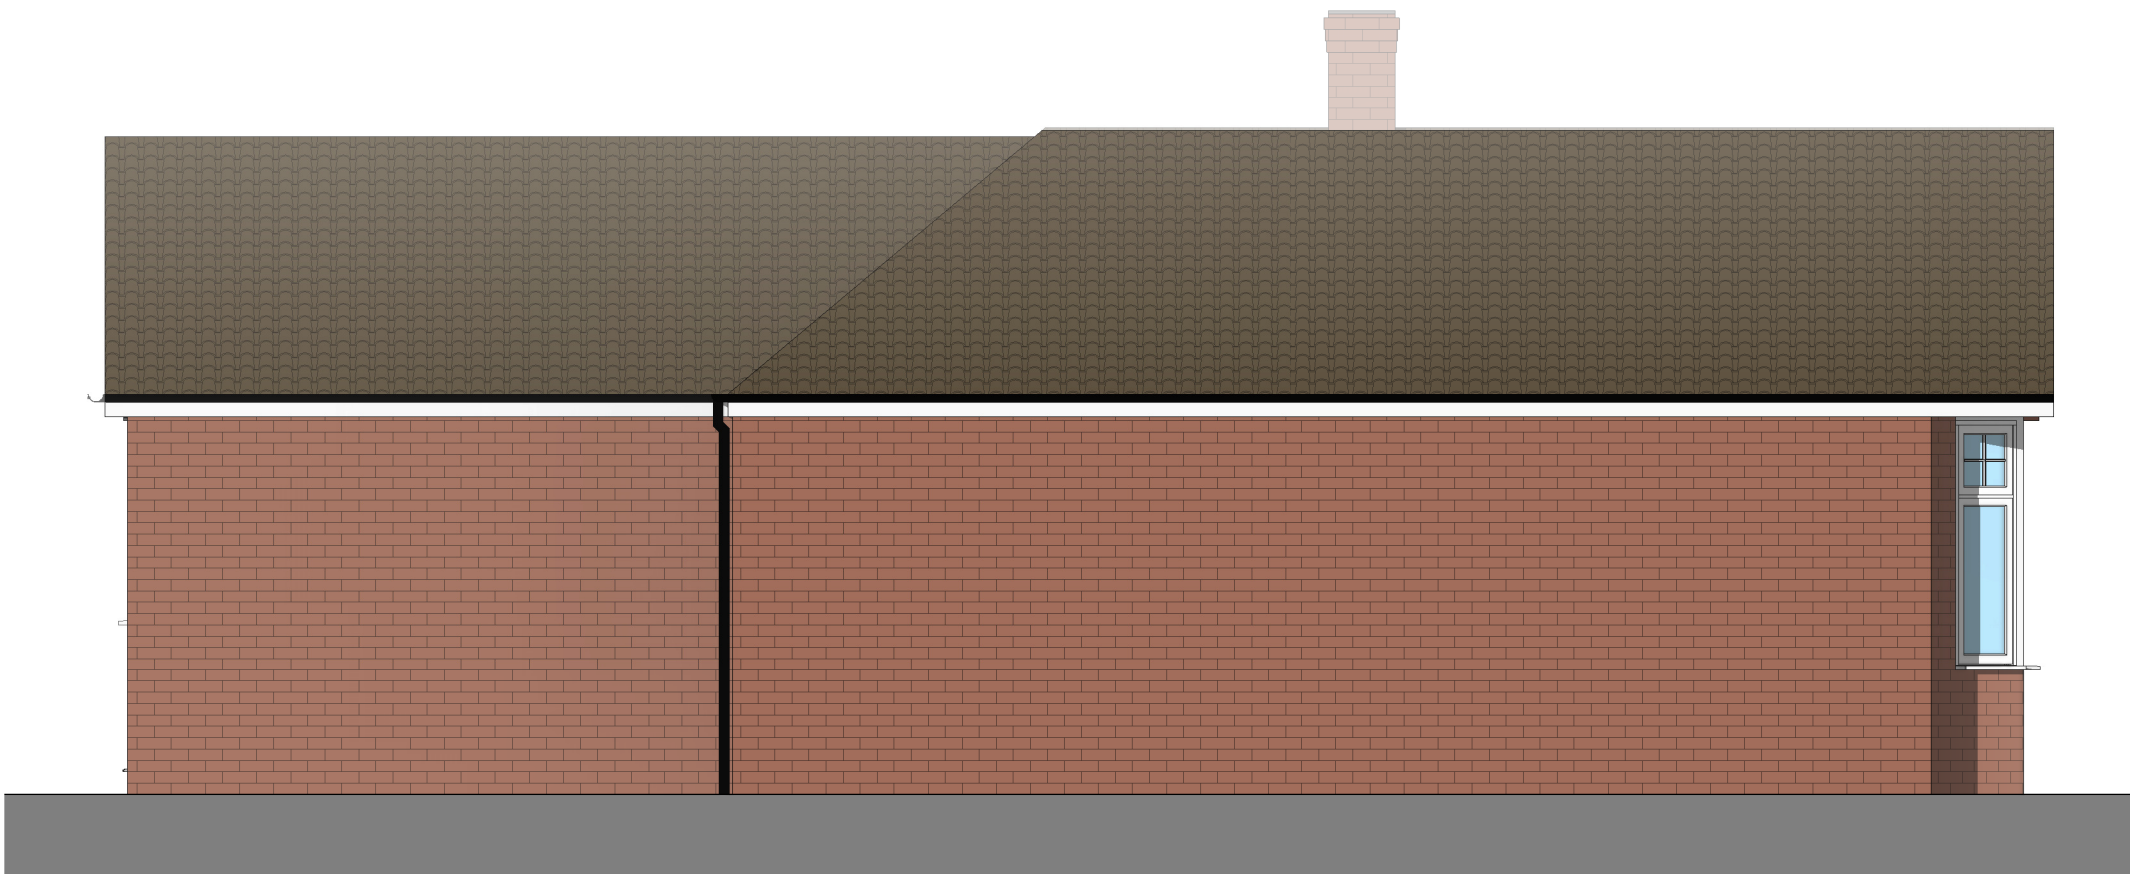

4 Side 2 Elevation - Proposed
1 : 50

EXTERNAL MATERIALS:	
External Walls	- Facing brick to match existing.
Flat Roof	- EPDM membrane
Pitched Roof	- Plain tiles to match existing.
Fascia	- Painted timber to match existing.
Windows	- UPVC with flush casements, equal sight lines and external glazing bars.
Bifold Doors	- Powder coated aluminium
Roof Windows	- Velux FK06
Rainwater Goods	- UPVC

01 to 505m				
1	17.07.20	Rooflights in living room reduced to 2		
Rev	Date	Details	Drawn	Checked

Issued for:

Project/Client:	Project No:
4 The Meads	Project Number
	Dwg No:
	A106
	Rev:
	1
Drawing:	Scale:
Proposed Elevations	1 : 50 @A1
	Drawn By: Date:
	Author
	Checked By: Date:
	Checker

