


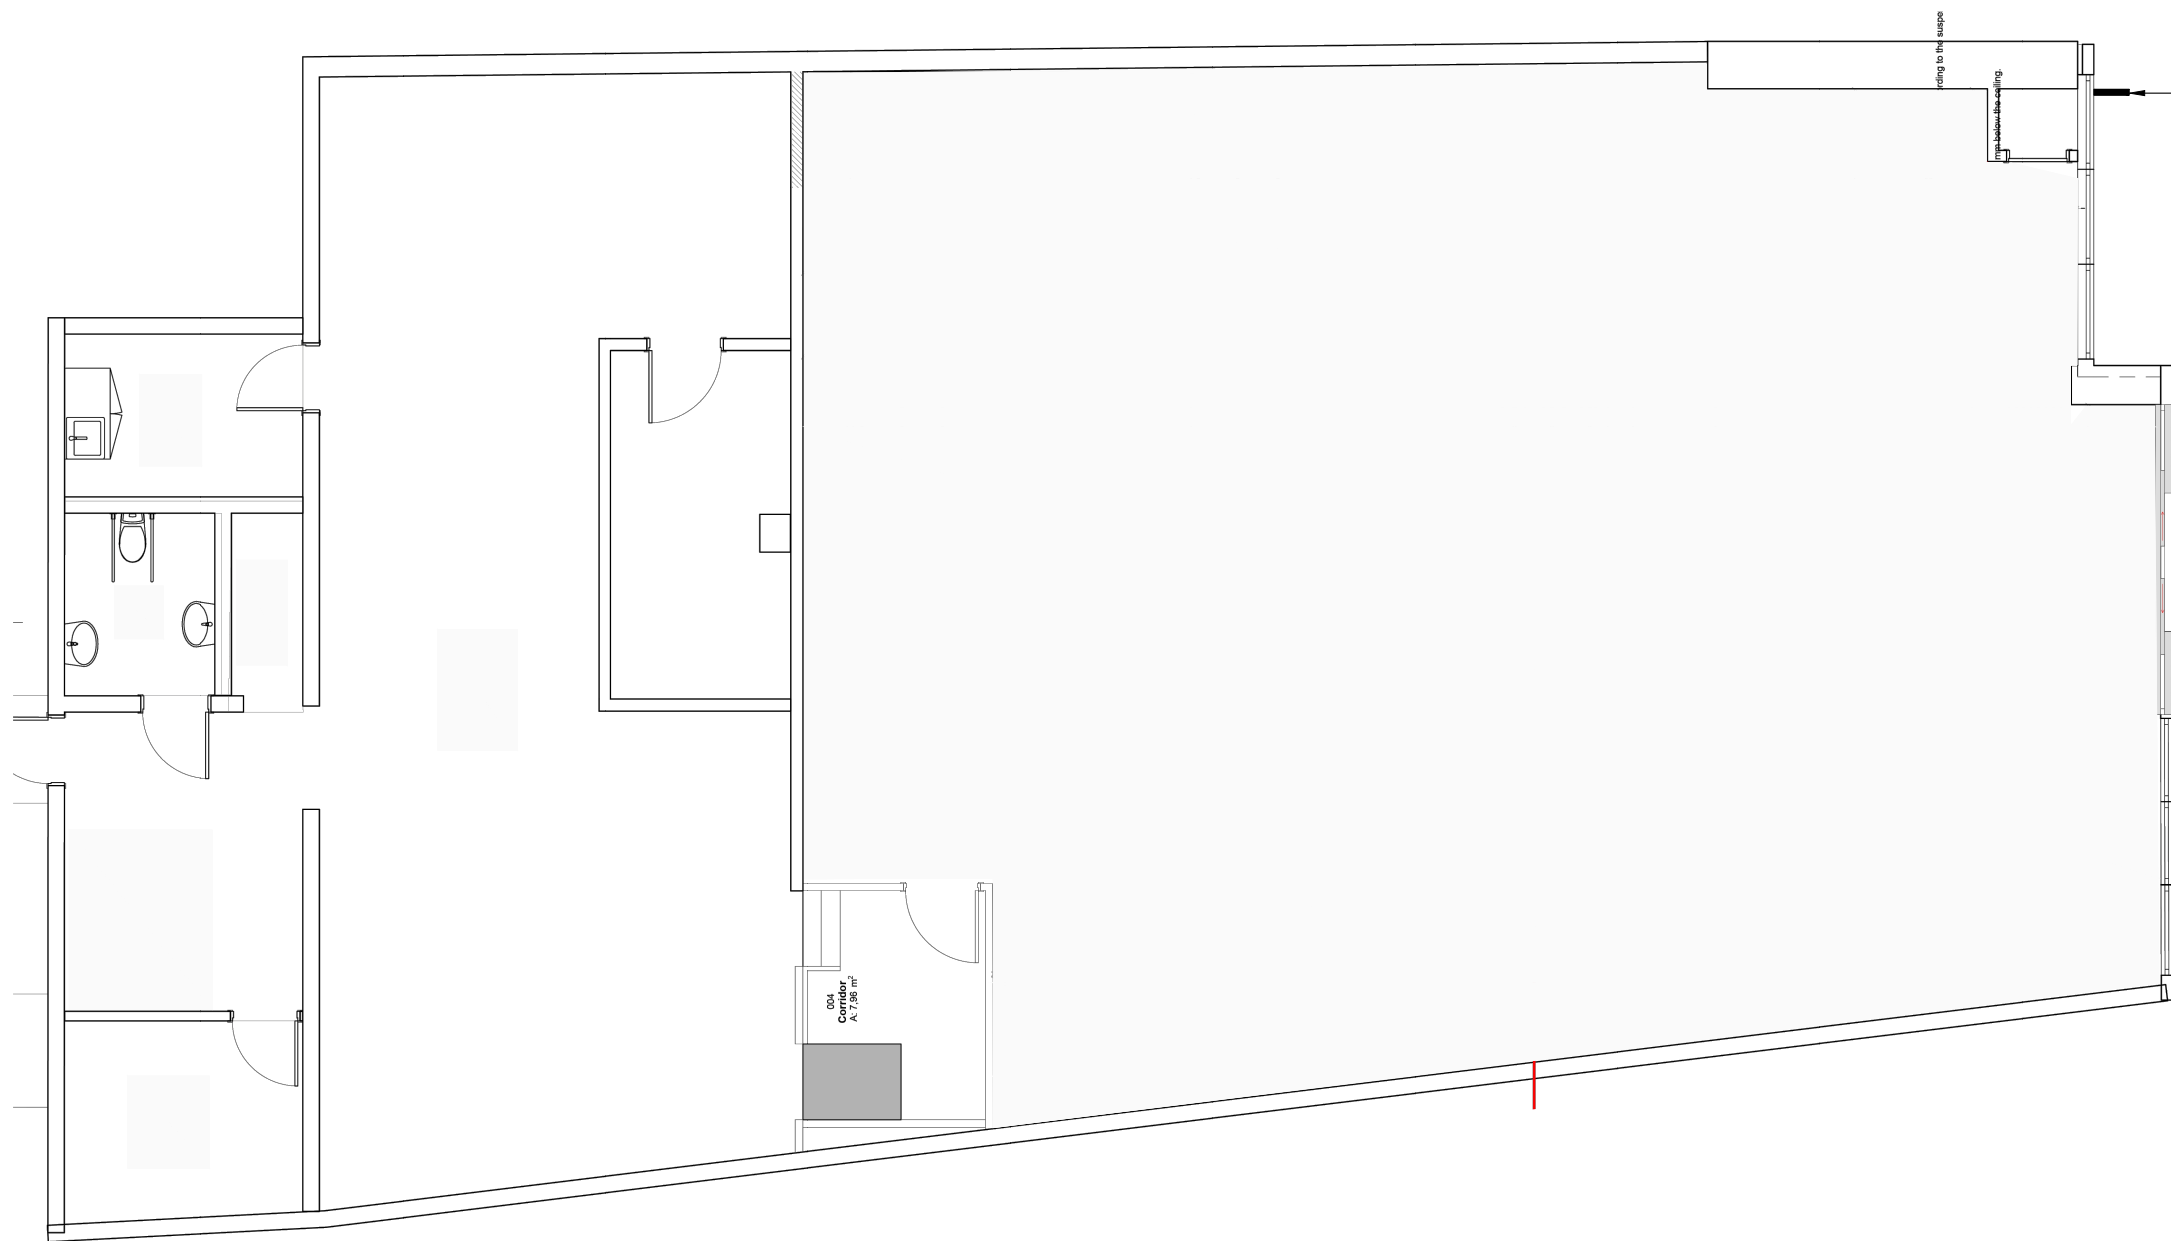


Shop Projecting Signage
Projecting signage to consist of powder coated aluminium frame and fascia, internally illuminated projecting sign

Shop Fascia Signage
Signage to consist of fret cut, coloured foamex 'halo' illuminated lettering fixed to the fascia board as shown

Shop Fascia Foil Signage
Signage to consist of 2 No. L580mm foil sign sheet mounted on entrance door glazing

Shop Projecting Signage
Projecting signage to consist of powder coated aluminium frame and fascia, internally illuminated projecting sign

 

ISSUED FOR PLANNING

REVISION	DATE	DRAWN	CHECKED	DESCRIPTION	SCALE	DATE
CLIENT	JOHNSTON SHOPFITTERS	1:100@A3	AUG 2026			
PROJECT	11A BANCROFT, HITCHIN	DRAWN	CHECKED			
		ML				
DRAWING TITLE	GROUND FLOOR PLAN AS PROPOSED	JOB NUMBER	DRAWING NO.	REVISION		
		260801	201			

TIMEARCHITECTS

Creative Conservation - Inspiring Design. Time Architects 226-228 Holme Lane, Sheffield, S64JZ
Registered Company Number in England and Wales: 8033383, Director: Michael Leigh
W. www.timearchitects.co.uk E. info@timearchitects.co.uk T. 0114 430 0114
© all rights reserved, report all discrepancies, do not scale from drawing, check dimensions on site

Ground Floor Plan As Proposed
Scale 1:100@A3