




- ROOMS
- DINING
  - FOYER
  - GARAGE
  - KITCHEN
  - LIVING
  - WC
  - NEW GARDEN ROOM
  - UT

1 PROPOSED - GROUND FLOOR  
1 : 50



- ROOMS
- BATHROOM
  - BEDROOM 1
  - BEDROOM 2
  - BEDROOM 3
  - BEDROOM 4

2 PROPOSED - FIRST FLOOR  
1 : 50

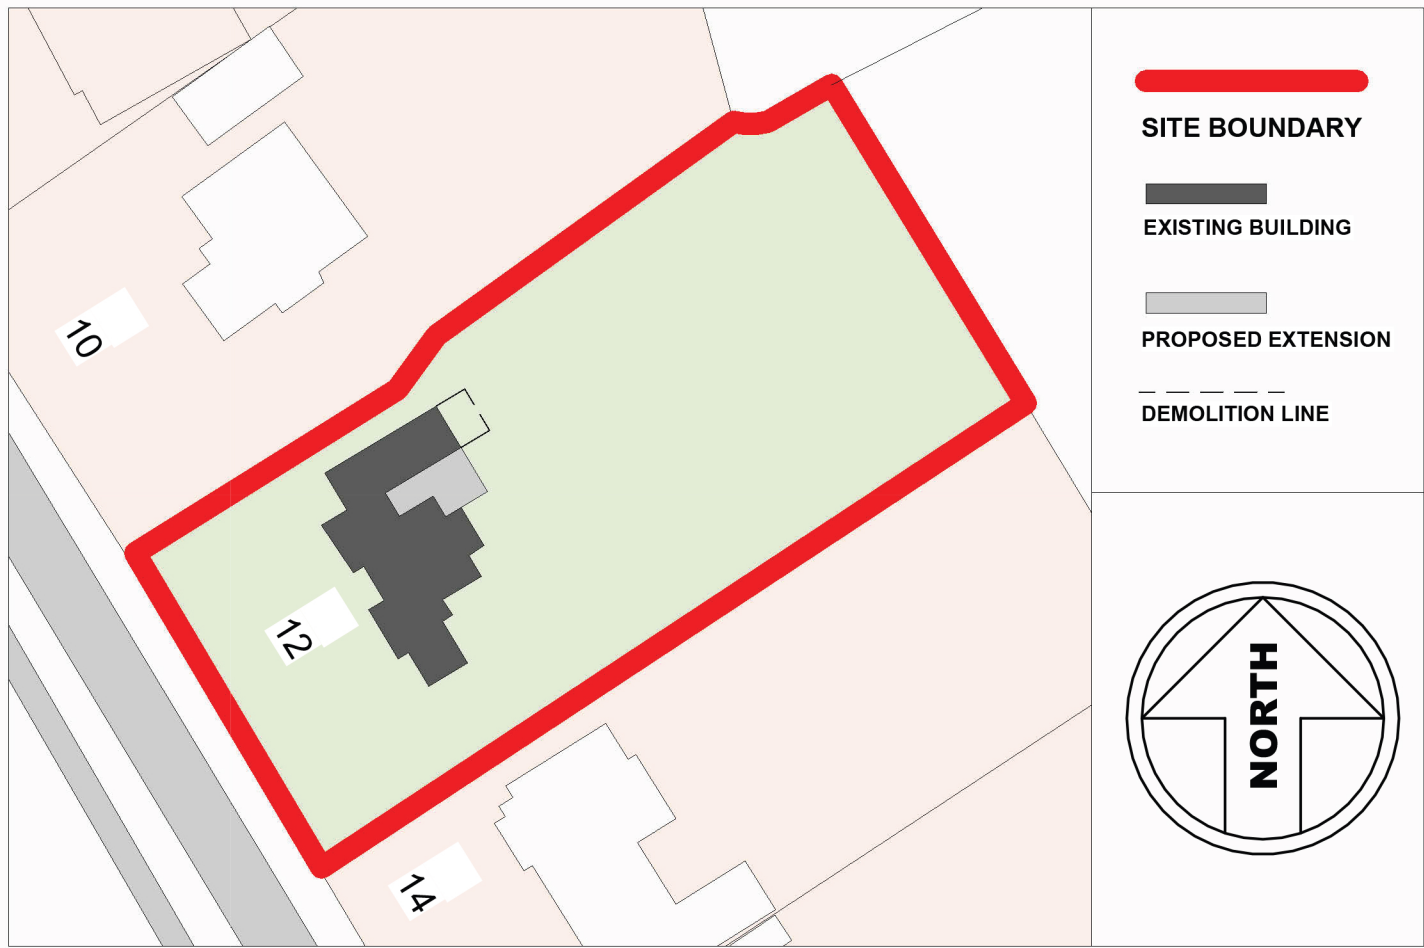

|   |  |  |  |  |     |      |             |    |      |                                                    |                                              |
|---|--|--|--|--|-----|------|-------------|----|------|----------------------------------------------------|----------------------------------------------|
| Information                                                                                          |  |  |  |  | Rev | Date | Description | By | Ch'd | Project Title                                      | Project No.                                  |
| All discrepancies to be reported<br>Do not scale this drawing. All dimensions to be checked on site. |  |  |  |  |     |      |             |    |      | 12 CASHIO LANE                                     | 12 CASHIO LANE                               |
| Drawing Status                                                                                       |  |  |  |  |     |      |             |    |      | 12 Cashio Lane<br>Letchworth Garden City<br>Sg61ax | Drawing No.<br>12 CASHIO LANE-ZZ-ZZ-DR-A-010 |
| PROPOSED                                                                                             |  |  |  |  |     |      |             |    |      |                                                    | Rev                                          |
|   |  |  |  |  |     |      |             |    |      | Drawing Title                                      | Scale                                        |
|   |  |  |  |  |     |      |             |    |      | 91-Sketches<br>PROPOSED - FLOOR PLANS              | 0 .625m 1.25m 2.5m                           |
|   |  |  |  |  |     |      |             |    |      | Sheet                                              | Date                                         |
|   |  |  |  |  |     |      |             |    |      | A1                                                 | 26.07.29                                     |
|   |  |  |  |  |     |      |             |    |      | Drawn                                              | Ch'd                                         |
|   |  |  |  |  |     |      |             |    |      |                                                    |                                              |

| BUILD KEY |                            |
|-----------|----------------------------|
|           | EXISTING WALLS             |
|           | NEW PROPOSED WALLS         |
|           | DEMOLITION/REMOVAL LINE    |
|           | EXISTING DOORS / WINDOWS   |
|           | PROPOSED DOORS / WINDOWS   |
|           | NEW INTERNAL LINING SYSTEM |