

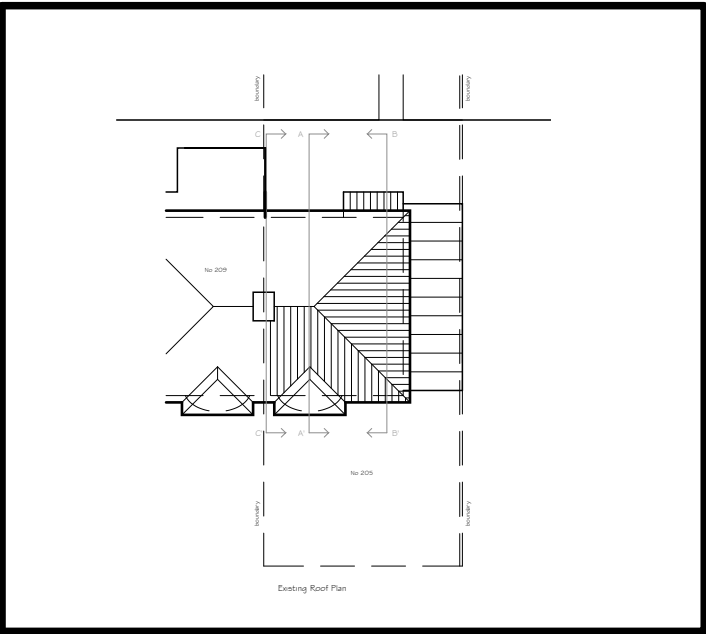


This drawing is the property of ARCHITEK DESIGN & PLANNING. Copyright is reserved by them and the drawing is issued on the condition that it is not copied, reproduced, retained or disclosed to any unauthorised person, either wholly or in part without consent in writing to do so. Do not scale off this drawing other than for planning purposes. All dimensions and setting out to be verified on site. If in any doubt contact the originator for clarification.

 


Existing Front Elevation

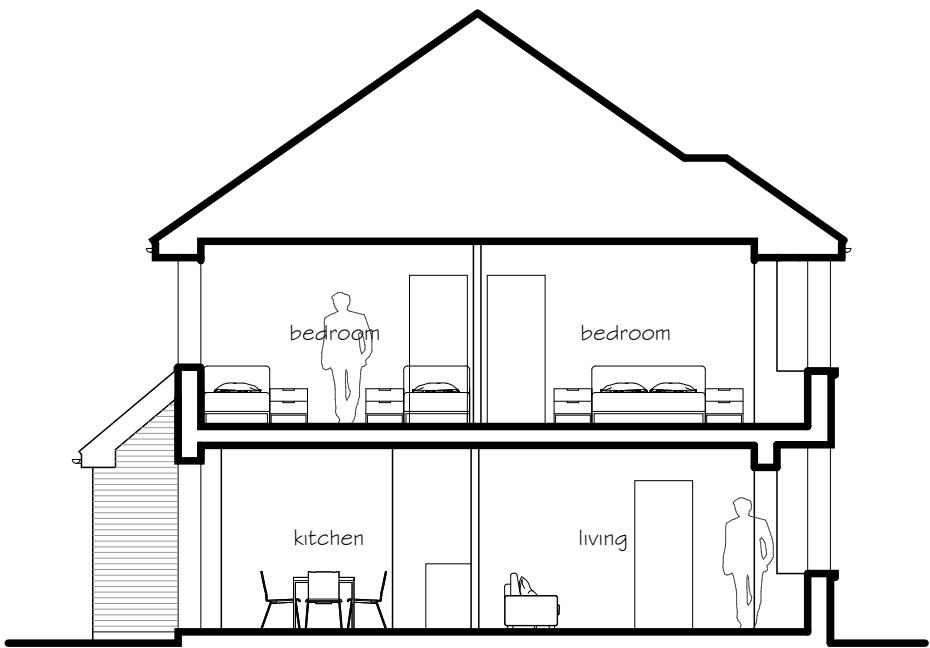


Existing Side Section A-A'




Existing Side Elevation

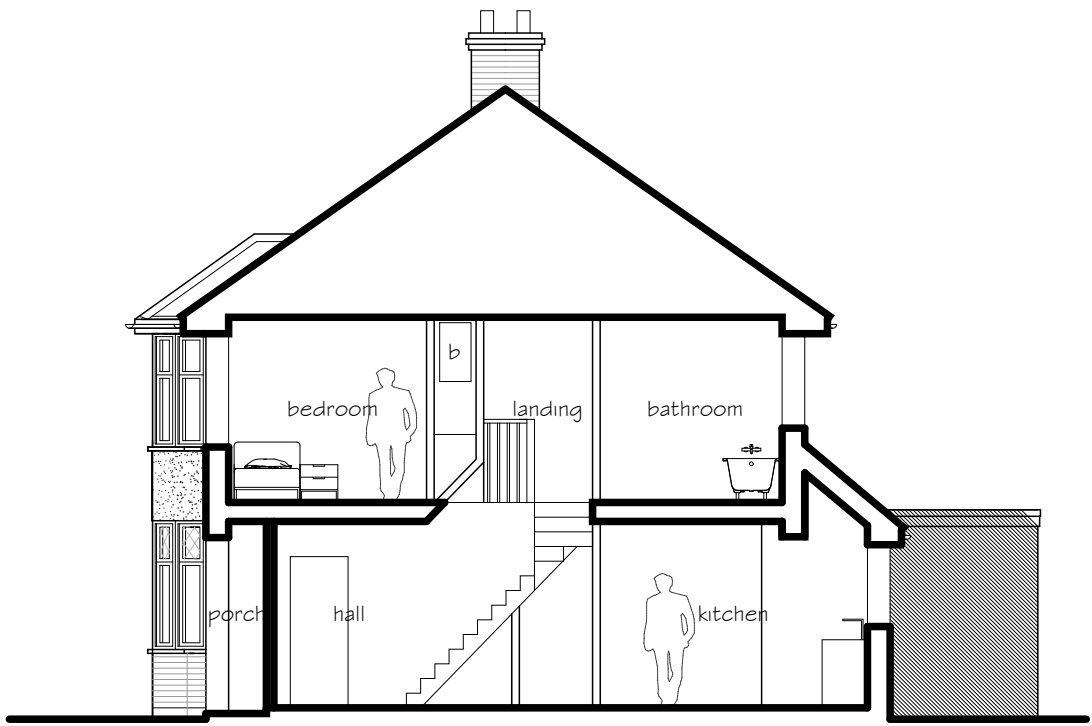

Existing Side Section B-B'

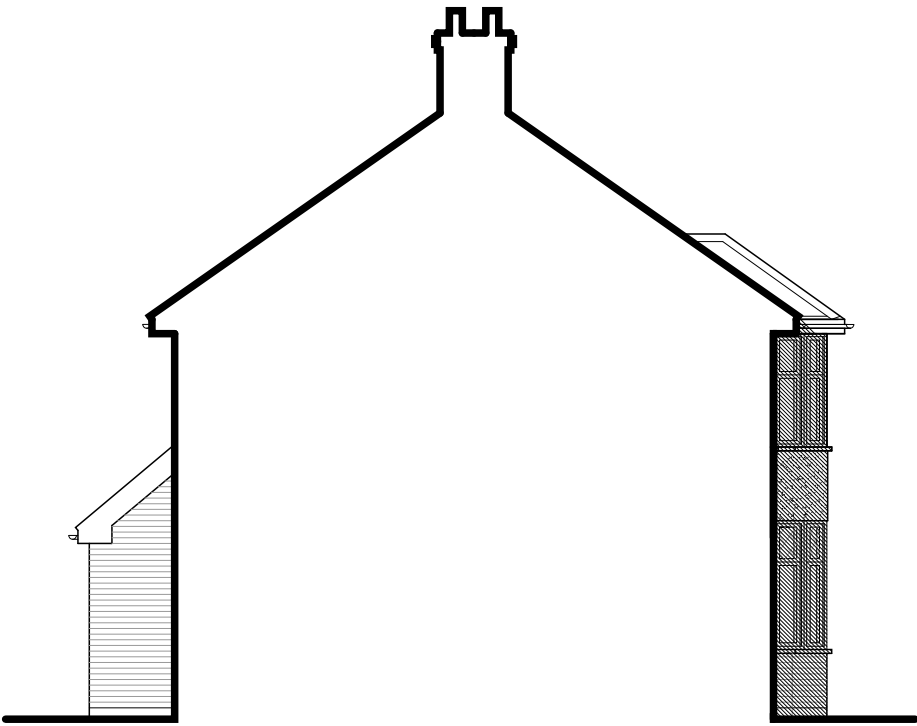

Existing Side Section C-C'

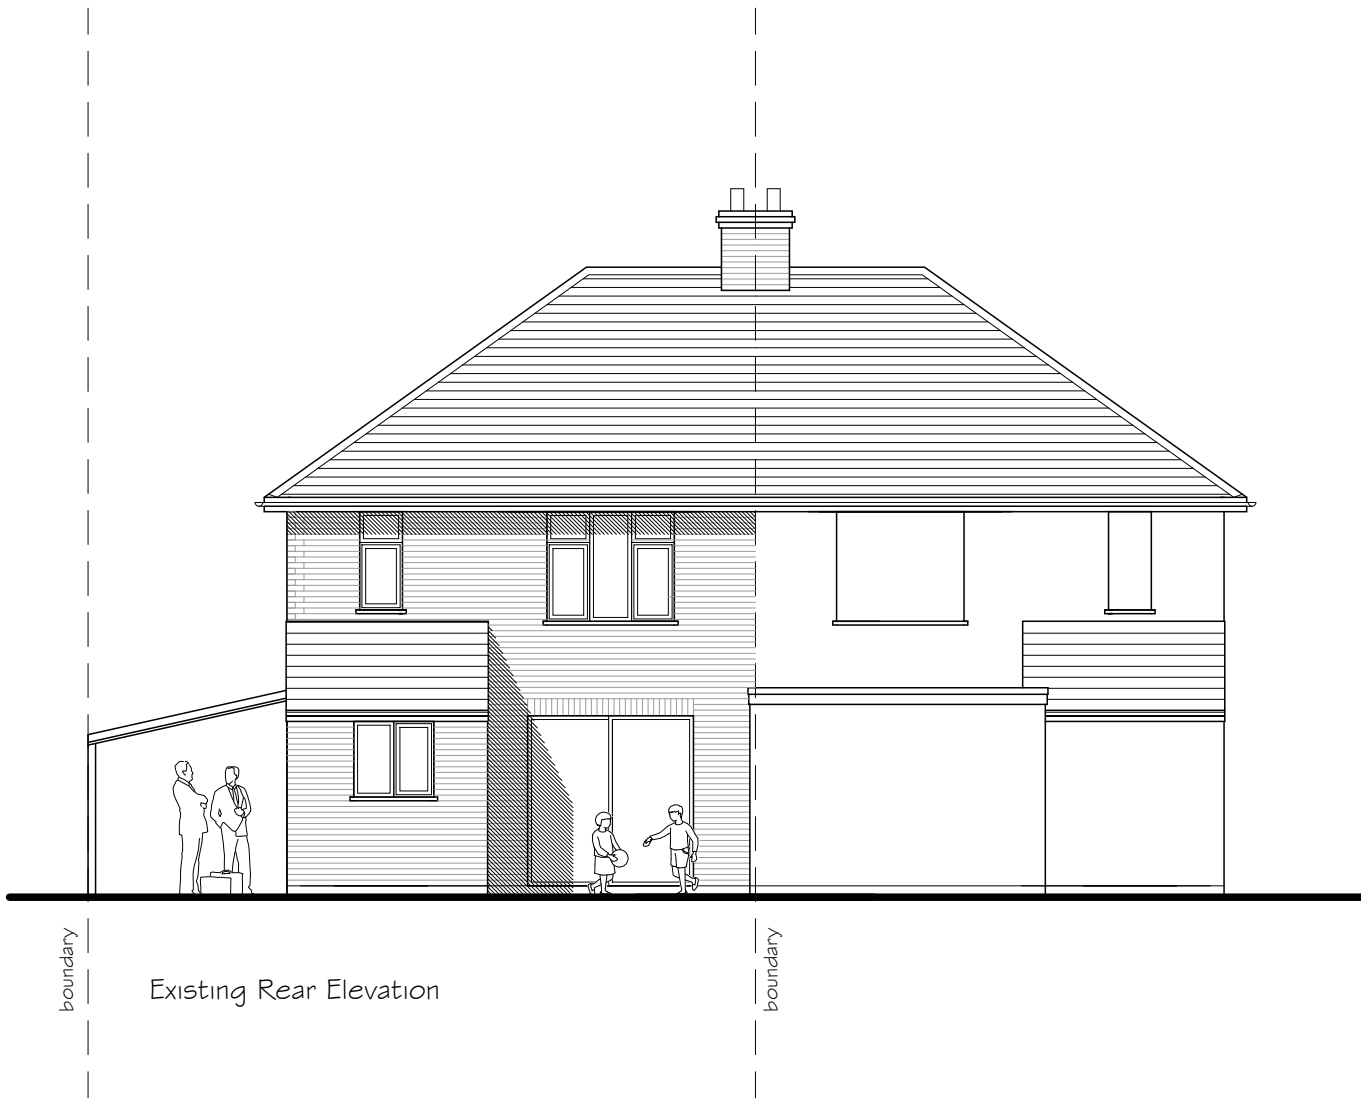

Existing Rear Elevation

ARCHITEK DESIGN & PLANNING

205 Cambridge Road
Hitchin
Existing Elevations

Scale 1:100 @ A2

Date 12.08.26

Drawn sc

ARCHITEK DESIGN & PLANNING
t - 07881 554676
e - info@architekdesignandplanning.co.uk
w - www.architekdesignandplanning.co.uk

Drawing No.

Revision

ADP26/P46/04