




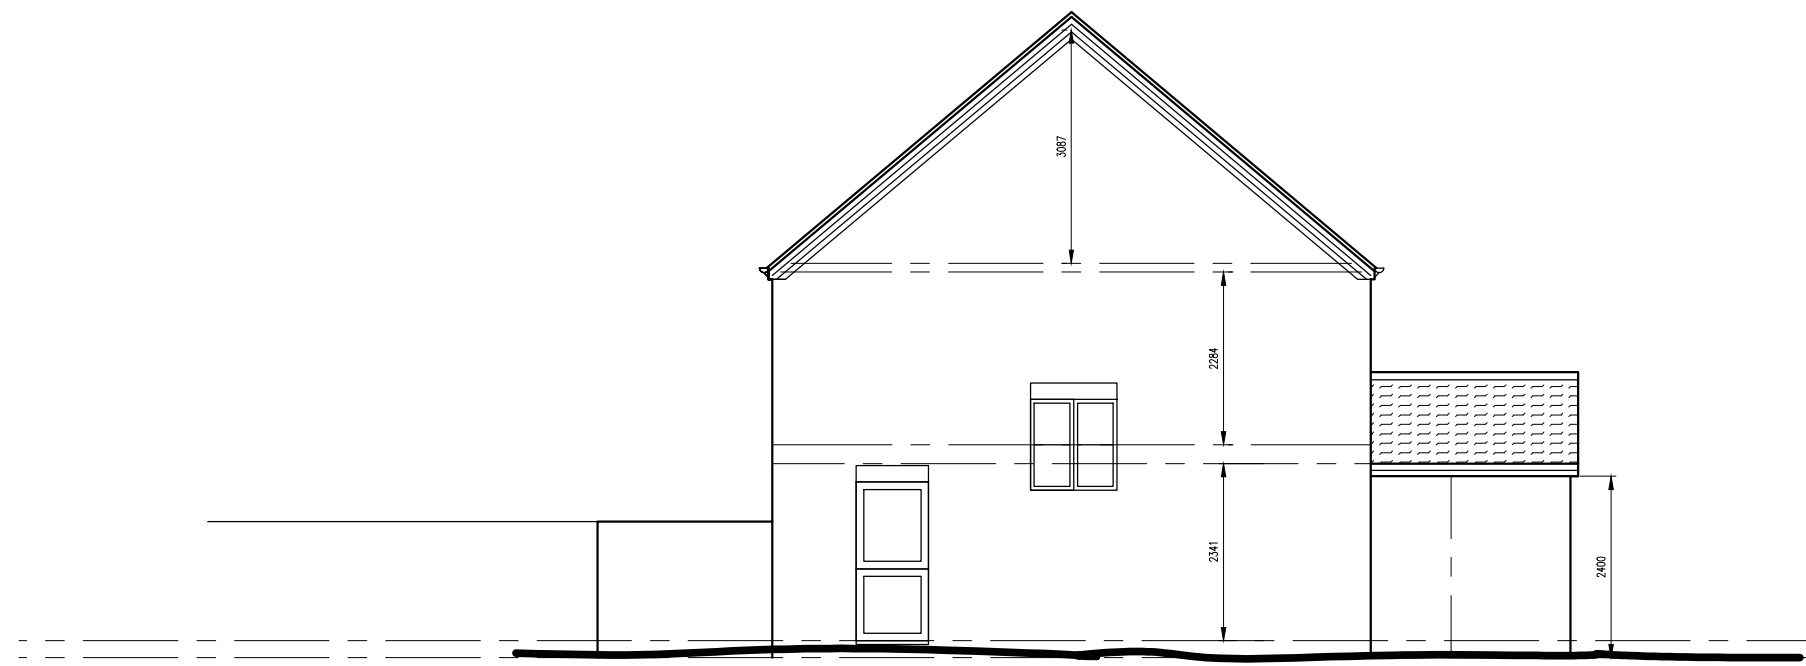


EXISTING FRONT ELEVATION - 1:100

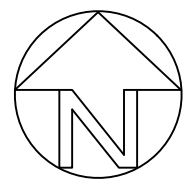

EXISTING SIDE ELEVATION - 1:100

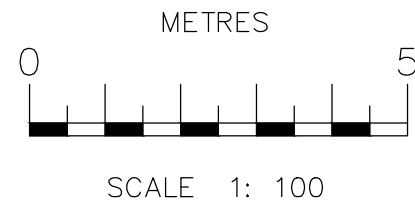



METRES
0 1 2 3 4 5
SCALE 1:1250

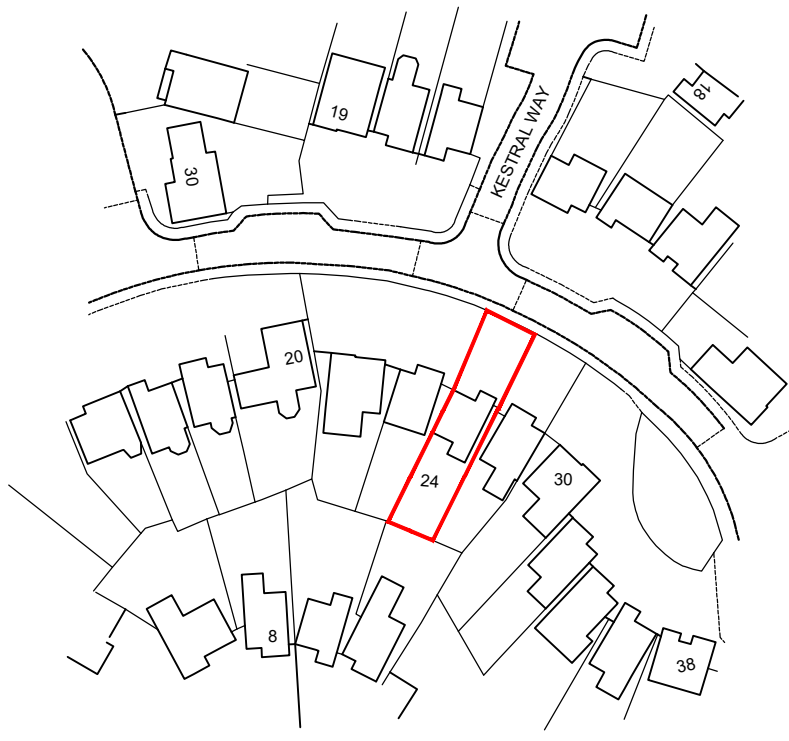


LOCATION PLAN 1:1250




EXISTING REAR ELEVATION - 1:100

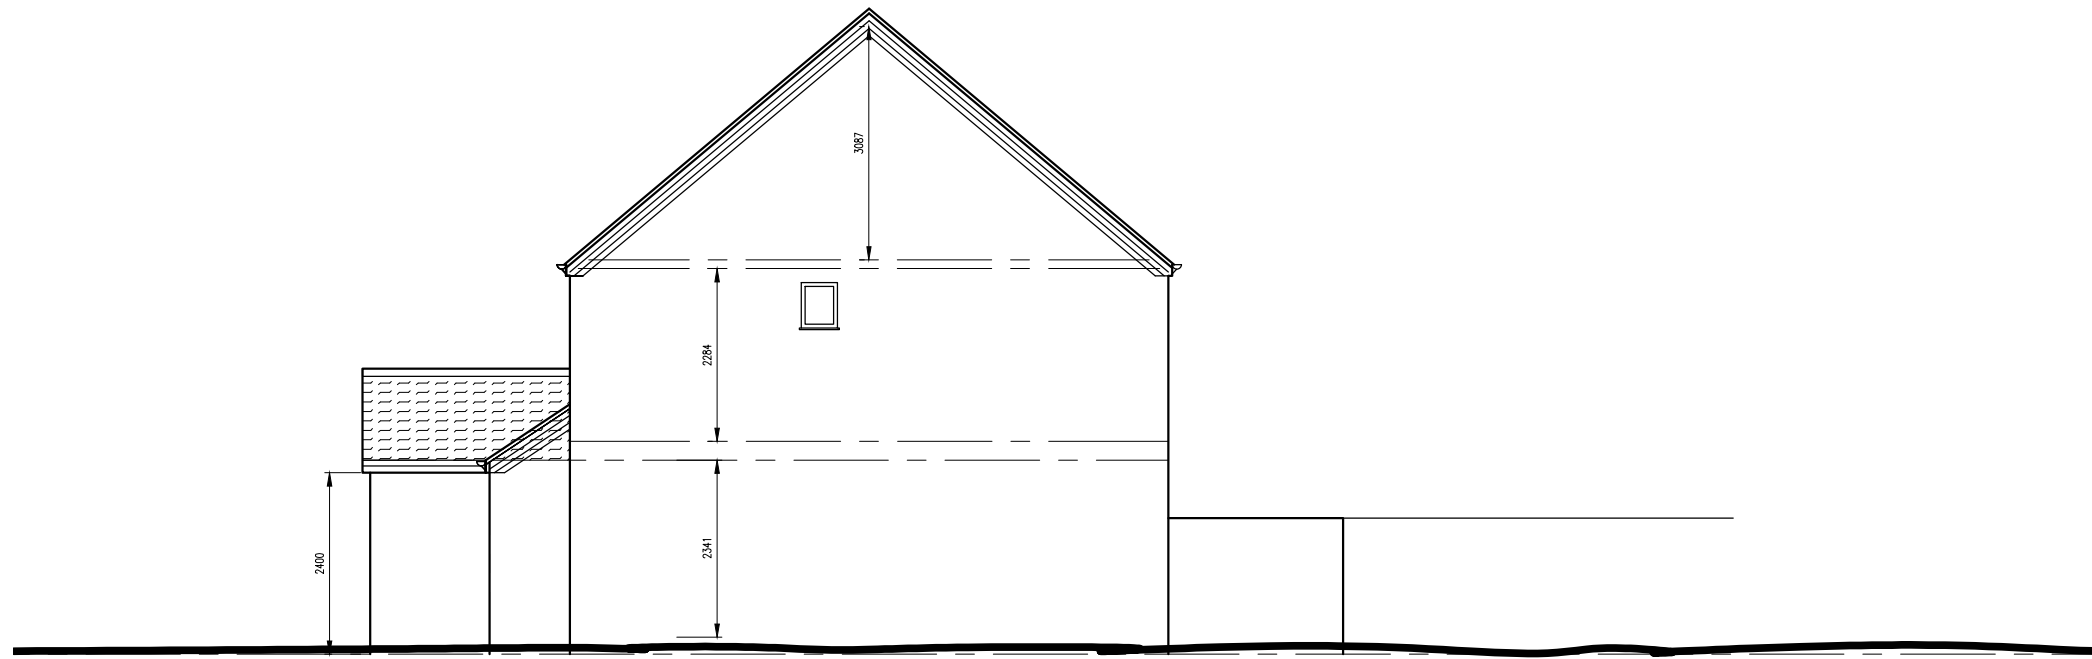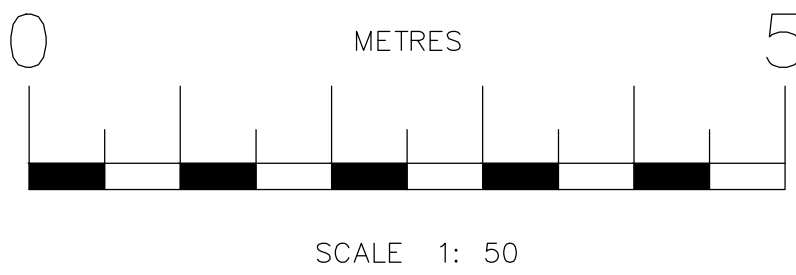


EXISTING SIDE ELEVATION - 1:100

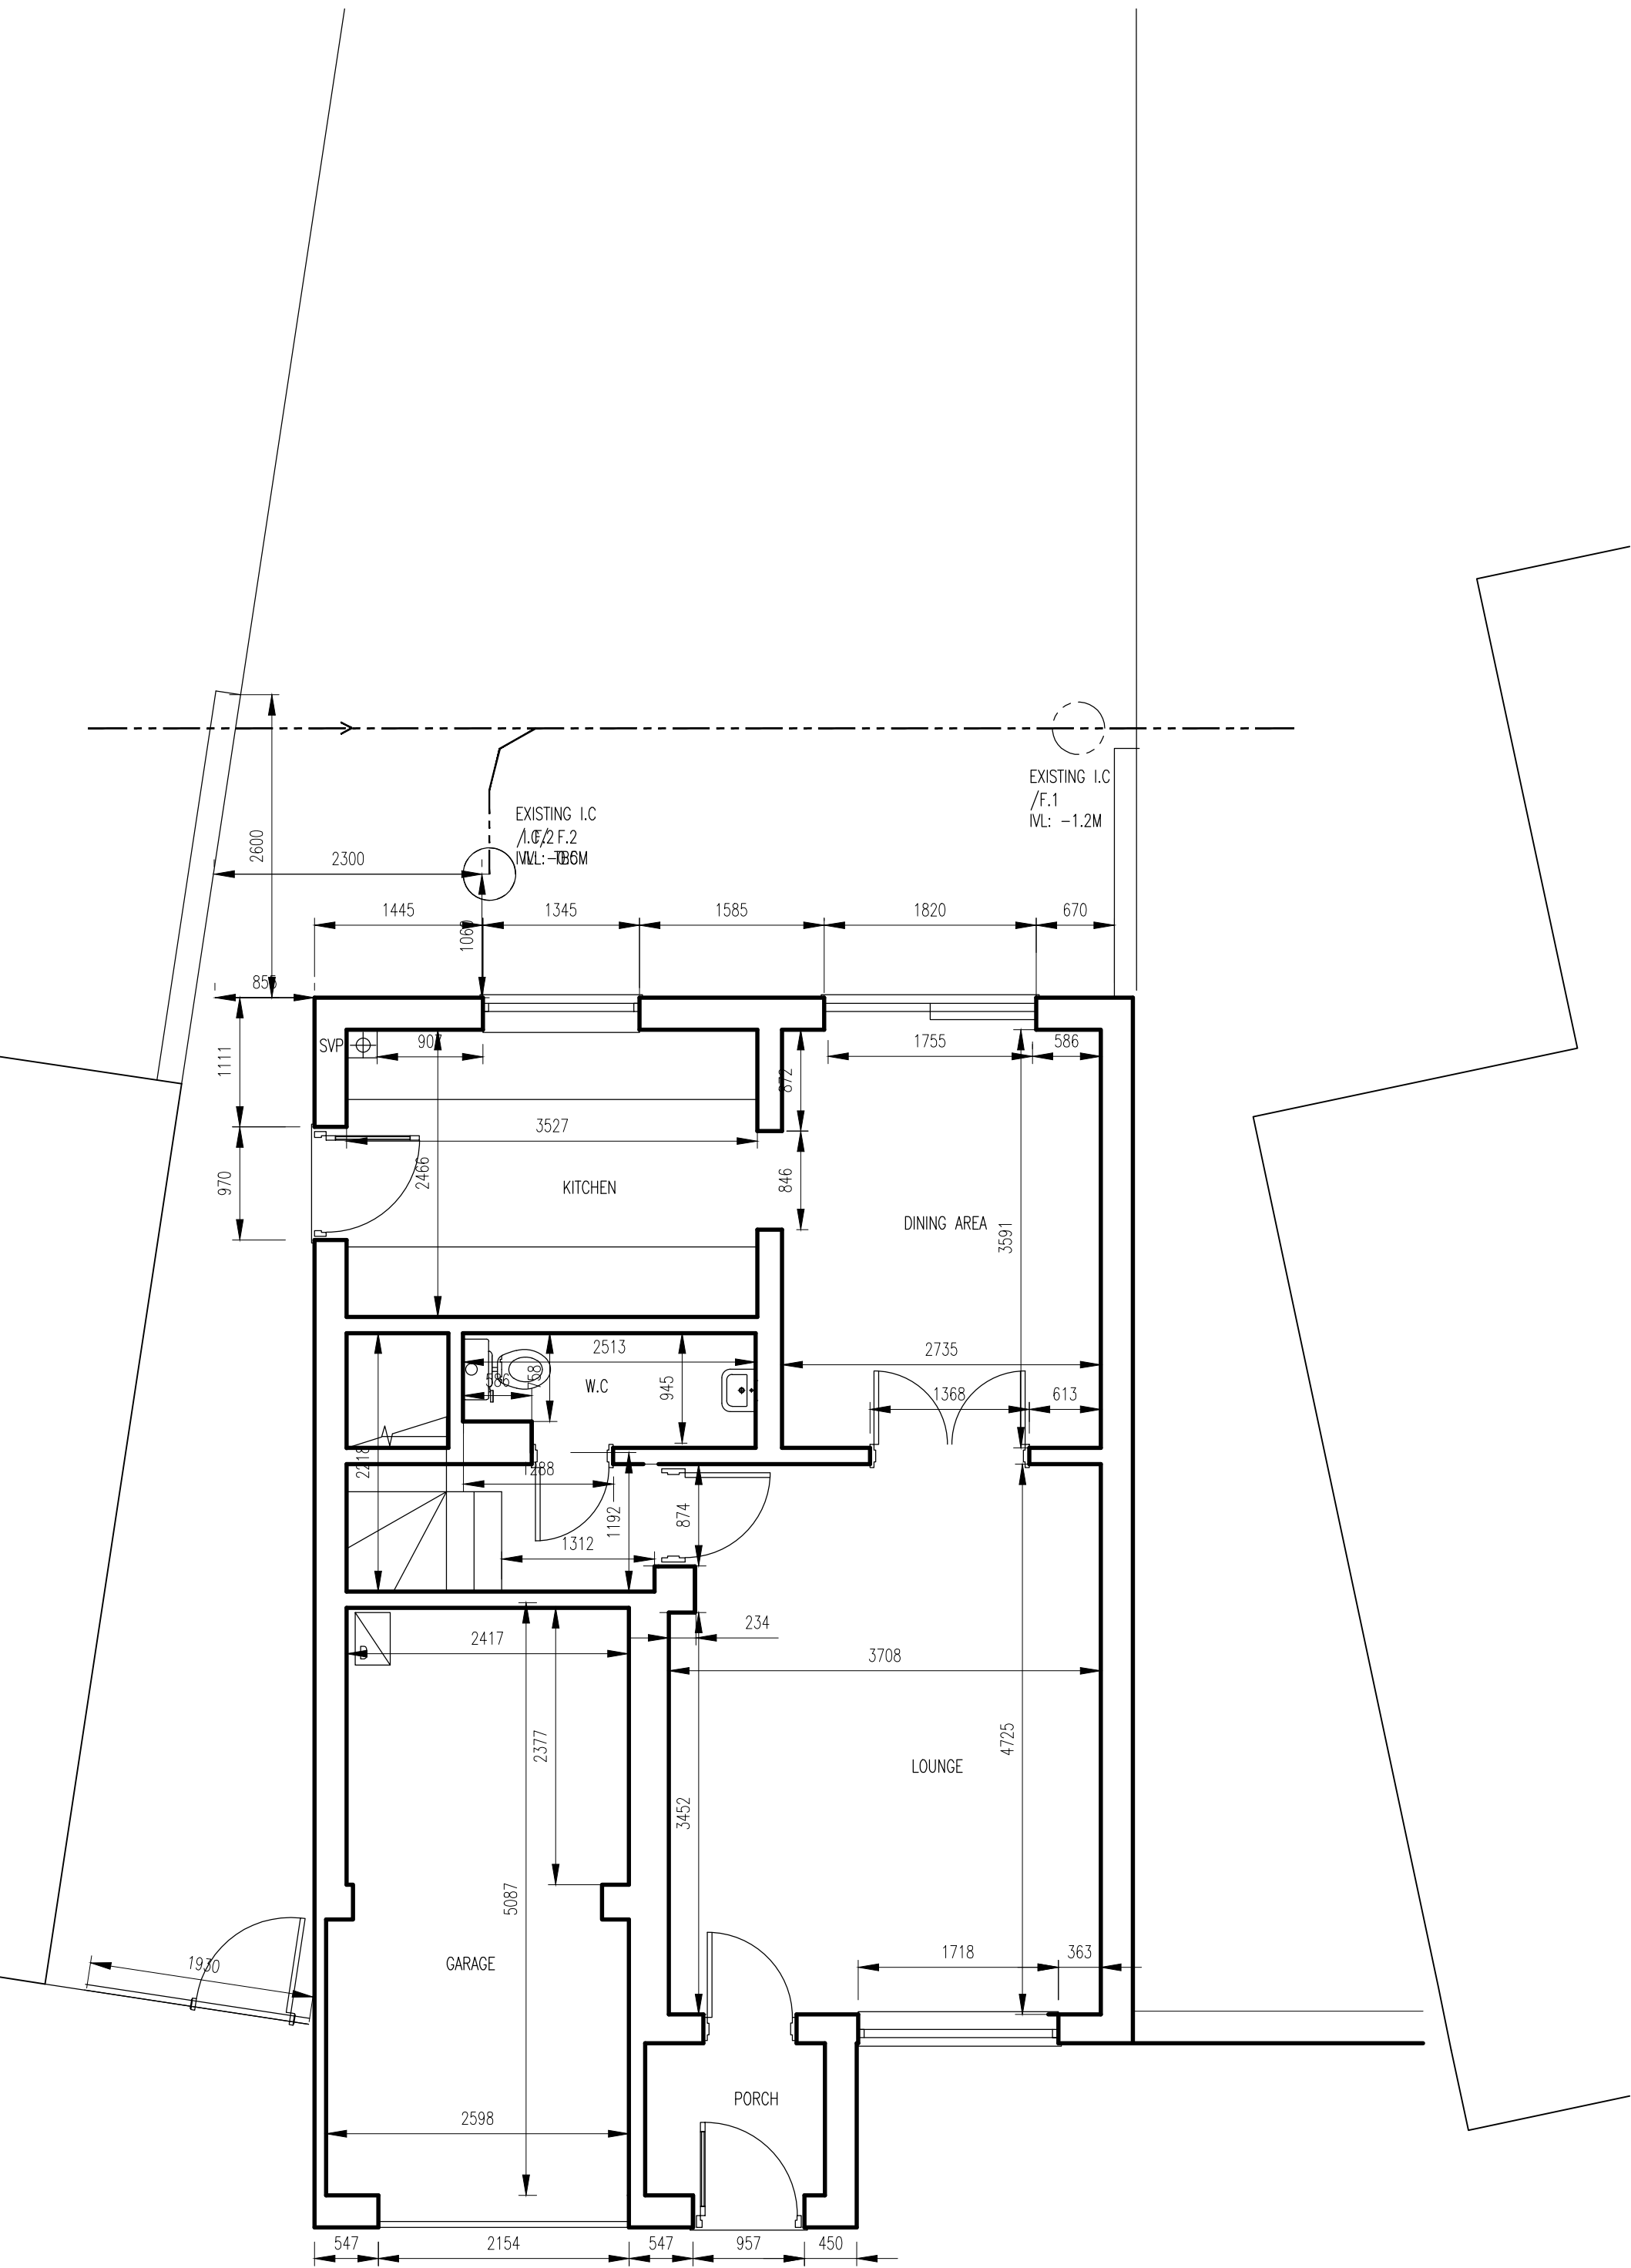

EXISTING GROUND FLOOR PLAN
- 1:50

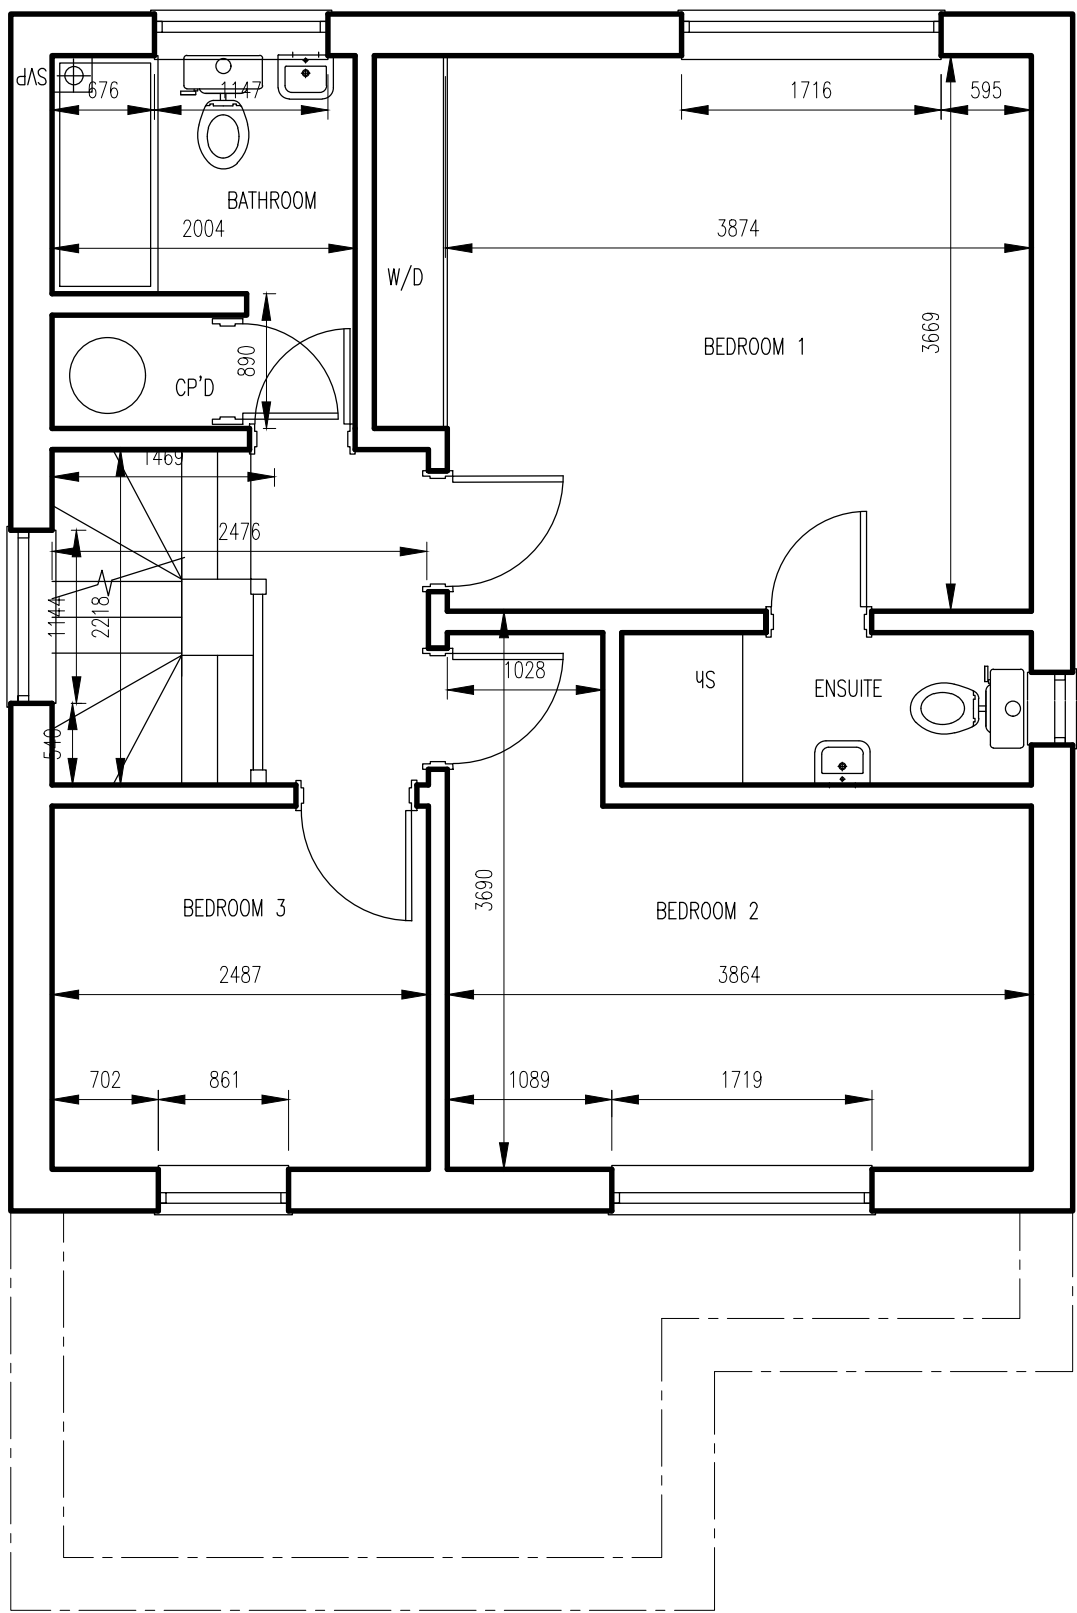

EXISTING FIRST FLOOR PLAN
- 1:50

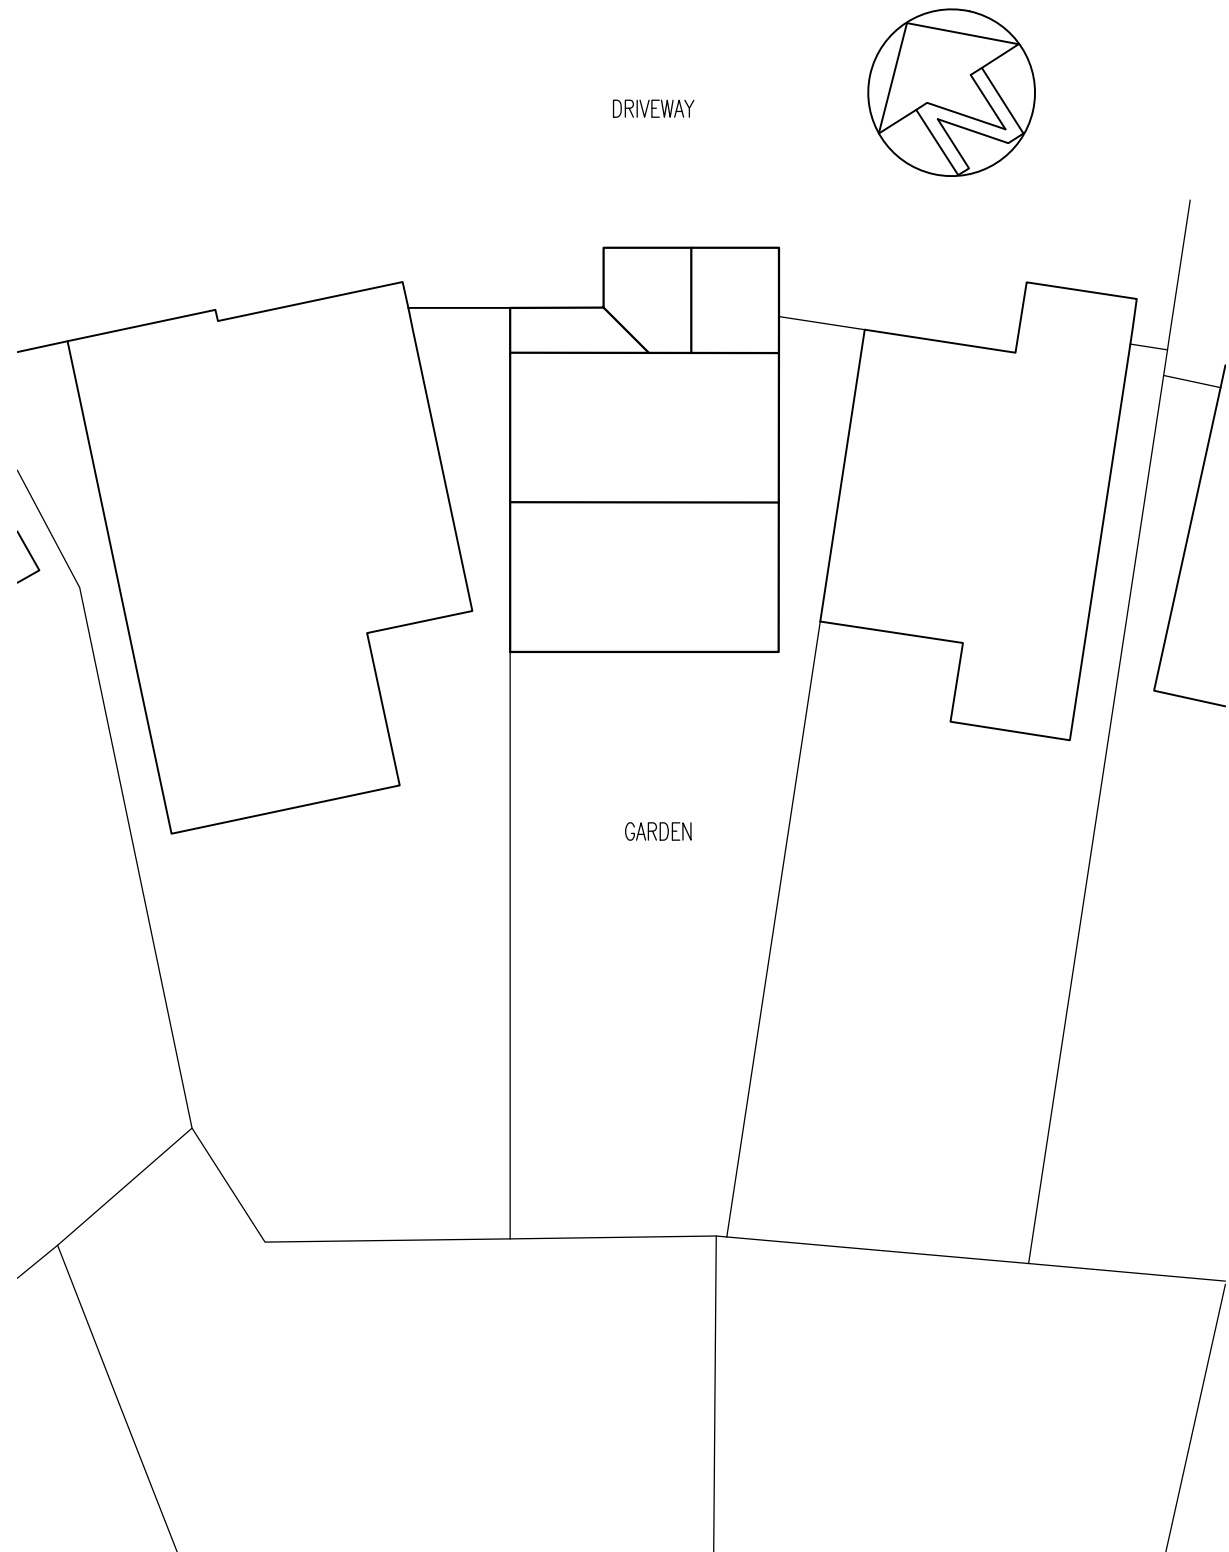

EXISTING SITE PLAN- 1:200

© COPYRIGHT OF ARCHITECT		
ALL DIMENSIONS TO BE CHECKED ON SITE AND NOT SCALED FROM THIS DRAWING. ANY DISCREPANCIES FOUND ON SITE TO BE REPORTED TO THE ARCHITECT PRIOR TO CONSTRUCTION. PARTY WALL AGREEMENTS AND CDM REGULATIONS ALL AT THE CLIENTS RISK. COMMENCEMENT OF WORK ON SITE PRIOR TO LIA PLANS APPROVAL IS ENTIRELY AT THE OWNERS RISK.		
Rev	Amendment	Date:

Office 1
First Floor
11 Market Hill
Royston
Hertfordshire
SG8 9JL
e: cb.architect@outlook.com
t: 07908739837

Status:	PRELIMINARY / PLANNING	
Client:	MR & MRS RICHARDS	
Site Address :	24 FIELDFARE WAY _ ROYSTON	

Drawing Title: AS EXISTING DRAWING/ EXTENSION & INT.ALT		
Drawing By: CB	Date: 30/07/24	
Drawing Reference: ROY/CB/24/01	Revision:	Scale: 1:100,1:50