




01 Proposed Car Parking: East Park Plan: Level 0
1:250 @ A1

02 Proposed Car Parking: East Park: Section
1:250 @ A1

DO NOT SCALE OFF THIS DRAWING
DO NOT SUBSTITUTE ANY OF THE PRODUCTS OR MATERIALS.
1. This is a planning drawing and is intended for this use only; it must not be used for construction.
2. All dimensions are in MM and should be checked on site prior to commencement of work; do not scale off this drawing.
3. This drawing is to be read in conjunction with all other relevant information.
3. Discrepancies between drawings and information to be referred to Architect without delay.

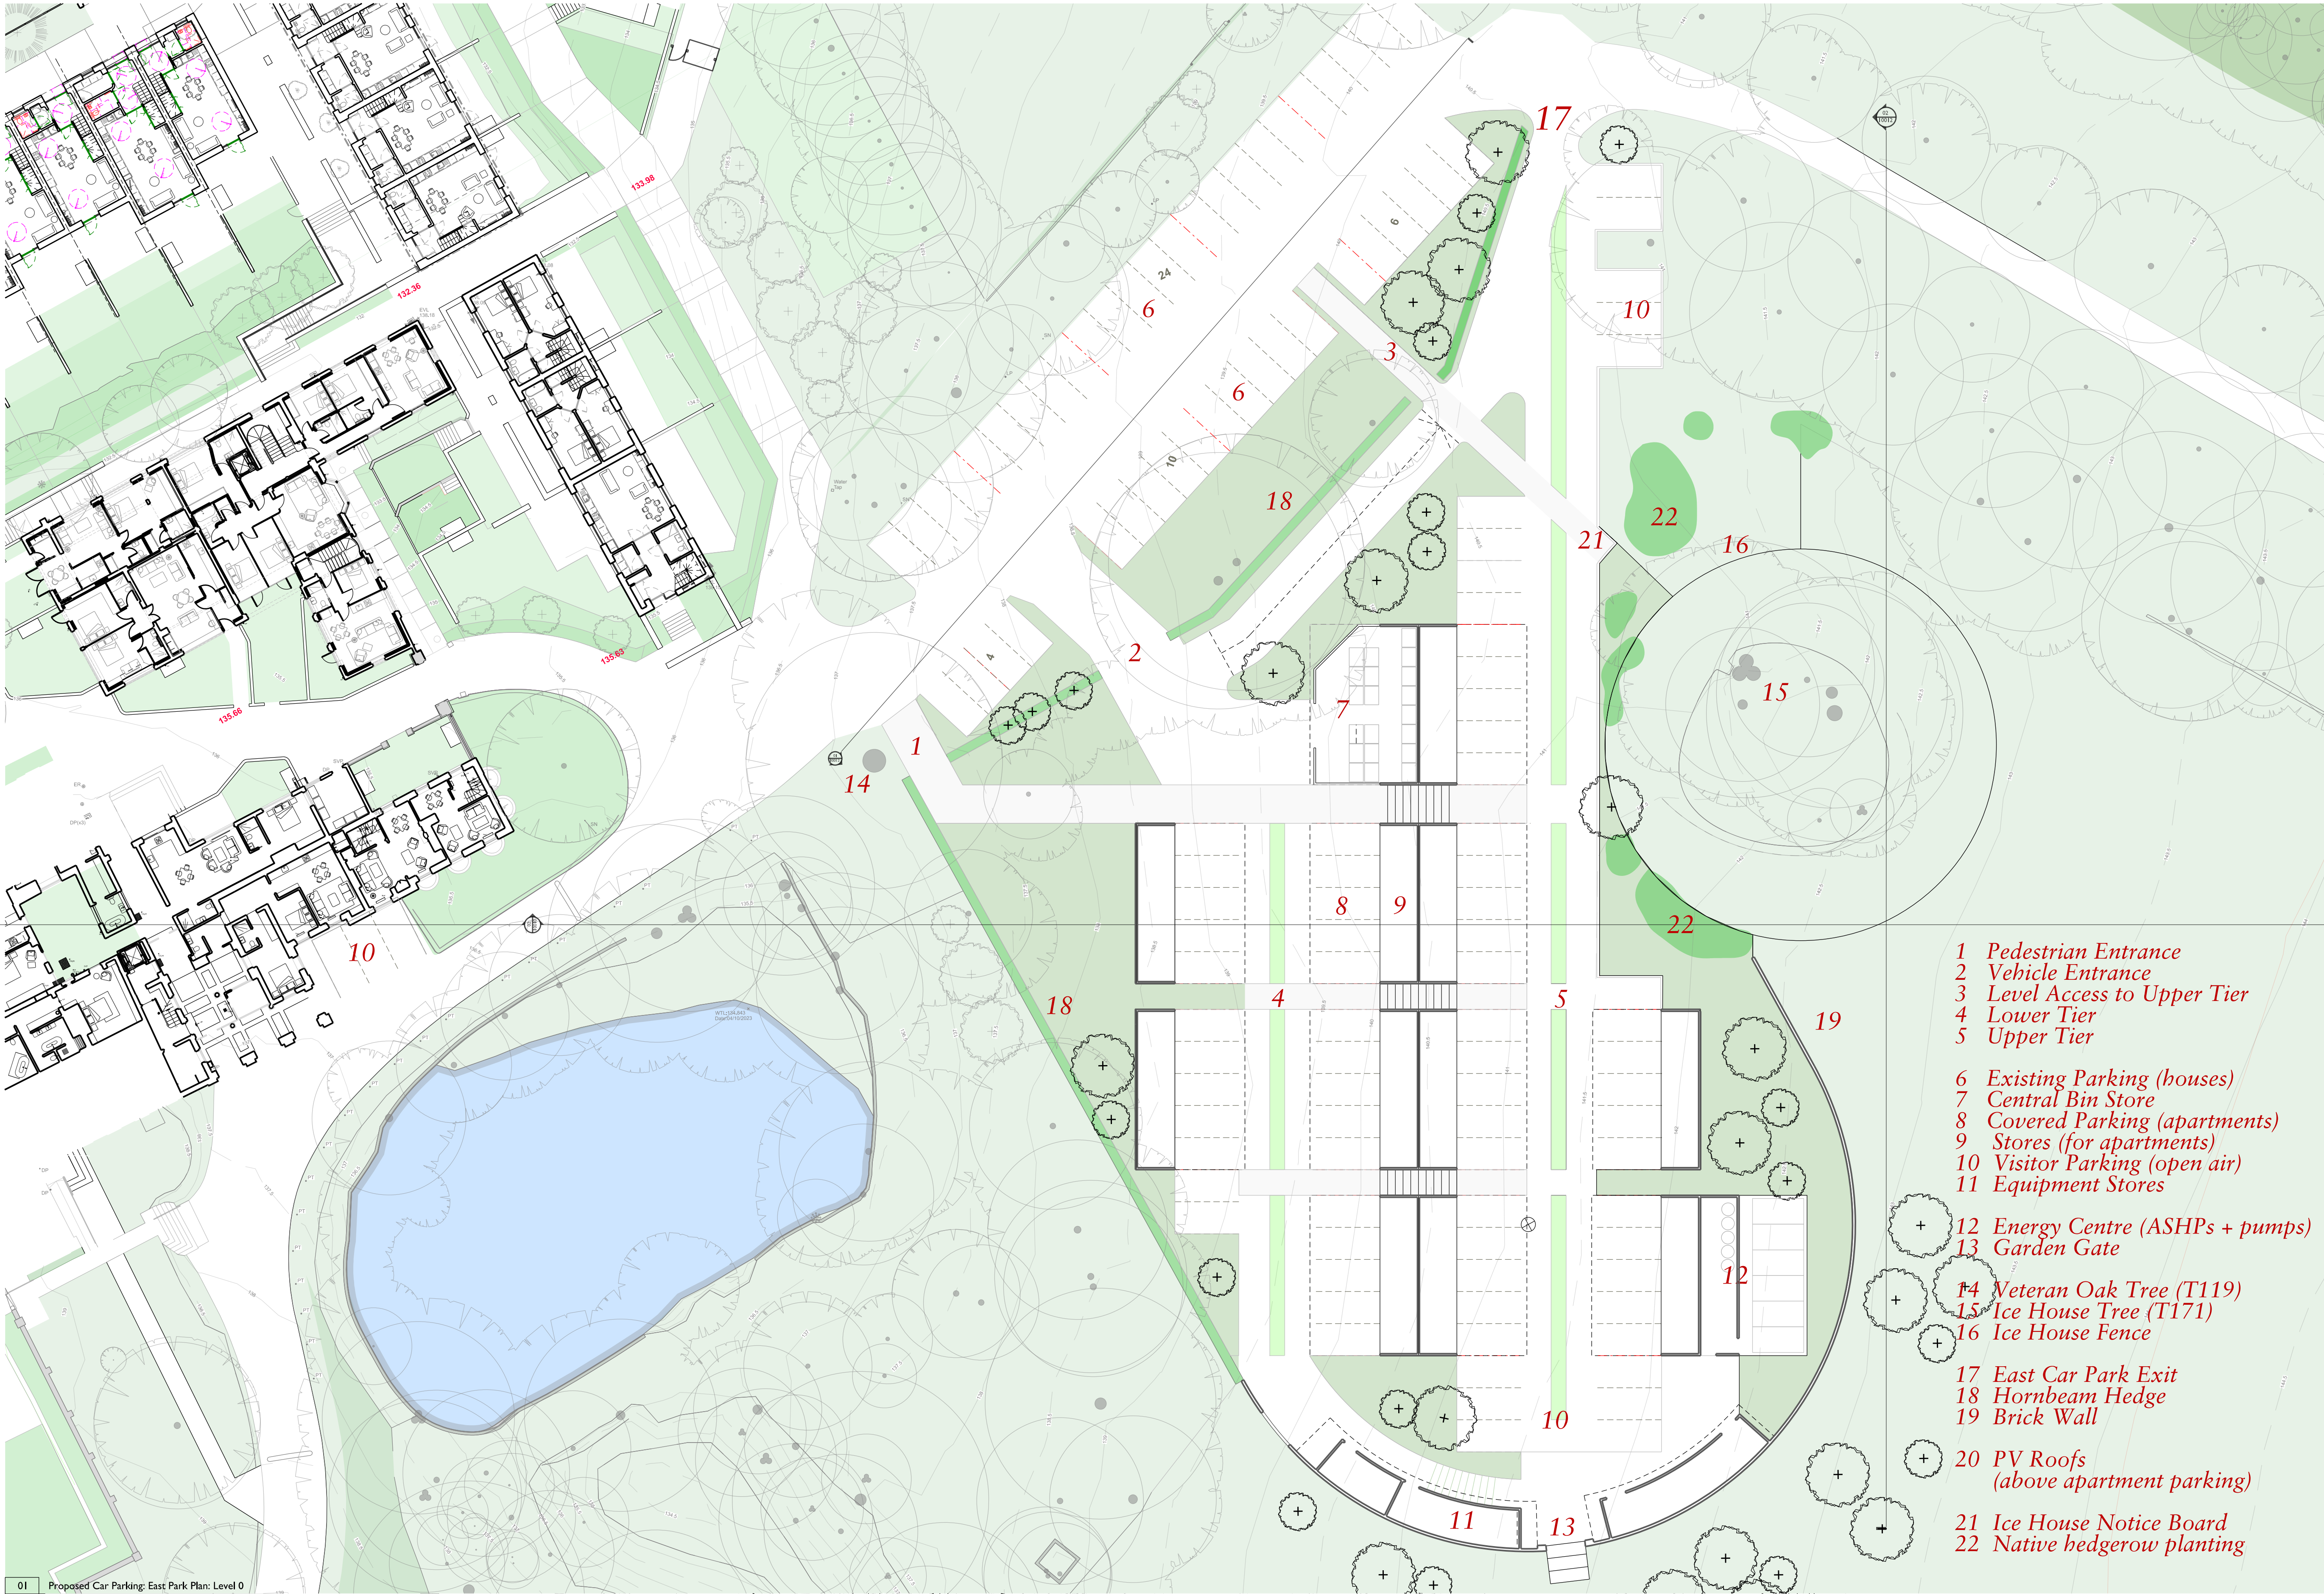

Location on Site Plan

P14	Ice House tree fence and shrubs	14.11.24
P13	Annotation added	06.11.24
P12	Updated parking layout, plant location etc.	05.11.24
P11	Updated parking layout, plant location etc.	25.10.24
P10	Updated plant location	18.09.24
P09	Section, Car Park Bike Store Layout Updated	22.07.24
P08	Hawthorn Hedge enclosure updated,	12.07.24
P07	Issued for Planning	25.06.24
P06	Issued for Planning	21.06.24
Revision	Description	Date

0m 5m 10m 15m

AY PILSBURY THOMAS ARCHITECTS

SUEVIC CULANAN ABA ARCHITECTS LTD

HONEYLANDS RADWINTER SAFFRON WALDEN ESSEX CB10 2TJ | 01799 599208 | info@kpt.co.uk | kpt.co.uk

Client
The Door UK Ltd

Project
Temple Dinsley
Preston, Hitchin, Hertfordshire,
SG4 7RT

Drawing title

Proposed Car Parking:
East Park:
Level 0
Purpose of issue
Planning

Job no. Status Scale @ A1
641 S0 1:250

Checked by
ST

Date Revision
05.04.2024 P14

Drawing number
641-KS-70-XX-DR-A-10010