




DO NOT SCALE OFF THIS DRAWING
DO NOT SUBSTITUTE ANY OF THE PRODUCTS OR MATERIALS.

1. This is a planning drawing and is intended for this use only; it must not be used for construction.
2. All dimensions are in MM and should be checked on site prior to commencement of work; do not scale off this drawing.
3. This drawing is to be read in conjunction with all other relevant information.
3. Discrepancies between drawings and information to be referred to Architect without delay.

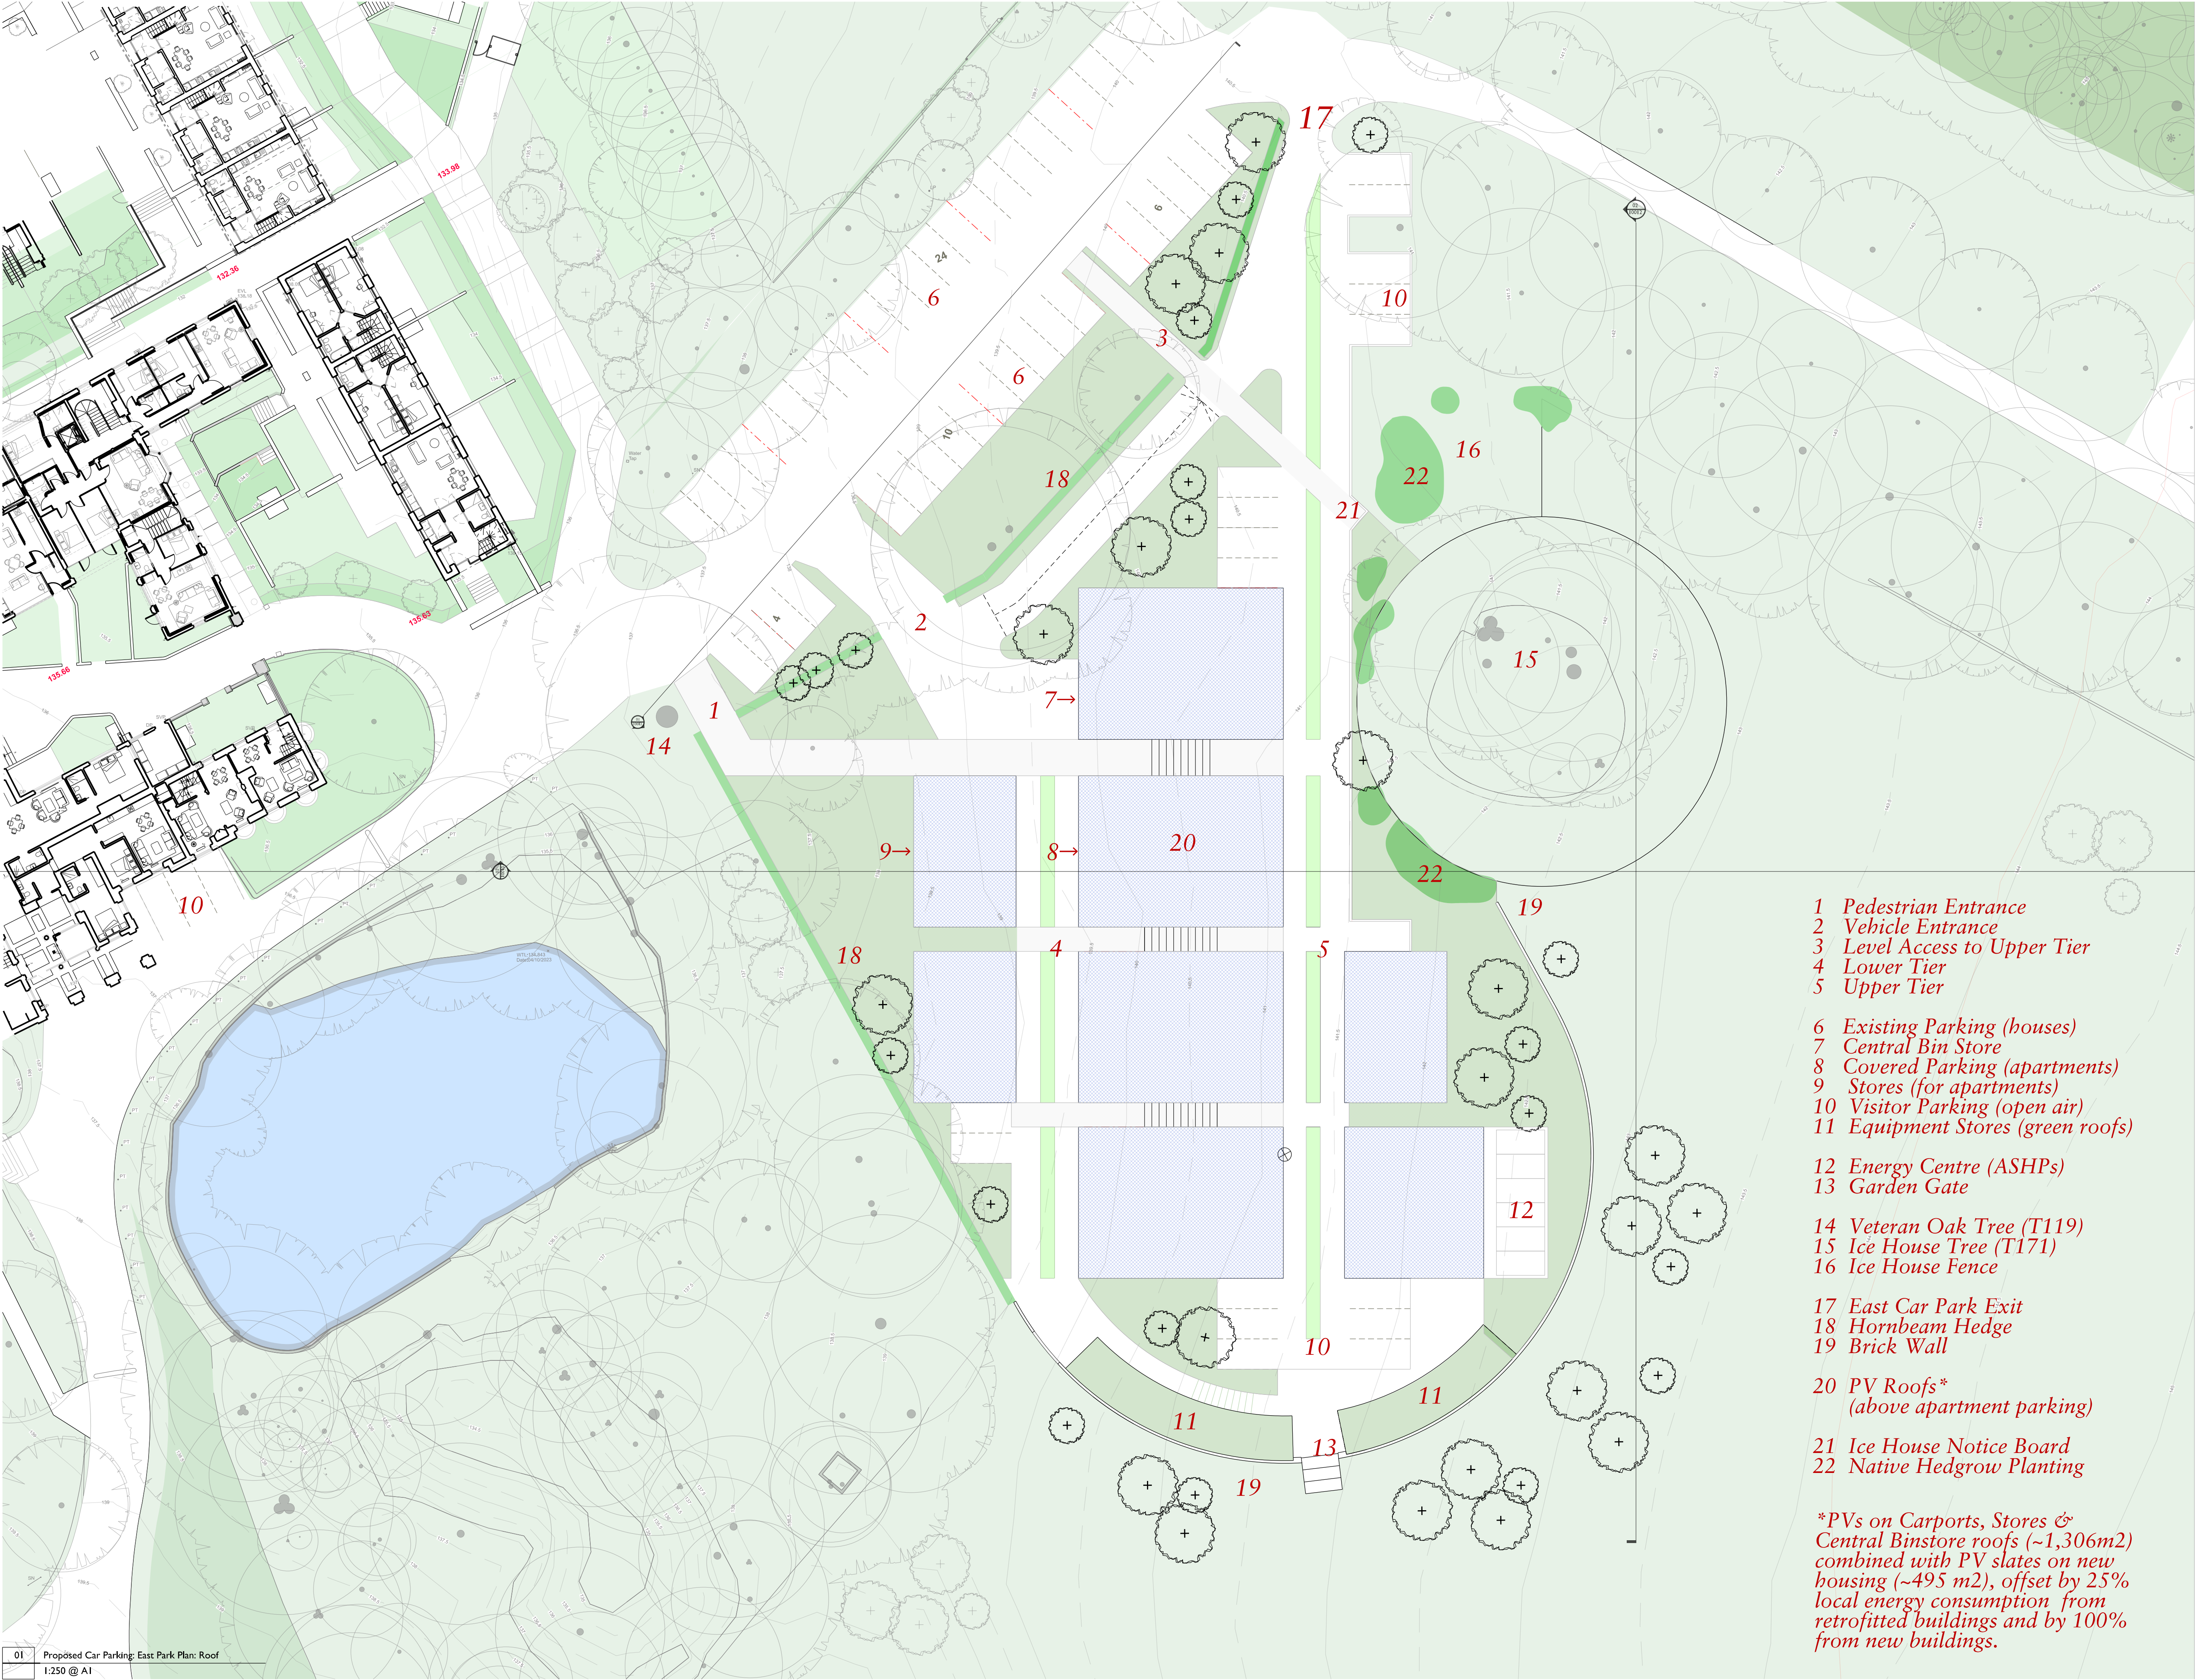

Location on Site Plan

- 1 Pedestrian Entrance
- 2 Vehicle Entrance
- 3 Level Access to Upper Tier
- 4 Lower Tier
- 5 Upper Tier
- 6 Existing Parking (houses)
- 7 Central Bin Store
- 8 Covered Parking (apartments)
- 9 Stores (for apartments)
- 10 Visitor Parking (open air)
- 11 Equipment Stores (green roofs)
- 12 Energy Centre (ASHPs)
- 13 Garden Gate
- 14 Veteran Oak Tree (T119)
- 15 Ice House Tree (T171)
- 16 Ice House Fence
- 17 East Car Park Exit
- 18 Hornbeam Hedge
- 19 Brick Wall
- 20 PV Roofs* (above apartment parking)
- 21 Ice House Notice Board
- 22 Native Hedgrow Planting

*PVs on Carports, Stores & Central Binstore roofs (~1,306m²) combined with PV slates on new housing (~495 m²), offset by 25% local energy consumption from retrofitted buildings and by 100% from new buildings.

P06	Ice House tree fence and hedgrow planting	15.11.24
P05	Parking, bin store & energy centre positions	05.11.24
P04	Parking, bin store & energy centre positions	25.10.24
P03	Updated plant layout and levels	18.09.24
P02	Hawthorn Hedges enclosure updated, Issued for Planning	12.07.24
P01	Issued for Planning	25.06.24
Revision	Description	Date



AY PILSBURY THOMAS ARCHITECTS
S C A B A
HONEYLANDS RADWINTER SAFFRON WALDEN ESSEX
CB10 2JT | 01799 599208 | info@kpt.co.uk | kpt.co.uk

Client
The Door UK Ltd

Project
Temple Dinsley
Preston, Hitchin, Hertfordshire,
SG4 7RT

Drawing title

Proposed Car Parking:
East Park:
Roof
Purpose of issue
Planning

Job no. Status Scale @ A1
641 S0 1:250

Checked by
ST

Date Revision
21.06.2024 P06

Drawing number
641-KS-70-XX-DR-A-10011