
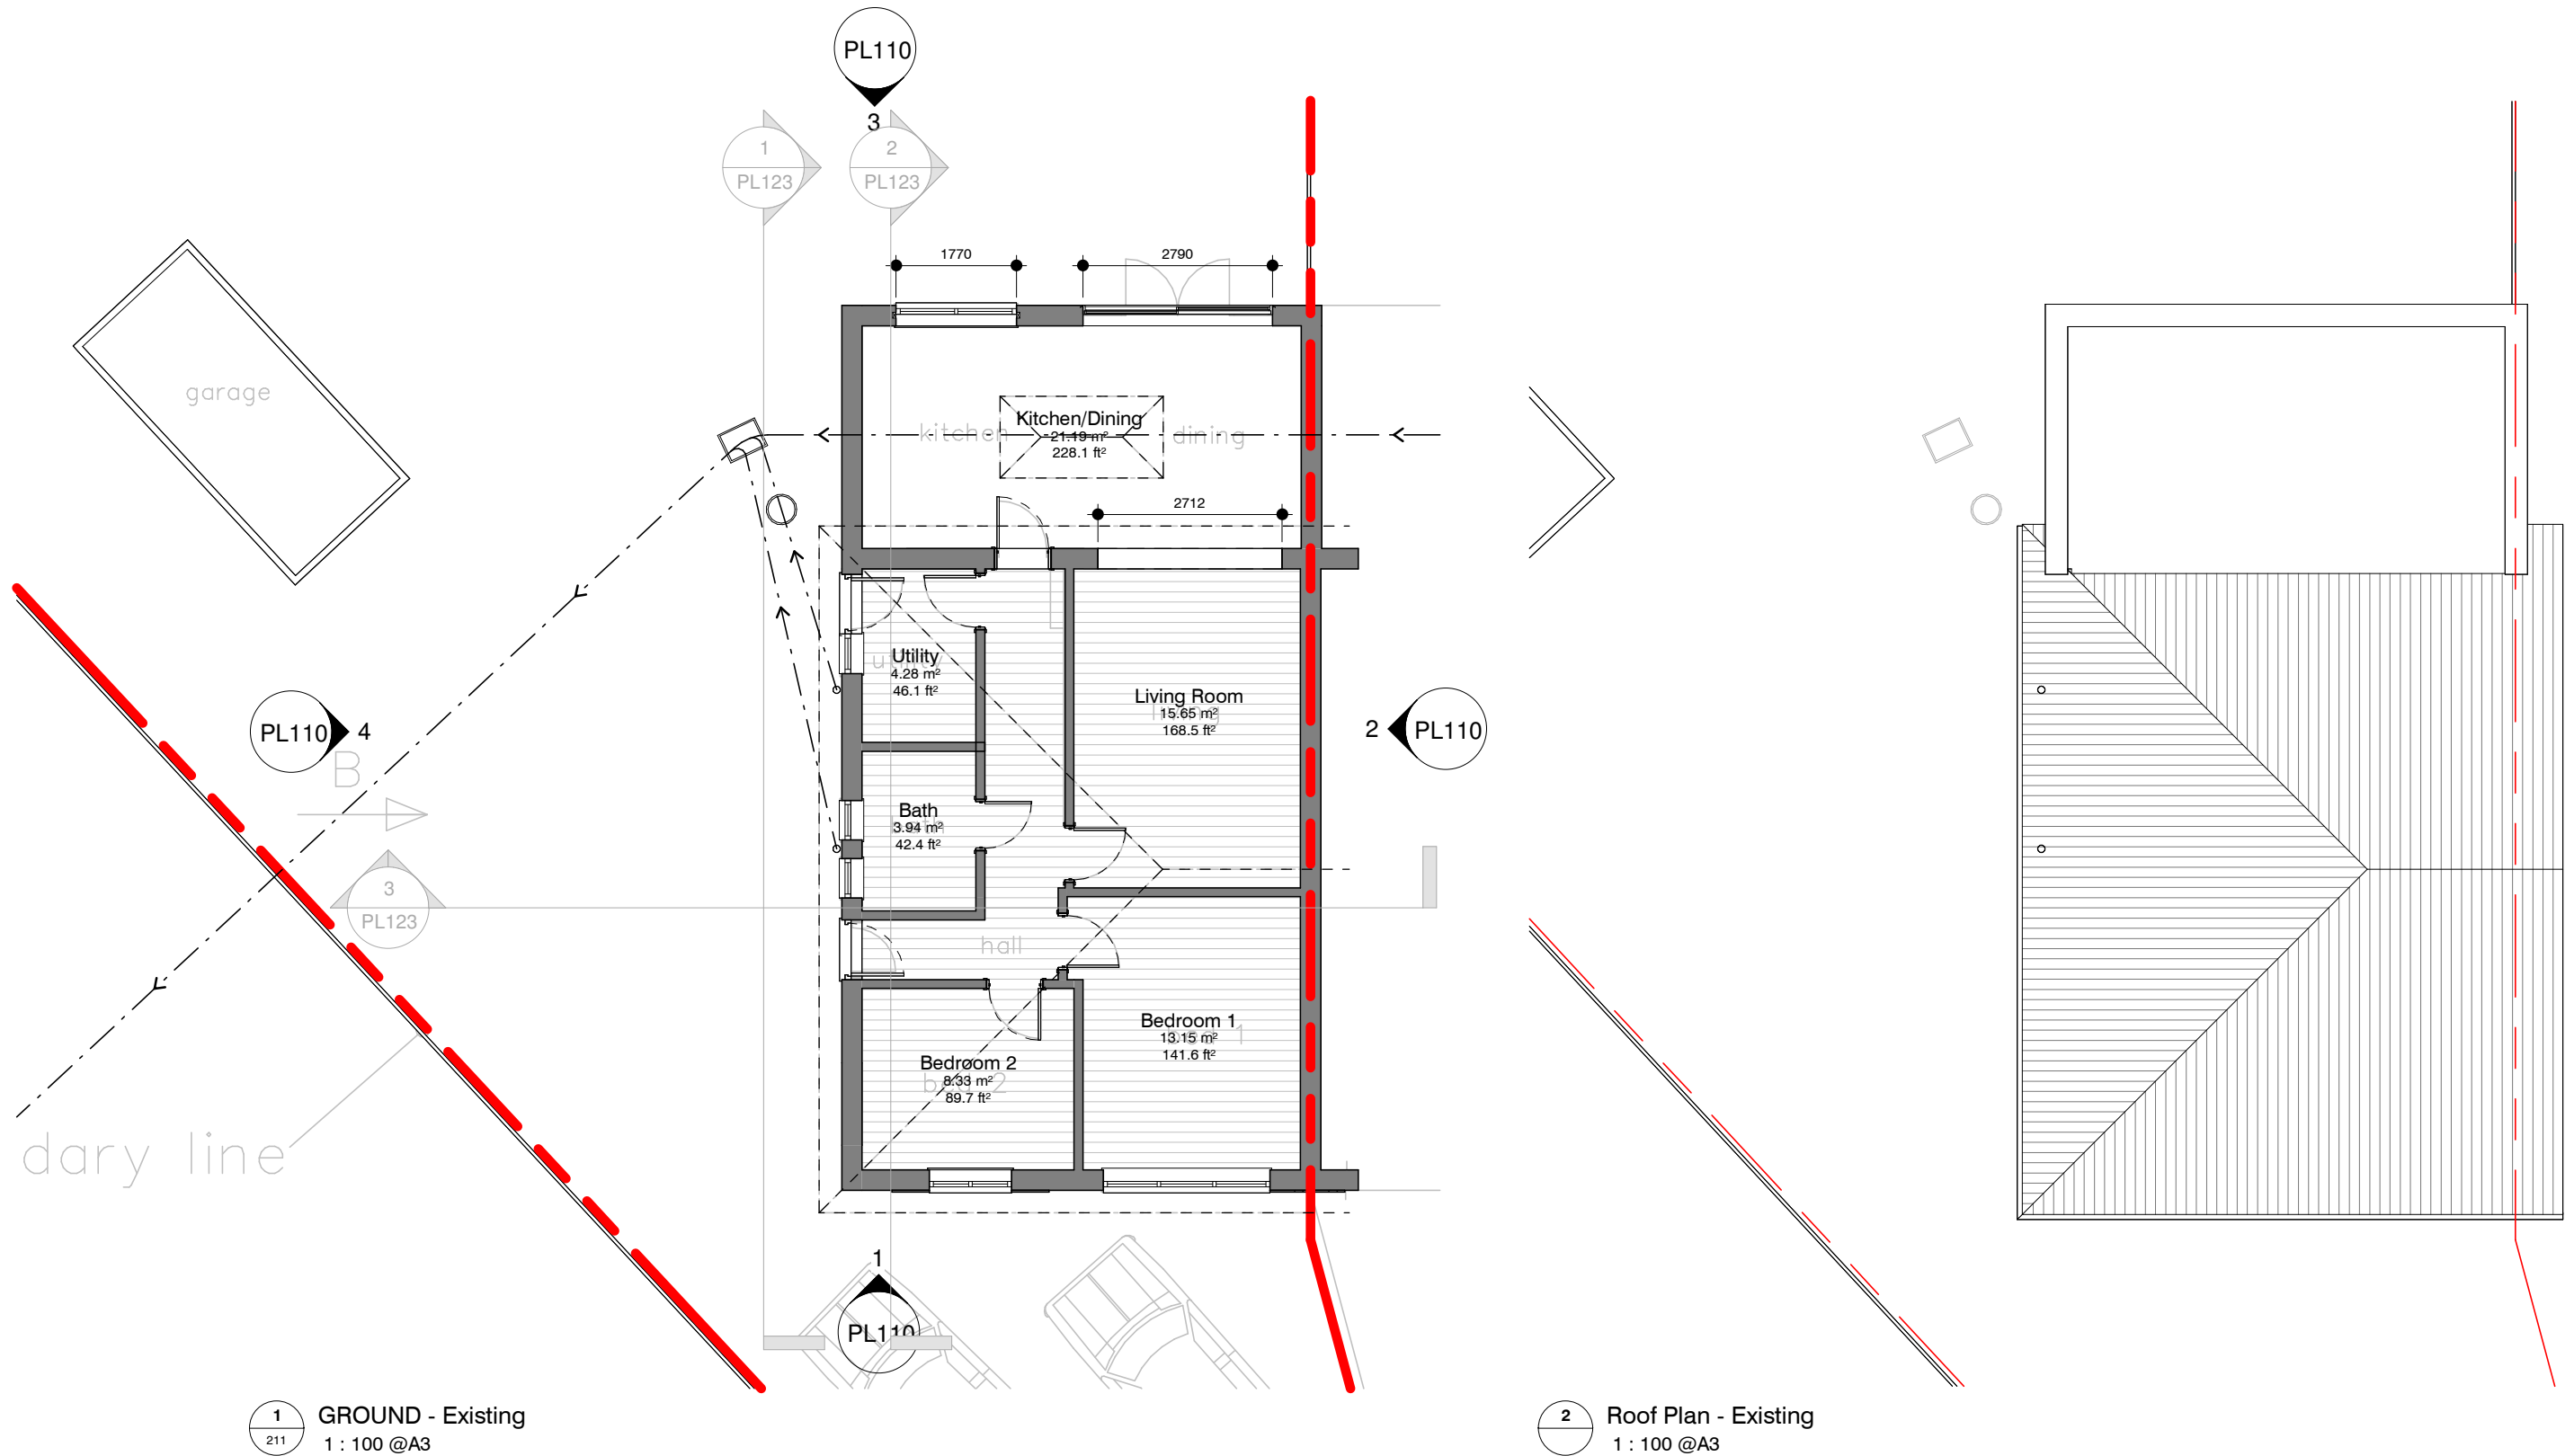


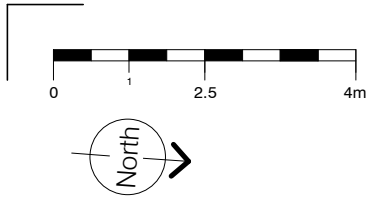

Client:	Diana & Peter Martin
Address:	6 Linten Close, Hitchin, SG4 9PA
Sheet Size - A3	

Title:	Existing Floor Plans
Status:	planning

Project number:	DM-2534	Drawing number:	PL101	Revision:	-
Scale:	1 : 100@A3	Drawn by:	SNJ	Date:	18/07/25
The copyright of this drawing is vested with the author and must not be copied or reproduced without consent. Figures dimensions only to be taken from this drawing. All contractors must visit the site and be responsible for checking all existing conditions and notifying the author of any discrepancies prior to any manufacture or construction work. Note this drawing will only be to scale at stated sheet size.					

Revisions:		Date	09.12.25
Rev	Description		
-	ISSUED FOR PLANNING		



PicklePlanning

1 Sale Drive-
Baldock-SG7 6NS
07843238113
pickleplanning@gmail.com
www.pickleplanning.co.uk

