




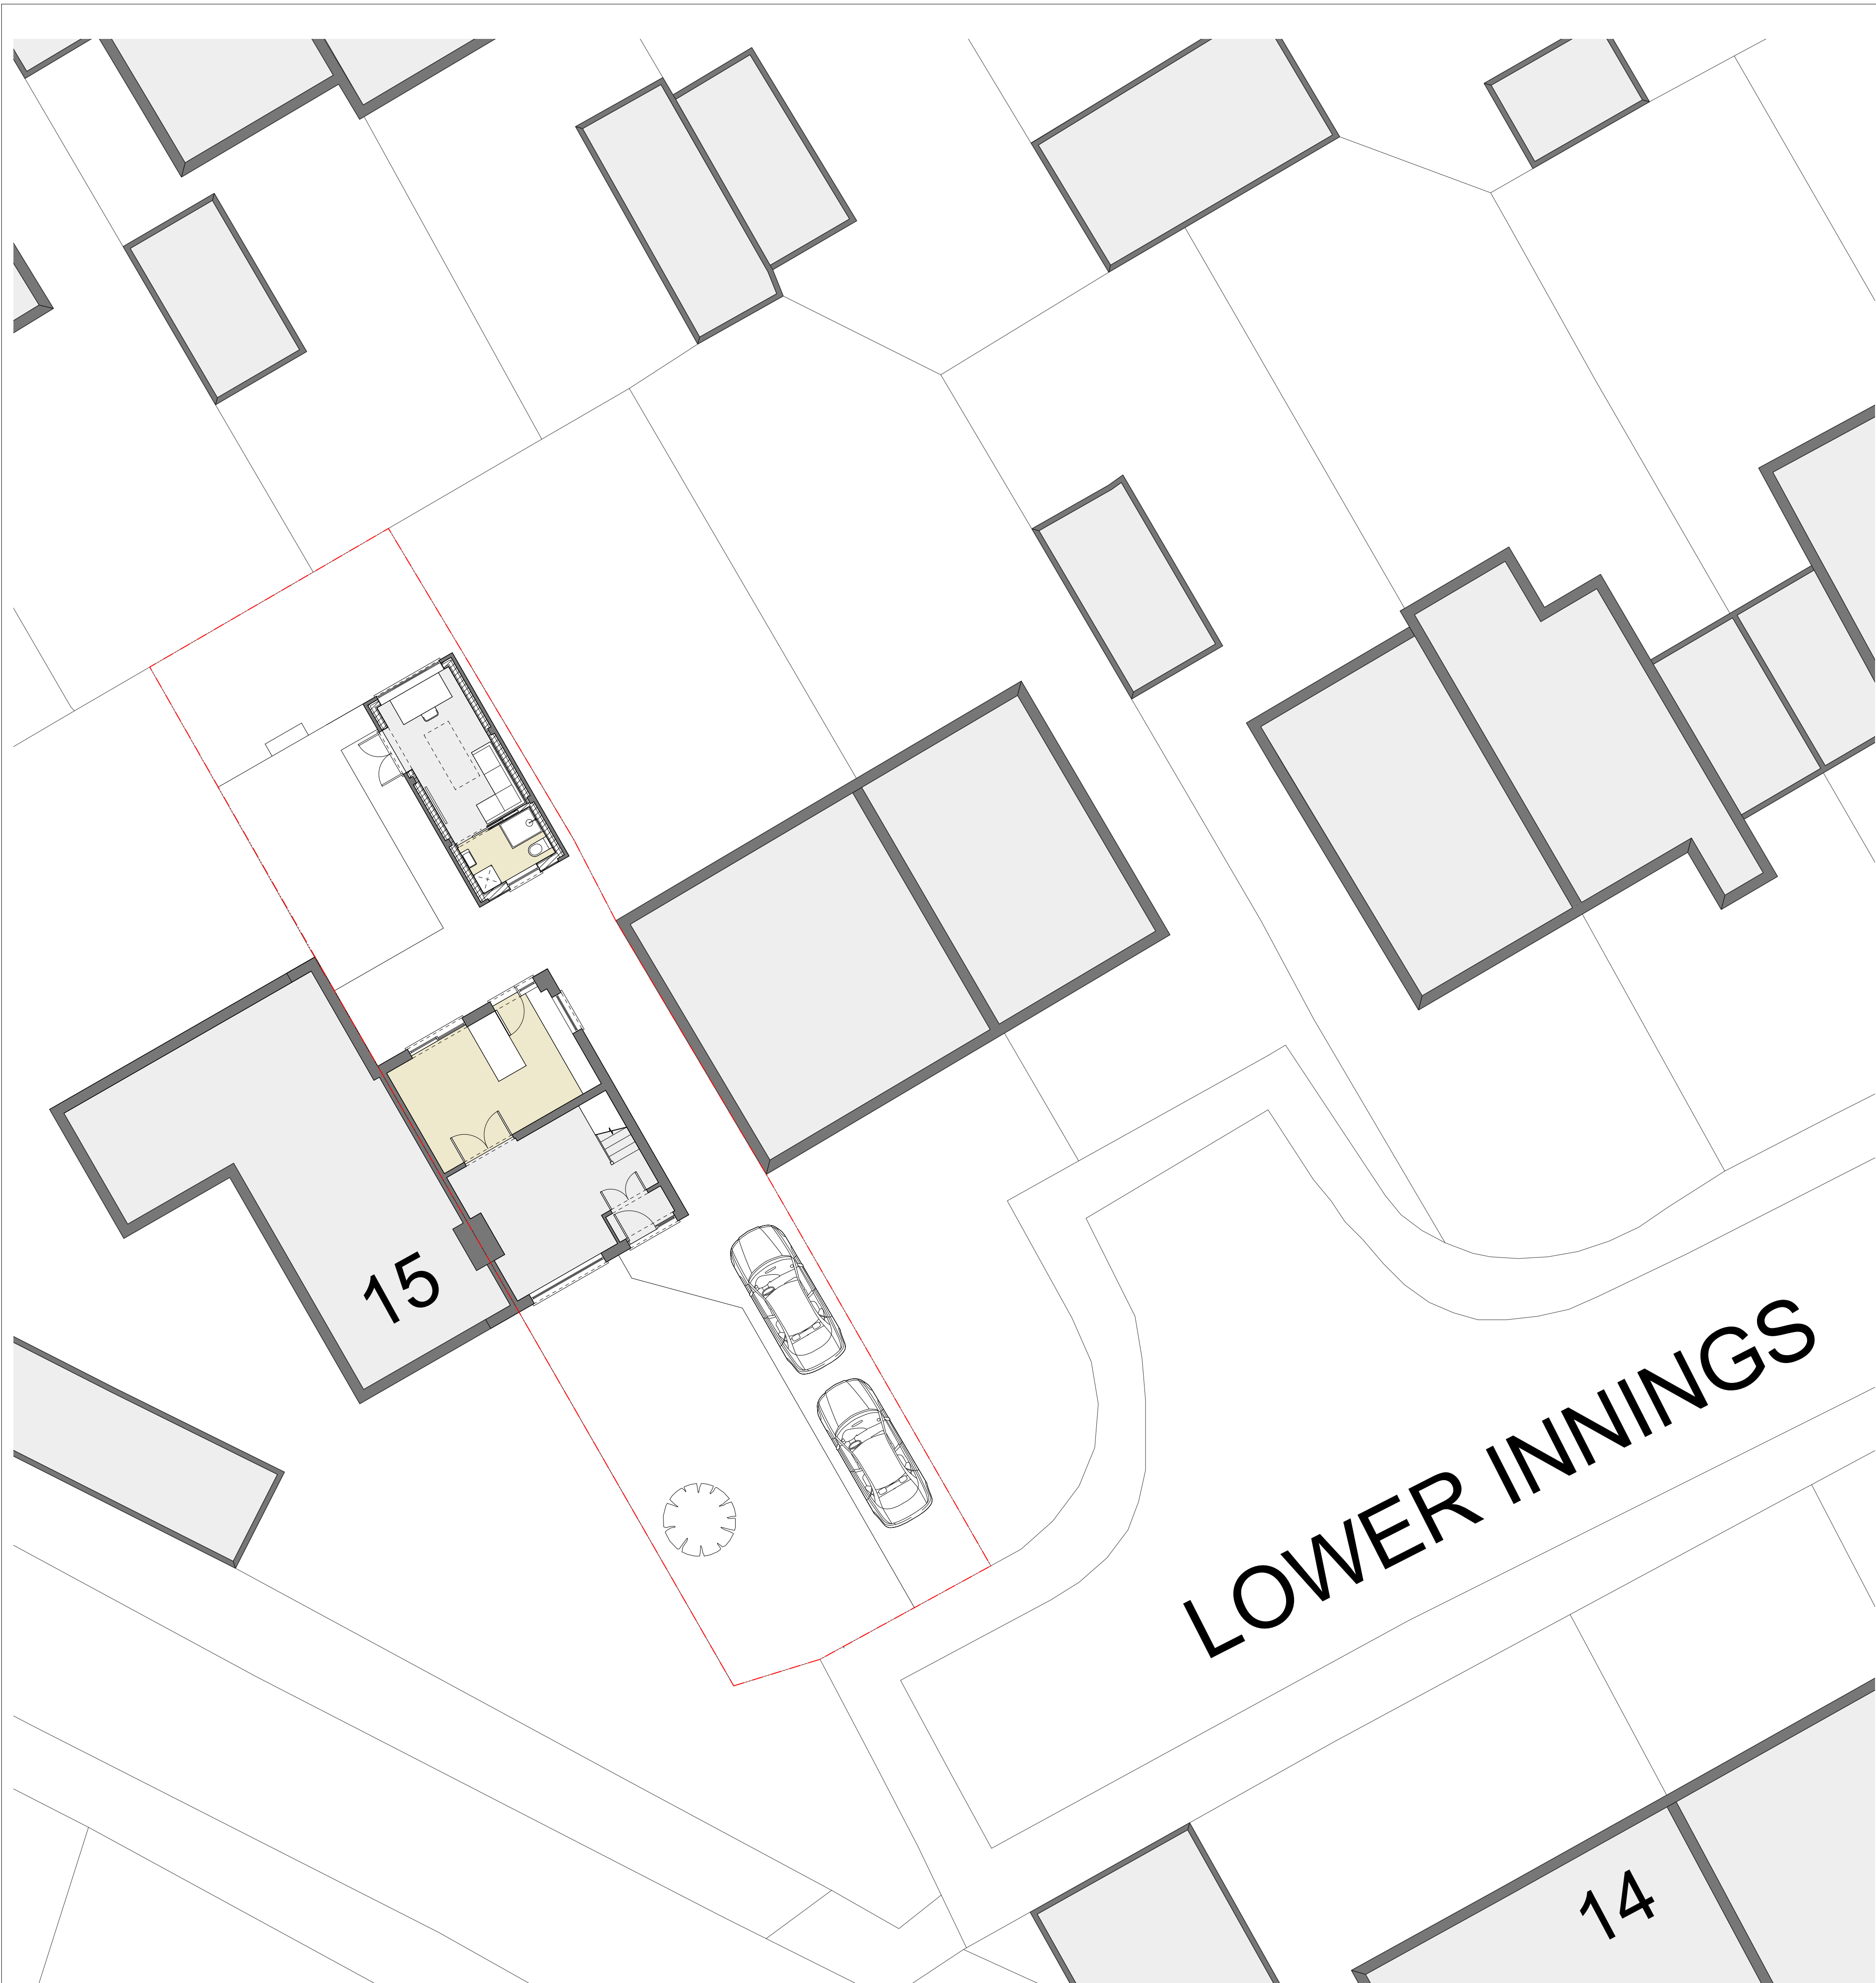

EXISTING SITE PLAN - 1:100 SCALE

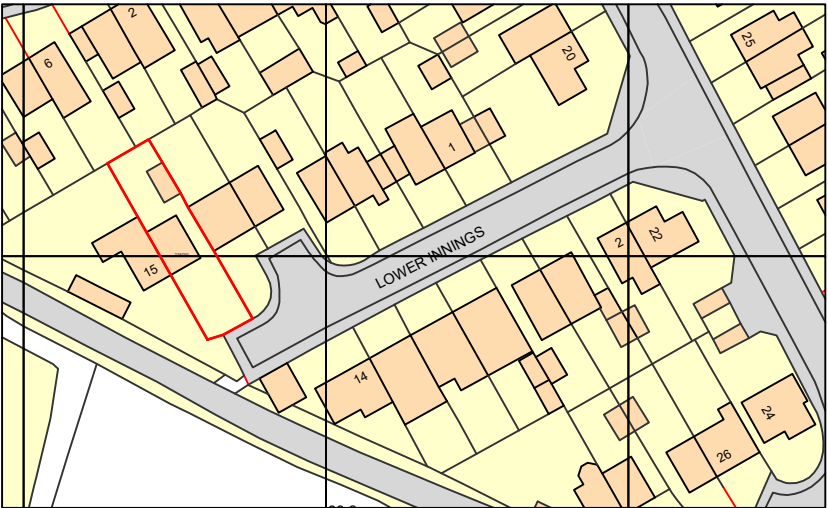

20 0 20 40 60 80 100
N Metres

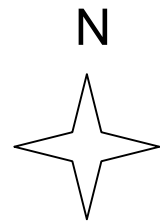

SITE LOCATION PLAN - 1:1250 SCALE

SCALE 0 1m 2m 3m 4m 5m

1:100 SCALE BAR

SCALE BAR

NOTE

ALL DIMENSIONS ARE TO BE CHECKED ON SITE. DESIGN TEAM TO BE INFORMED IF ANY DISCREPANCIES ARE FOUND.

LEGEND

NO.	DATE	DESCRIPTION
-----	------	-------------

Fabrick

FABRICK
31 CHENNELLS CLOSE
HITCHIN,
SG4 0EA

E: scriven_daniel@hotmail.com
T: 07772 168978

PROJECT TITLE
**13 LOWER INNINGS,
HITCHIN**

CLIENT NAME
SAMANTHA PIDGEON

DRAWING TITLE
**PROPOSED SITE PLAN AND SITE
LOCATION PLAN**

STATUS
PLANNING

DRAWN BY
DS

DATE
04/12/25

PAPER SIZE
A1

SCALE
1:1250 / 1:100

DRAWING NUMBER

P/01

REVISION

-