



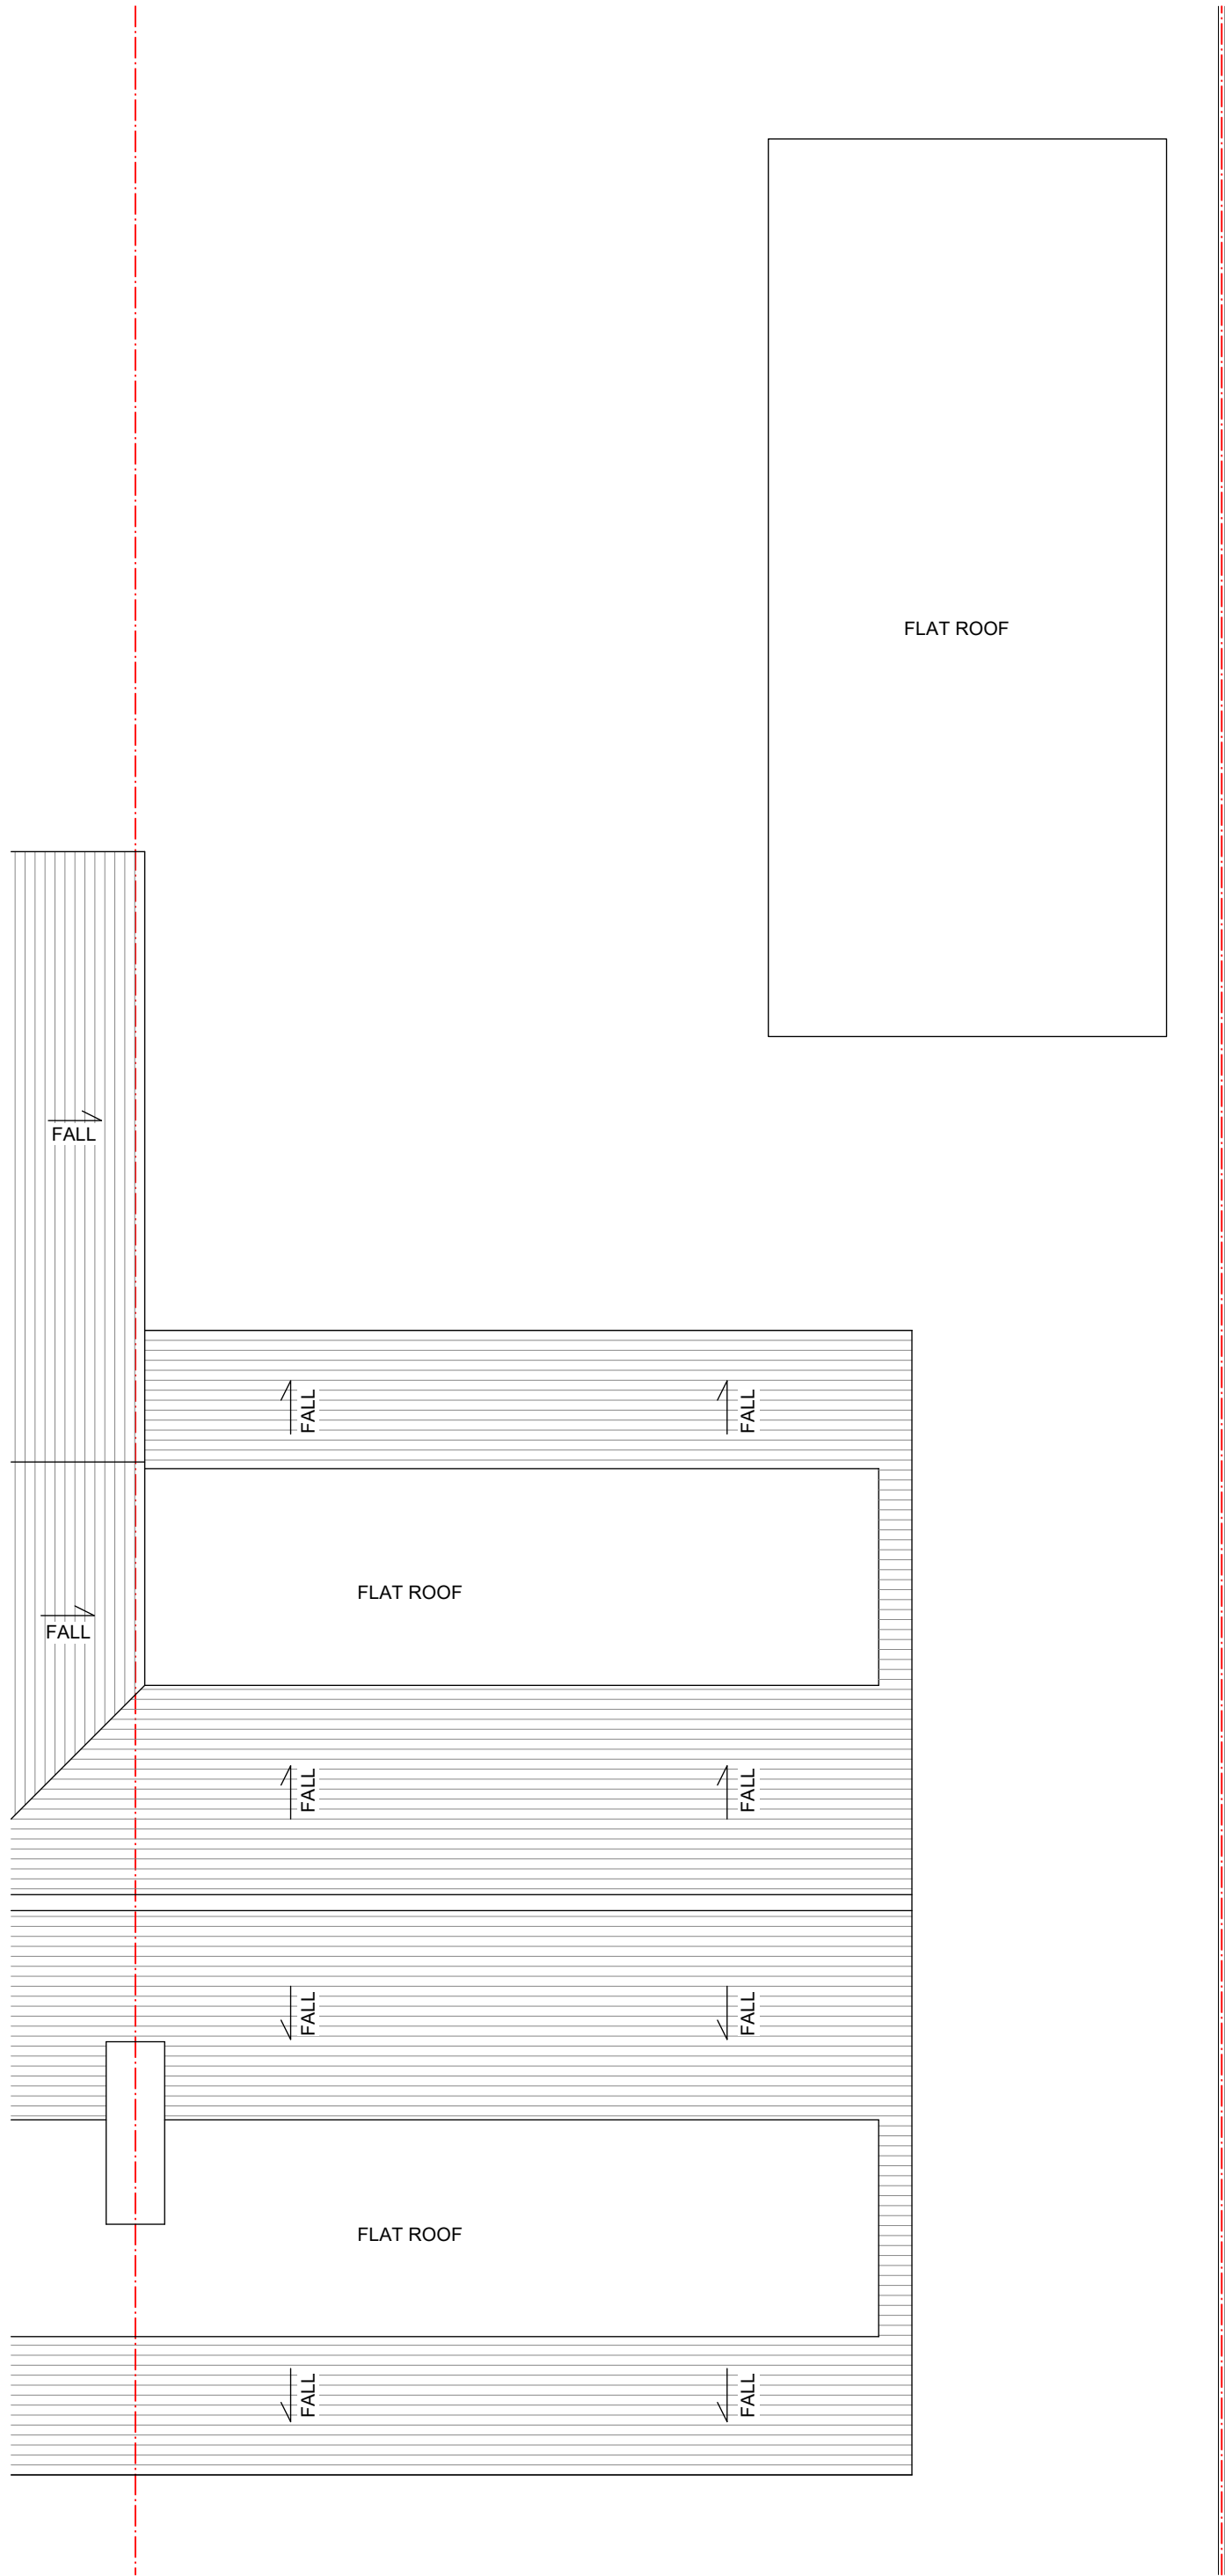


EXISTING ROOF PLAN - 1:50 SCALE

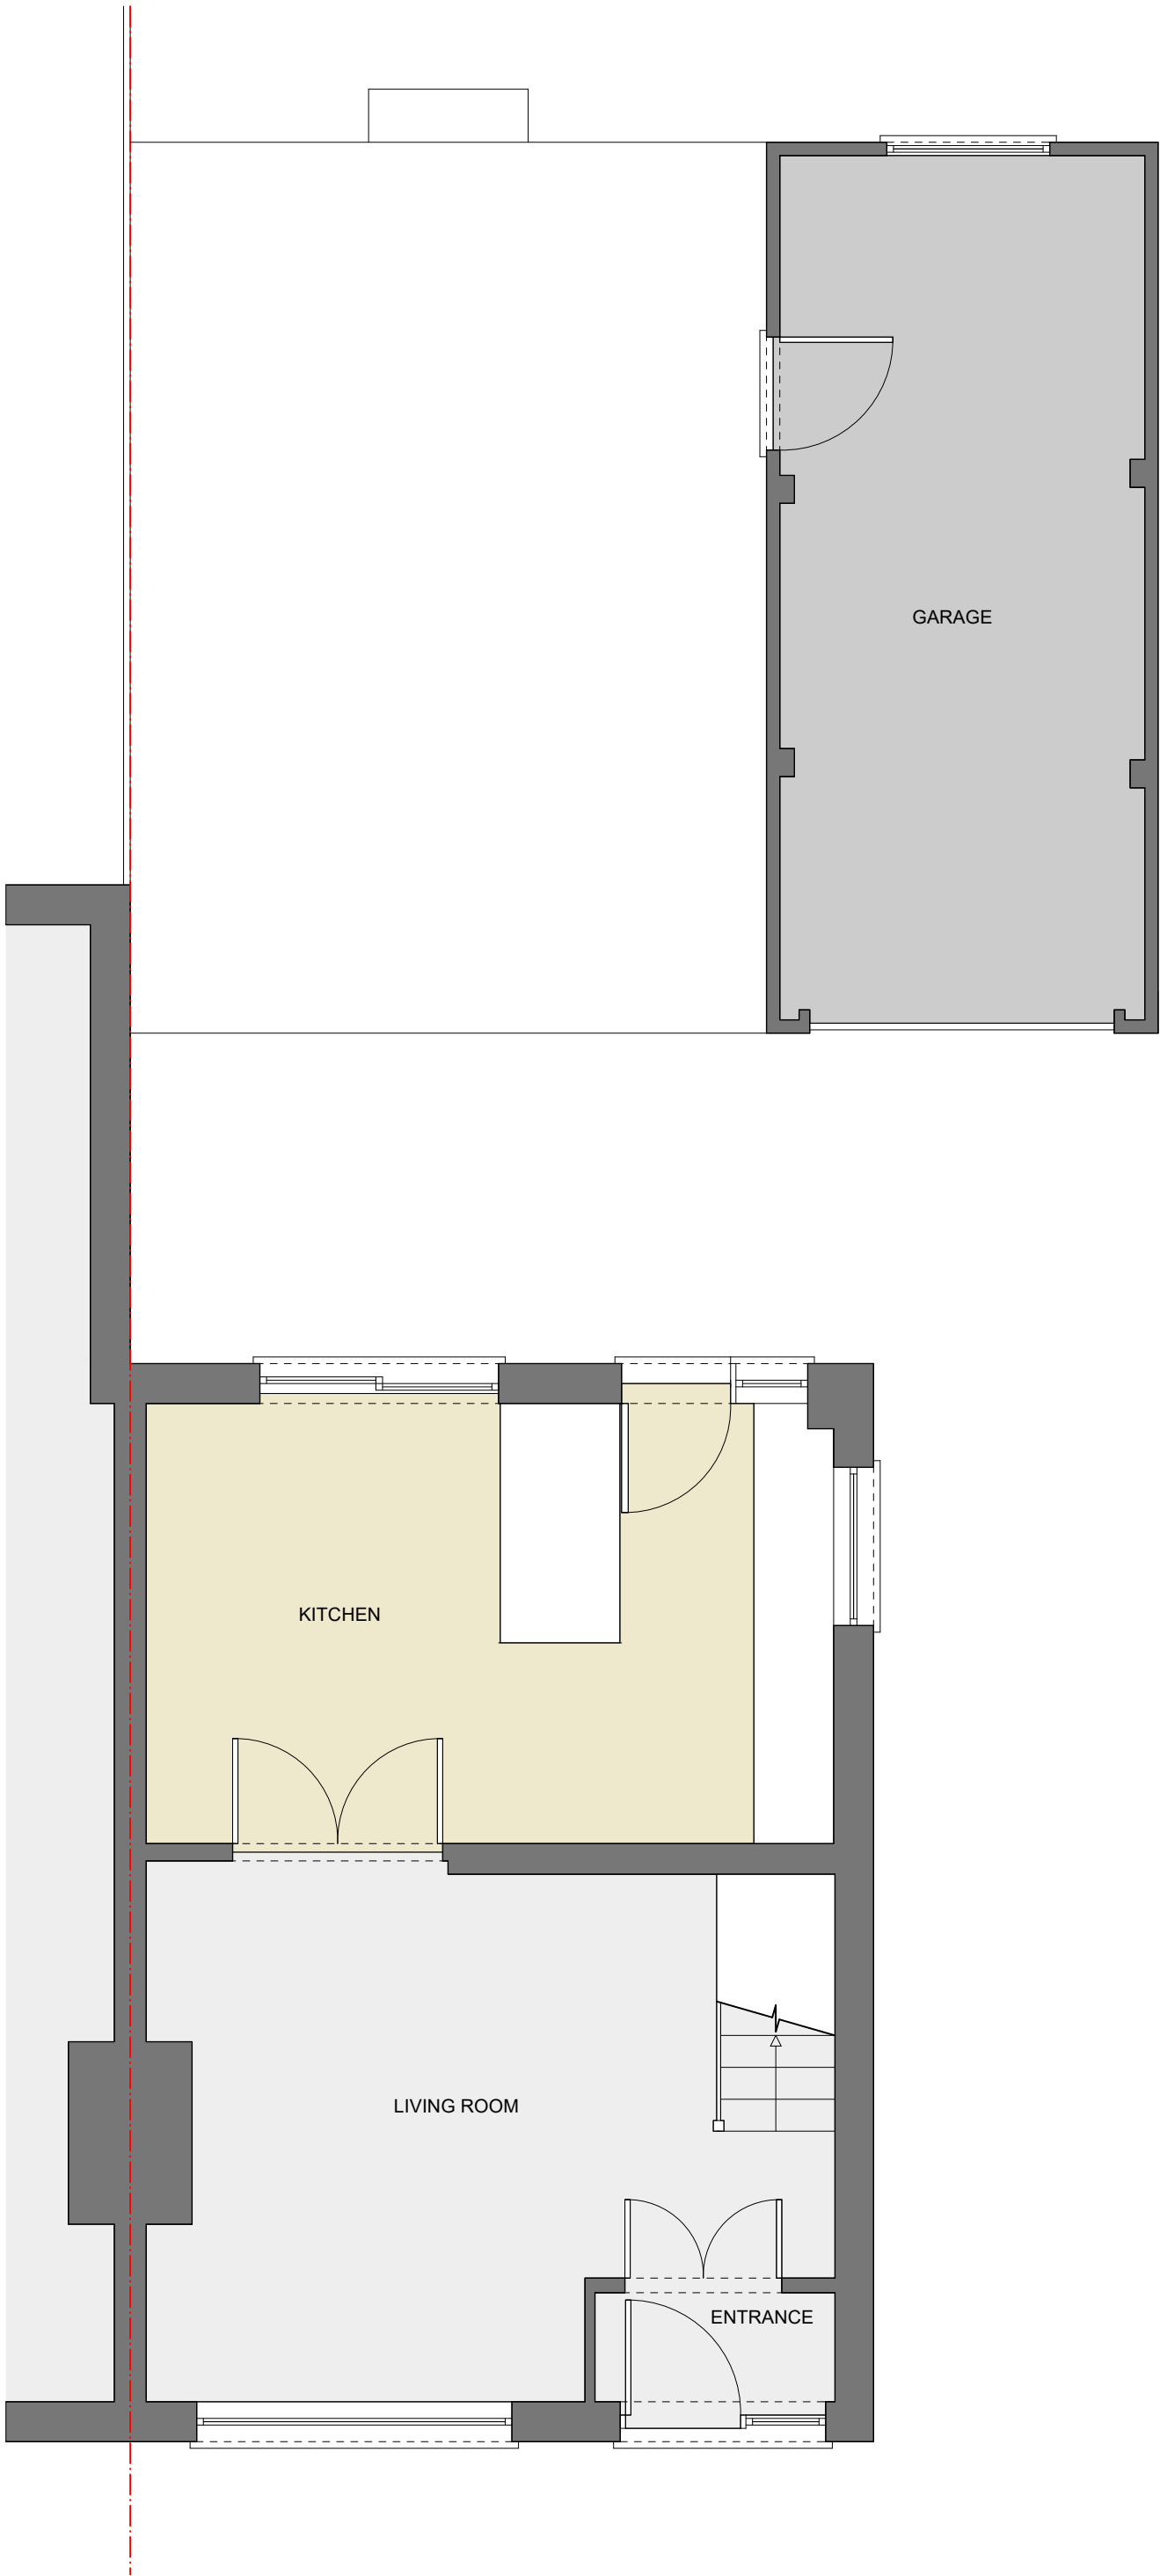


EXISTING GROUND FLOOR PLAN - 1:50 SCALE




EXISTING FRONT ELEVATION
- 1:100 SCALE

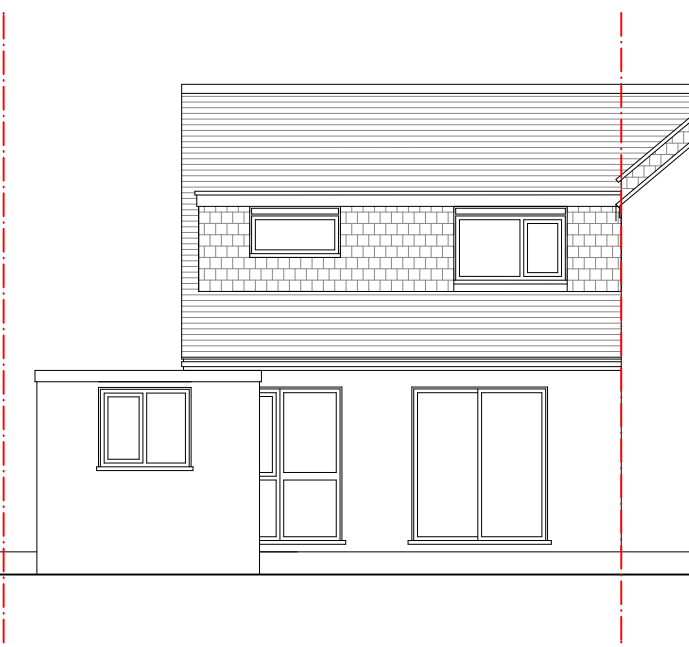


EXISTING REAR ELEVATION
- 1:100 SCALE

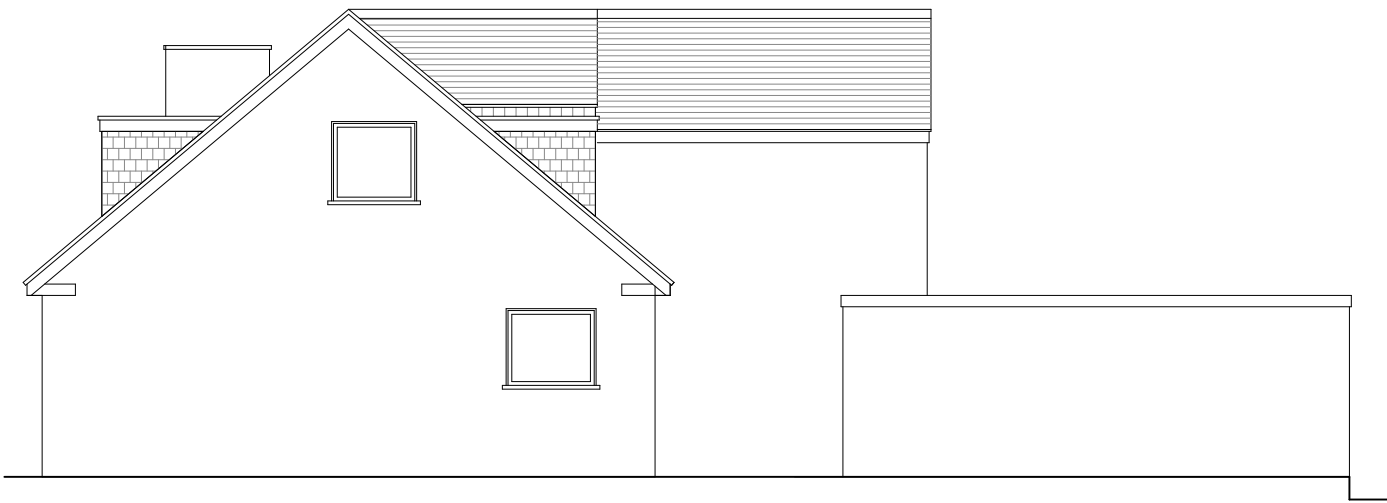


EXISTING SIDE ELEVATION
- 1:100 SCALE

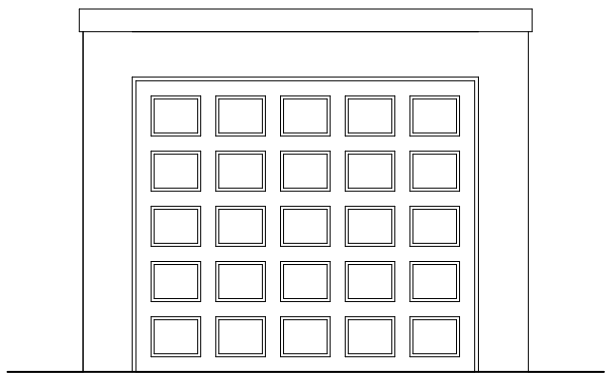


EXISTING FRONT ELEVATION
- 1:50 SCALE

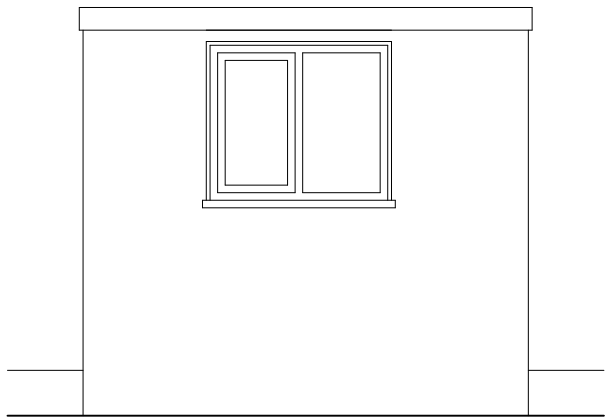



EXISTING REAR ELEVATION
- 1:50 SCALE

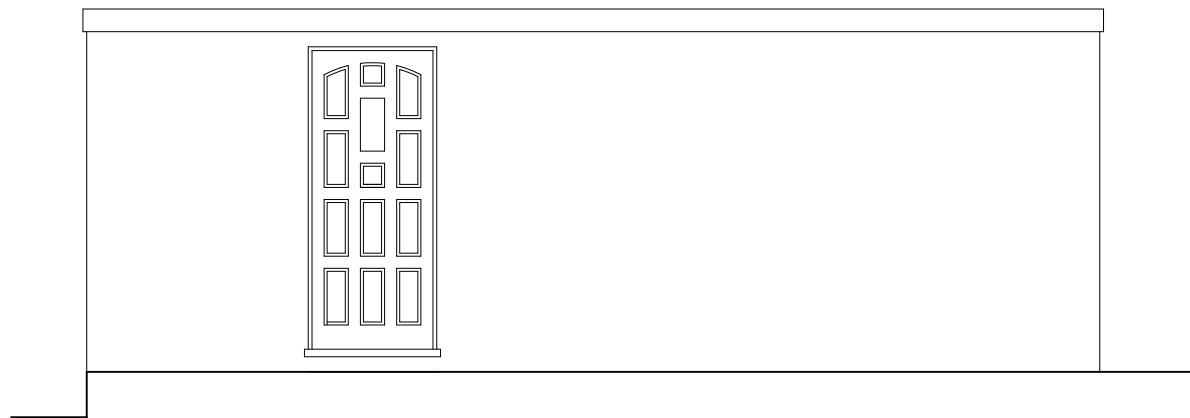

EXISTING SIDE ELEVATION
- 1:50 SCALE

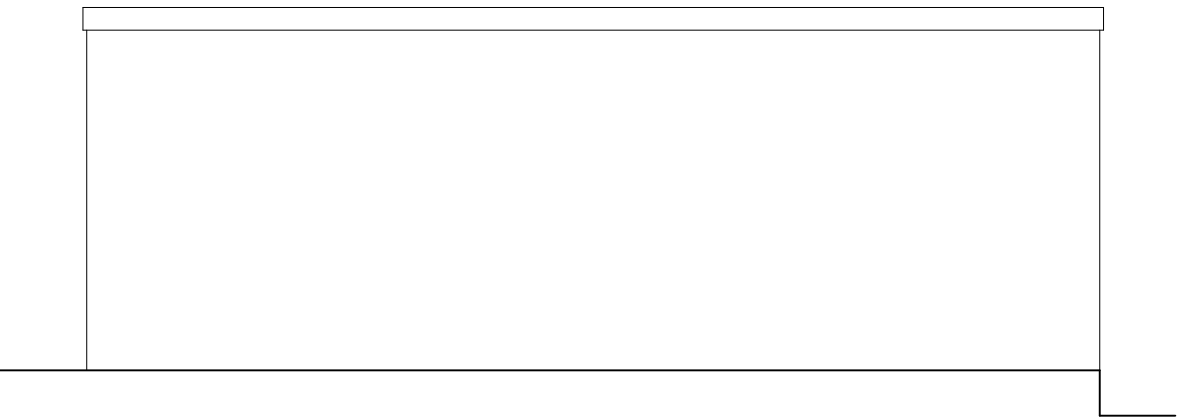

EXISTING SIDE ELEVATION
- 1:50 SCALE

  

SCALE BAR

NOTE

ALL DIMENSIONS ARE TO BE CHECKED ON SITE. DESIGN TEAM TO BE INFORMED IF ANY DISCREPANCIES ARE FOUND.

LEGEND

NO.	DATE	DESCRIPTION
-----	------	-------------



FABRICK
31 CHENNELLS CLOSE
HITCHIN,
SG4 0EA

E: scriven_daniel@hotmail.com
T: 07772 169978

PROJECT TITLE
**13 LOWER INNINGS,
HITCHIN**

CLIENT NAME
SAMANTHA PIDGEON

DRAWING TITLE
EXISTING PLANS AND ELEVATIONS

STATUS
PLANNING

DRAWN BY
DS

DATE
04/12/25

PAPER SIZE
A1

SCALE
1:50 / 1:100

DRAWING NUMBER

E/02

REVISION

-