



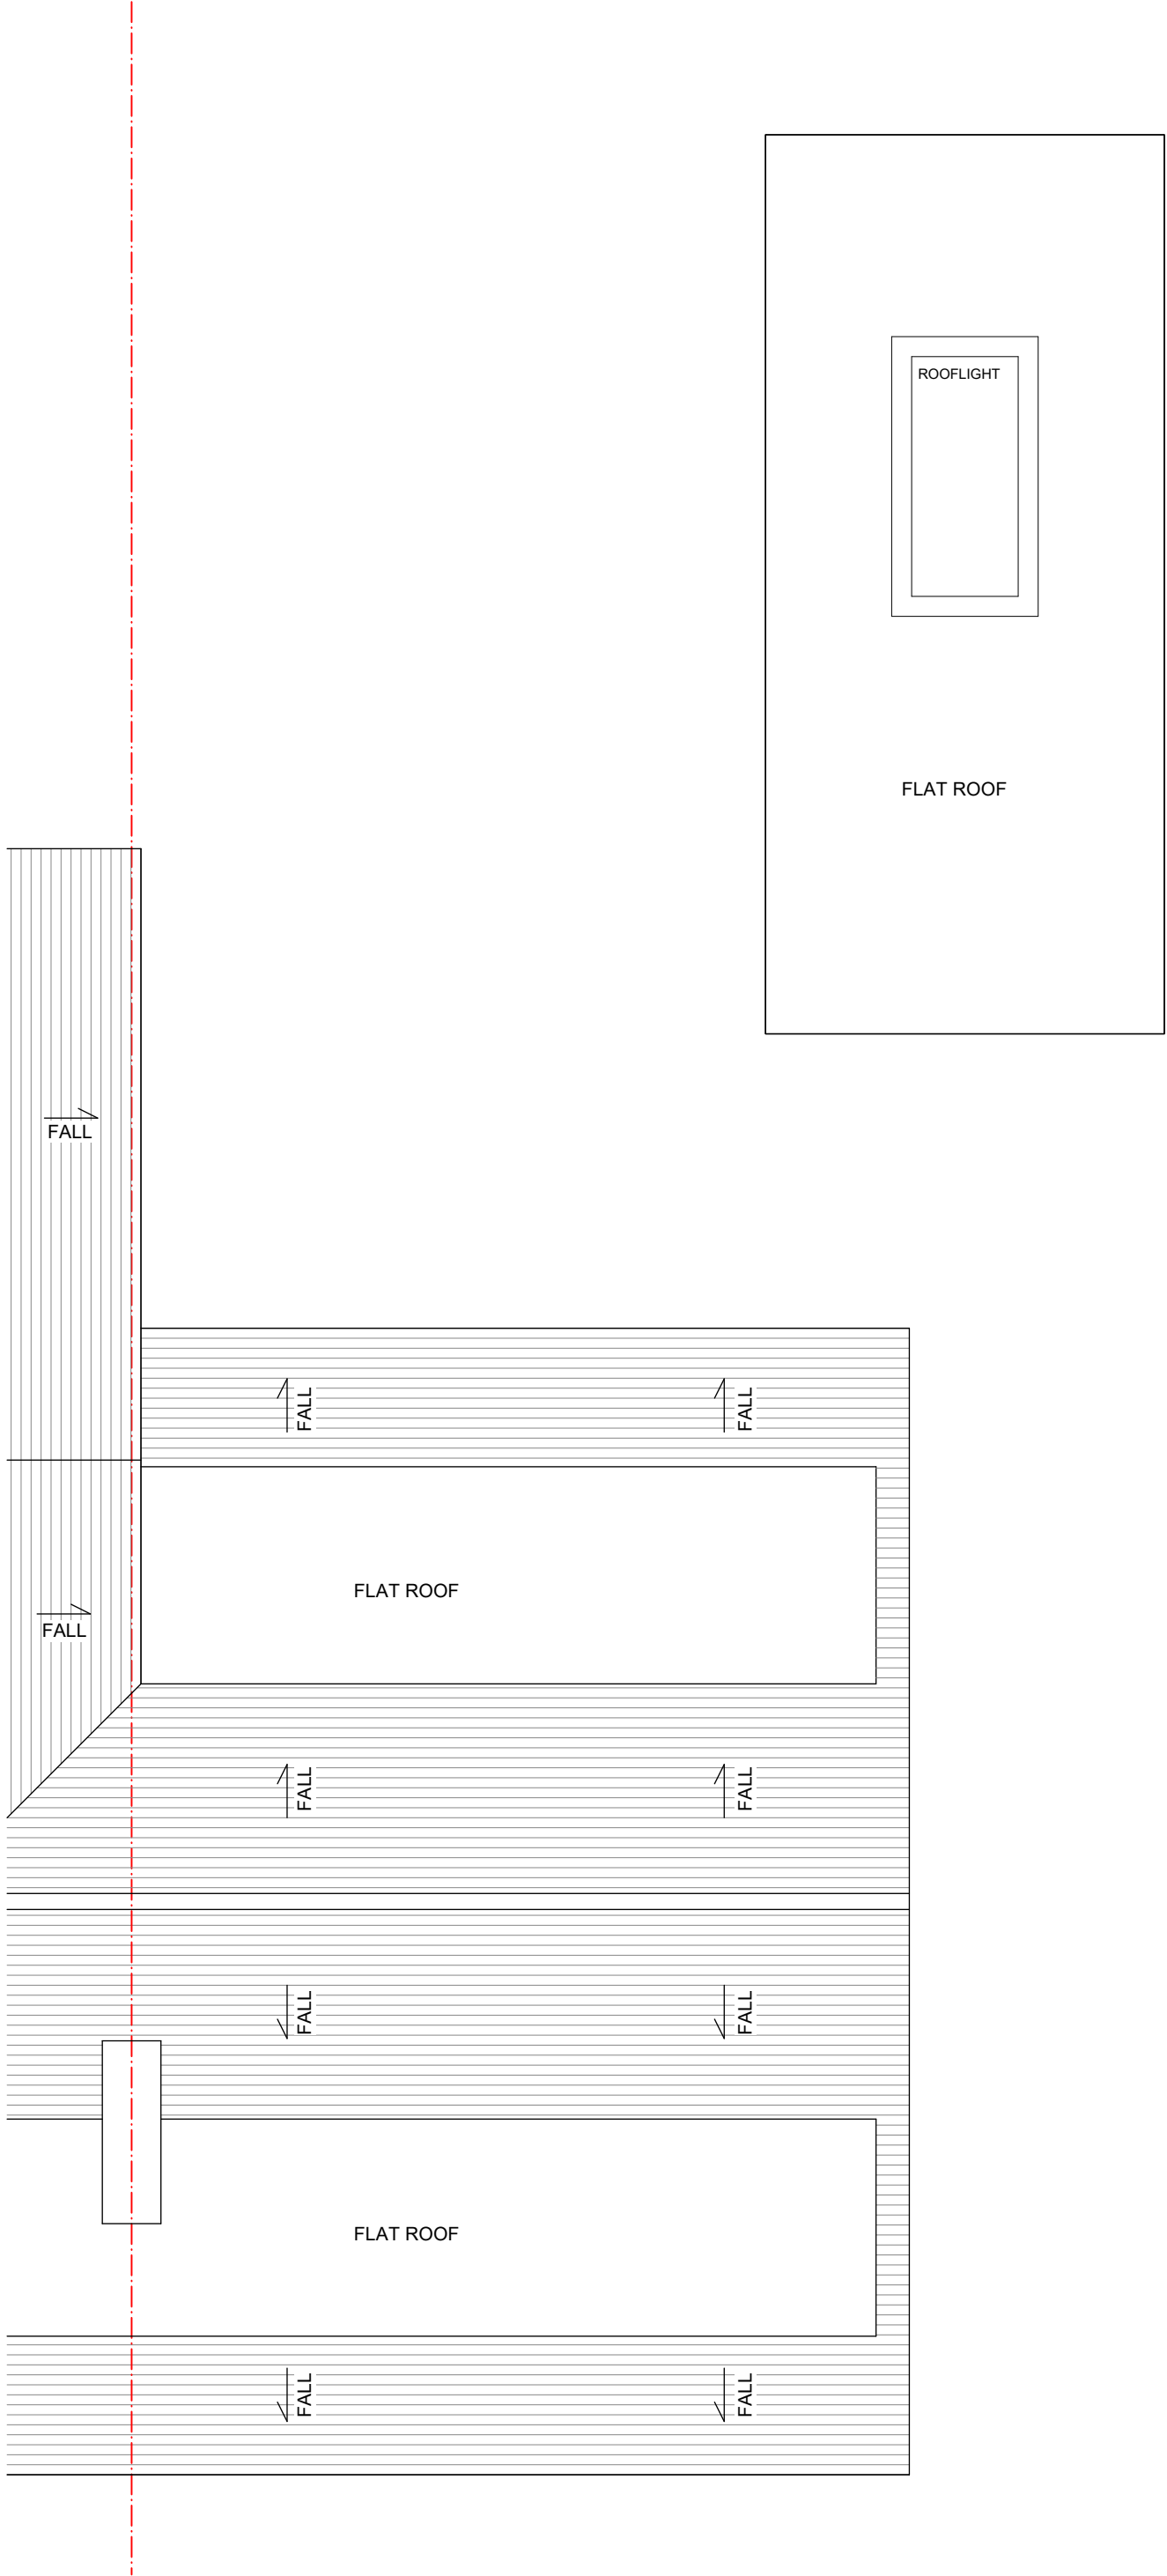


PROPOSED ROOF PLAN - 1:50 SCALE

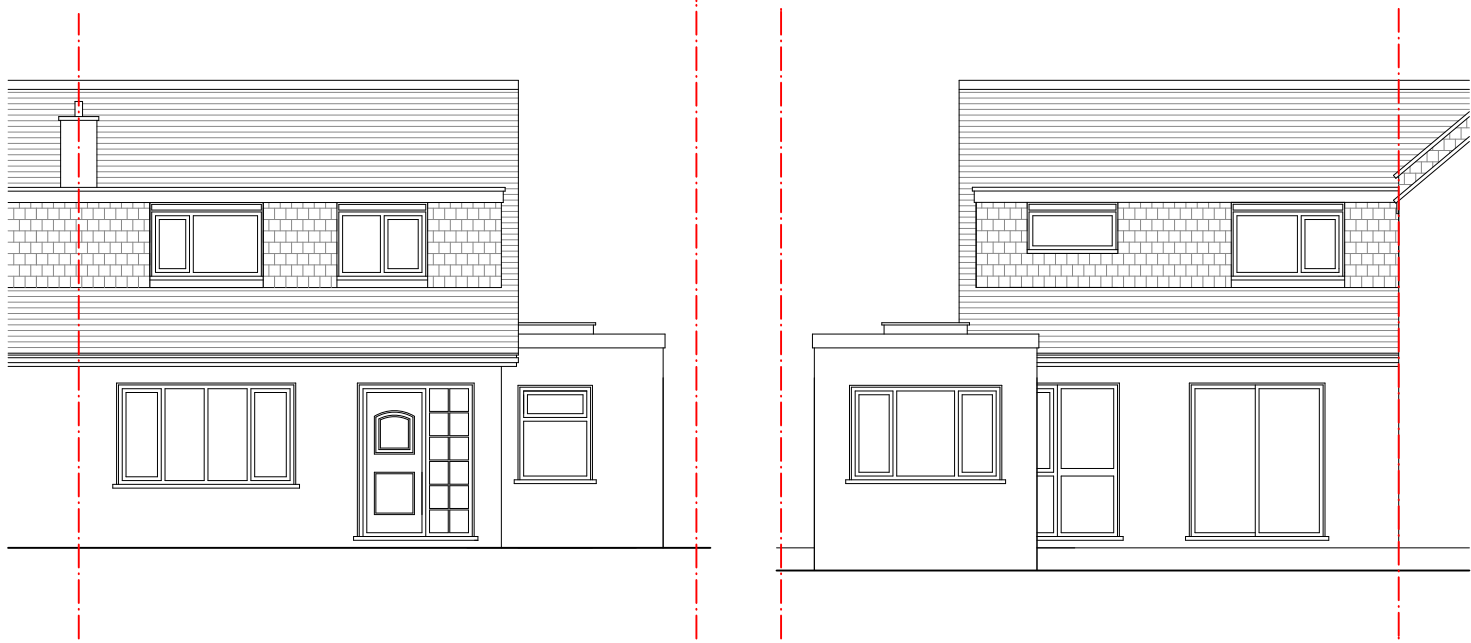


PROPOSED FRONT ELEVATION
- 1:100 SCALE


PROPOSED REAR ELEVATION
- 1:100 SCALE

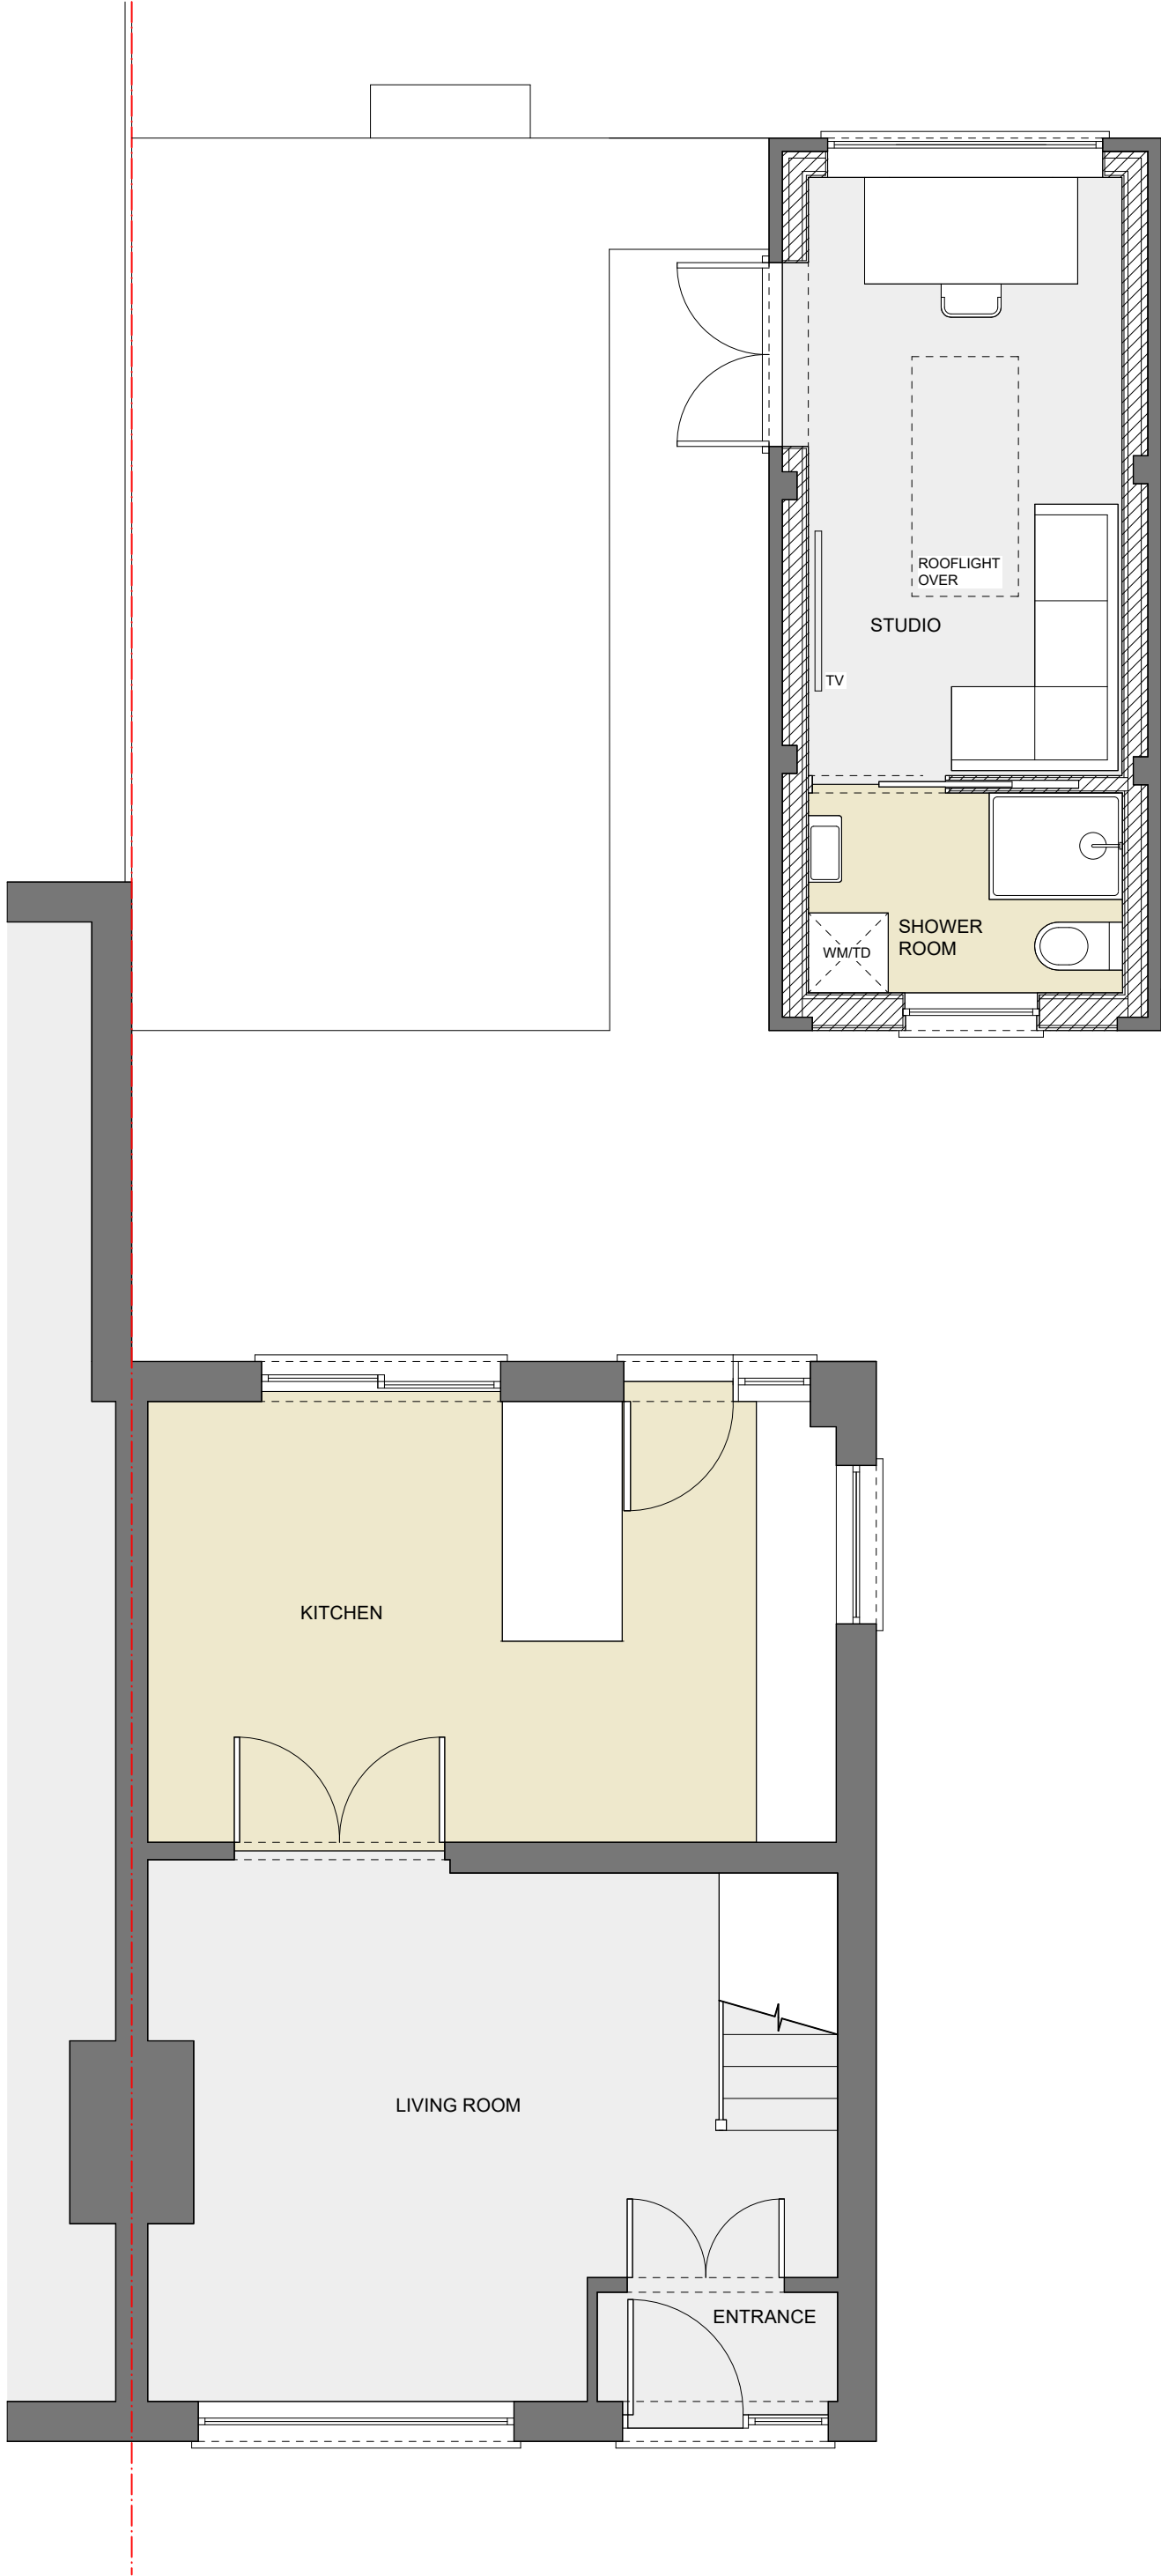


PROPOSED GROUND FLOOR PLAN - 1:50 SCALE

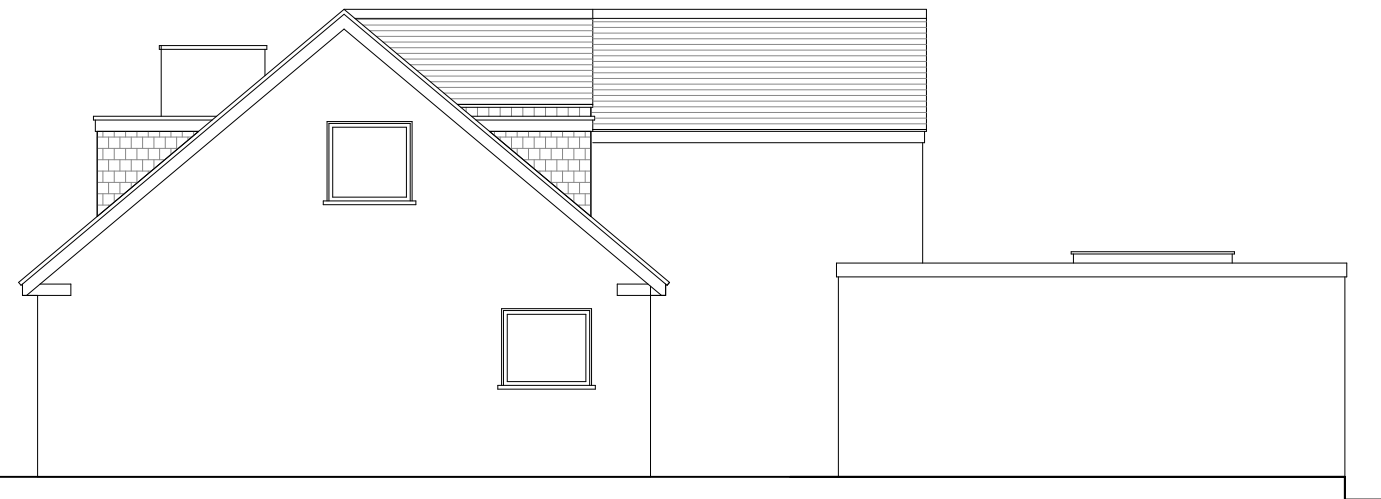


PROPOSED SIDE ELEVATION
- 1:100 SCALE

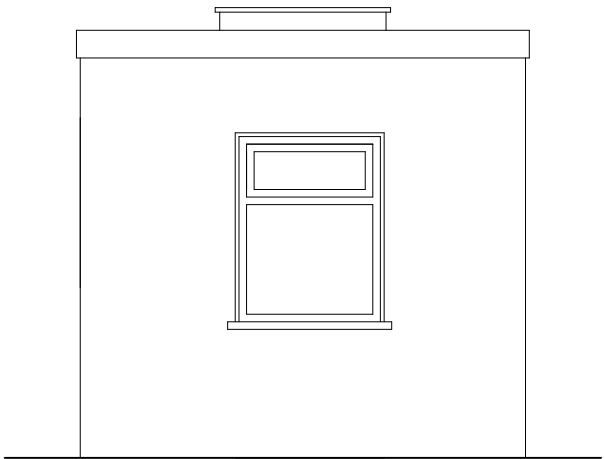


PROPOSED FRONT ELEVATION
- 1:50 SCALE

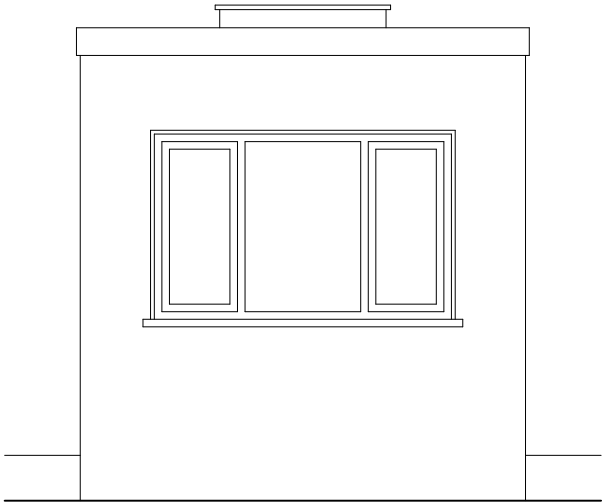



PROPOSED REAR ELEVATION
- 1:50 SCALE

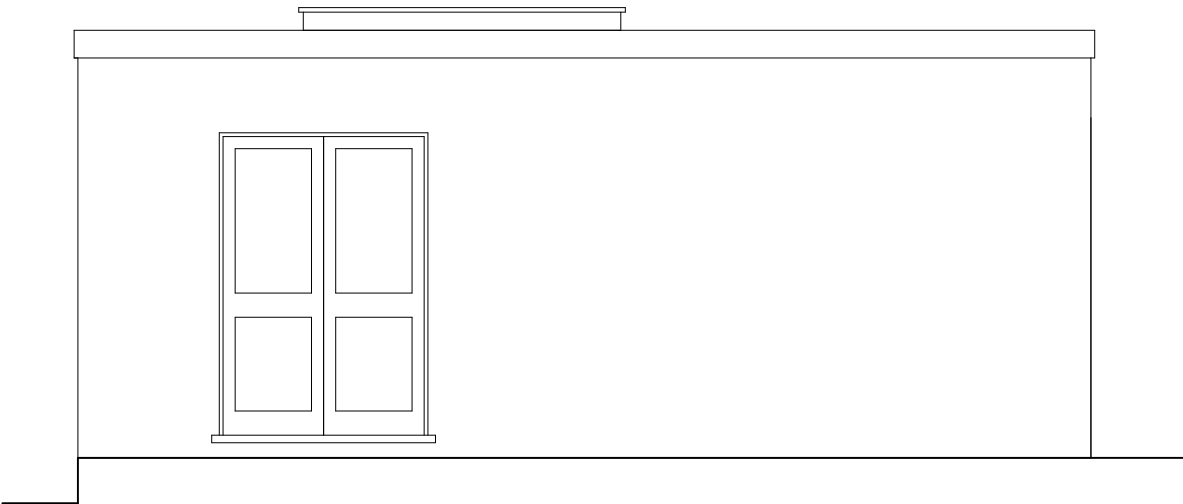

PROPOSED SIDE ELEVATION
- 1:50 SCALE

 

PROPOSED SIDE ELEVATION
- 1:50 SCALE

 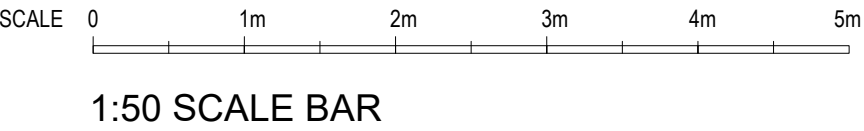

SCALE BAR

NOTE

ALL DIMENSIONS ARE TO BE CHECKED ON SITE. DESIGN TEAM TO BE INFORMED IF ANY DISCREPANCIES ARE FOUND.

LEGEND

NO.	DATE	DESCRIPTION
-----	------	-------------



FABRICK
31 CHENNELLS CLOSE
HITCHIN,
SG4 0EA

E: scriven_daniel@hotmail.com
T: 07772 169978

PROJECT TITLE
13 LOWER INNINGS,
HITCHIN

CLIENT NAME
SAMANTHA PIDGEON

DRAWING TITLE
PROPOSED PLANS AND
ELEVATIONS

STATUS
PLANNING

DRAWN BY
DS

DATE
04/12/25

PAPER SIZE
A1

SCALE
1:50 / 1:100

DRAWING NUMBER

P/02

REVISION

-