
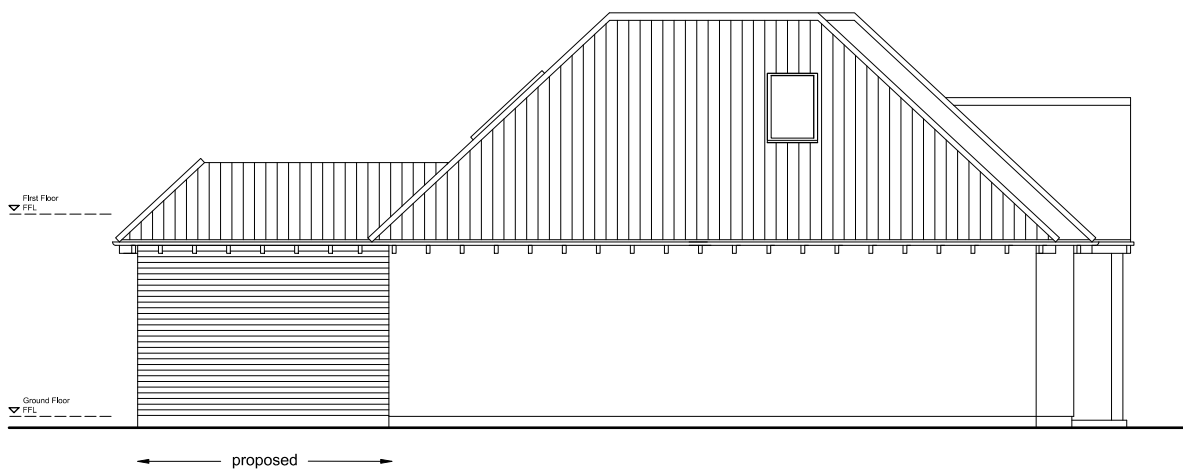
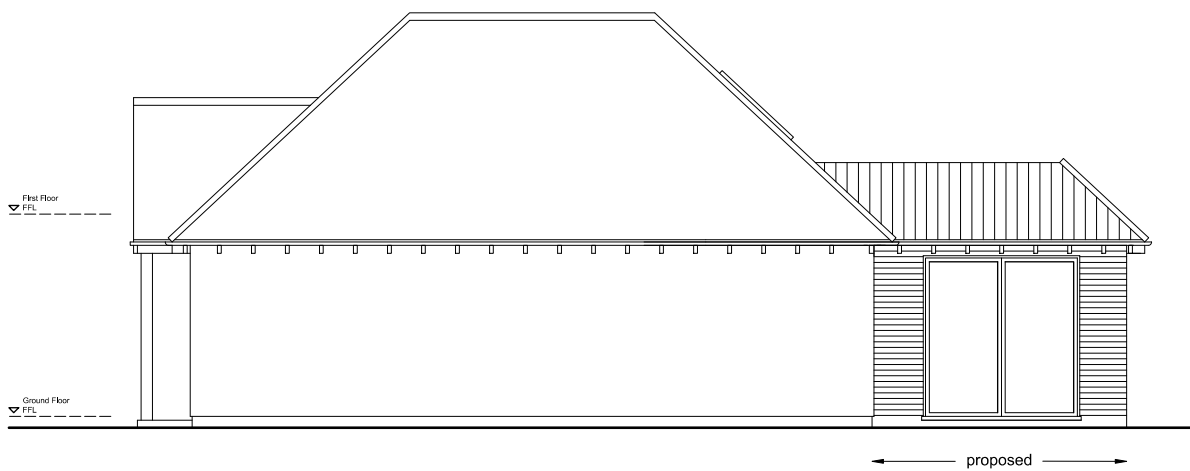
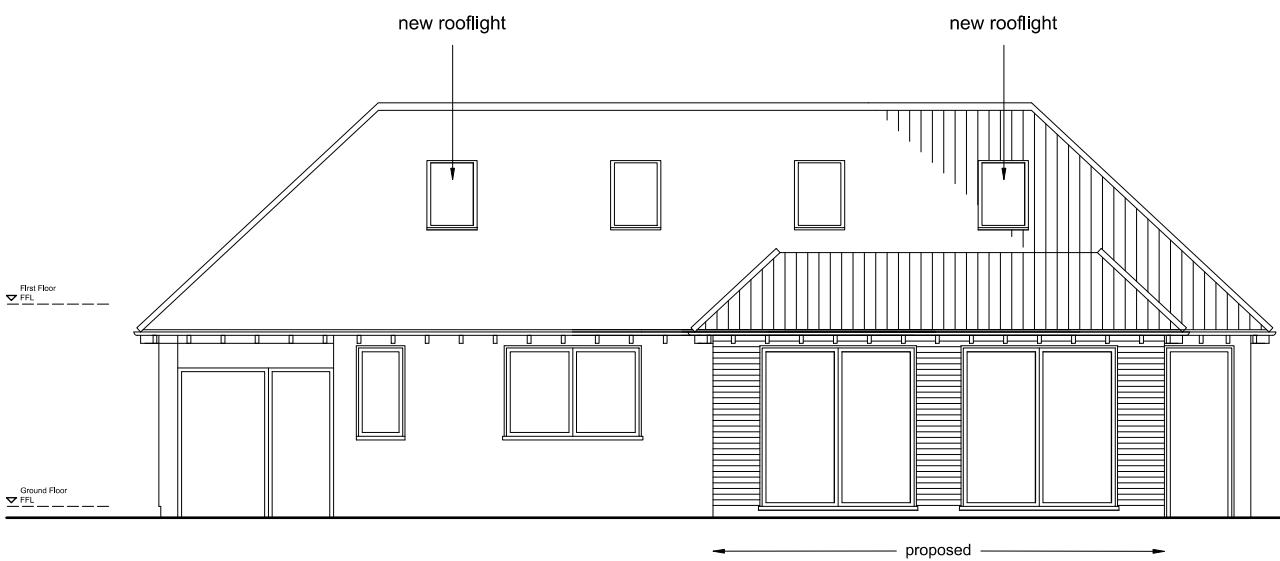


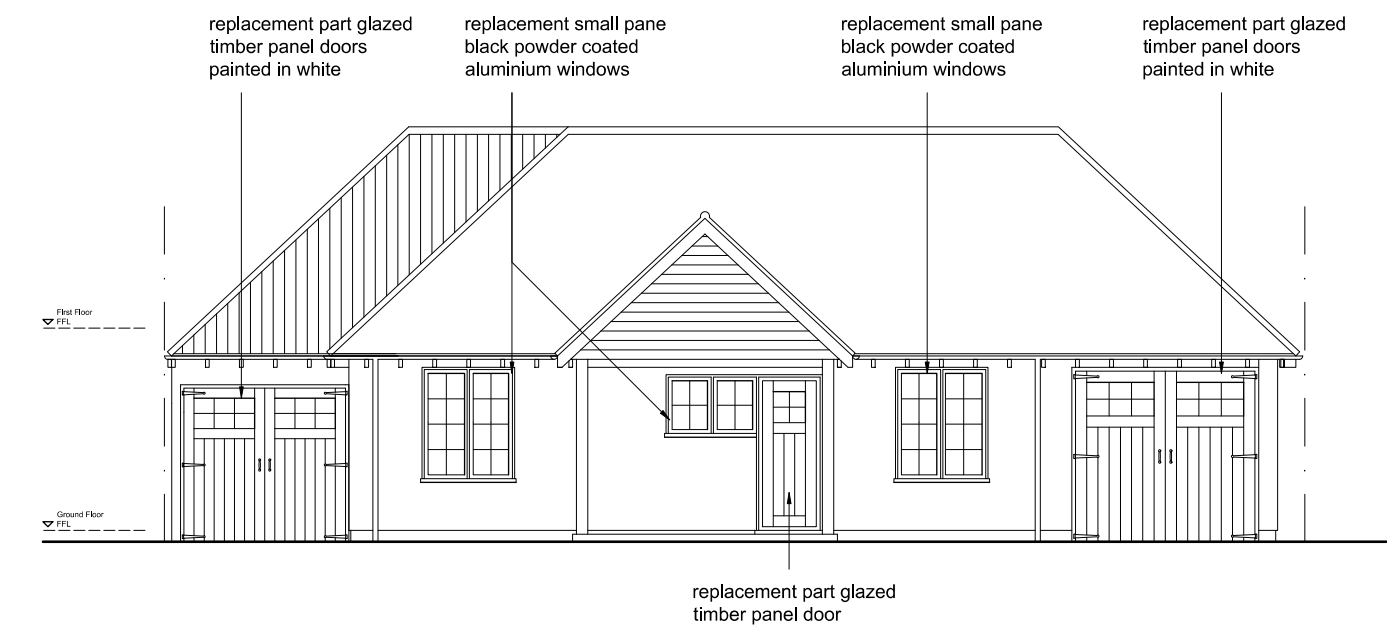


NORTH ELEVATION (as proposed)

SOUTH ELEVATION (as proposed)

WEST ELEVATION (as proposed)


EAST ELEVATION (as proposed)

0 2 10 METRES @ 1:100 SCALE @ A1

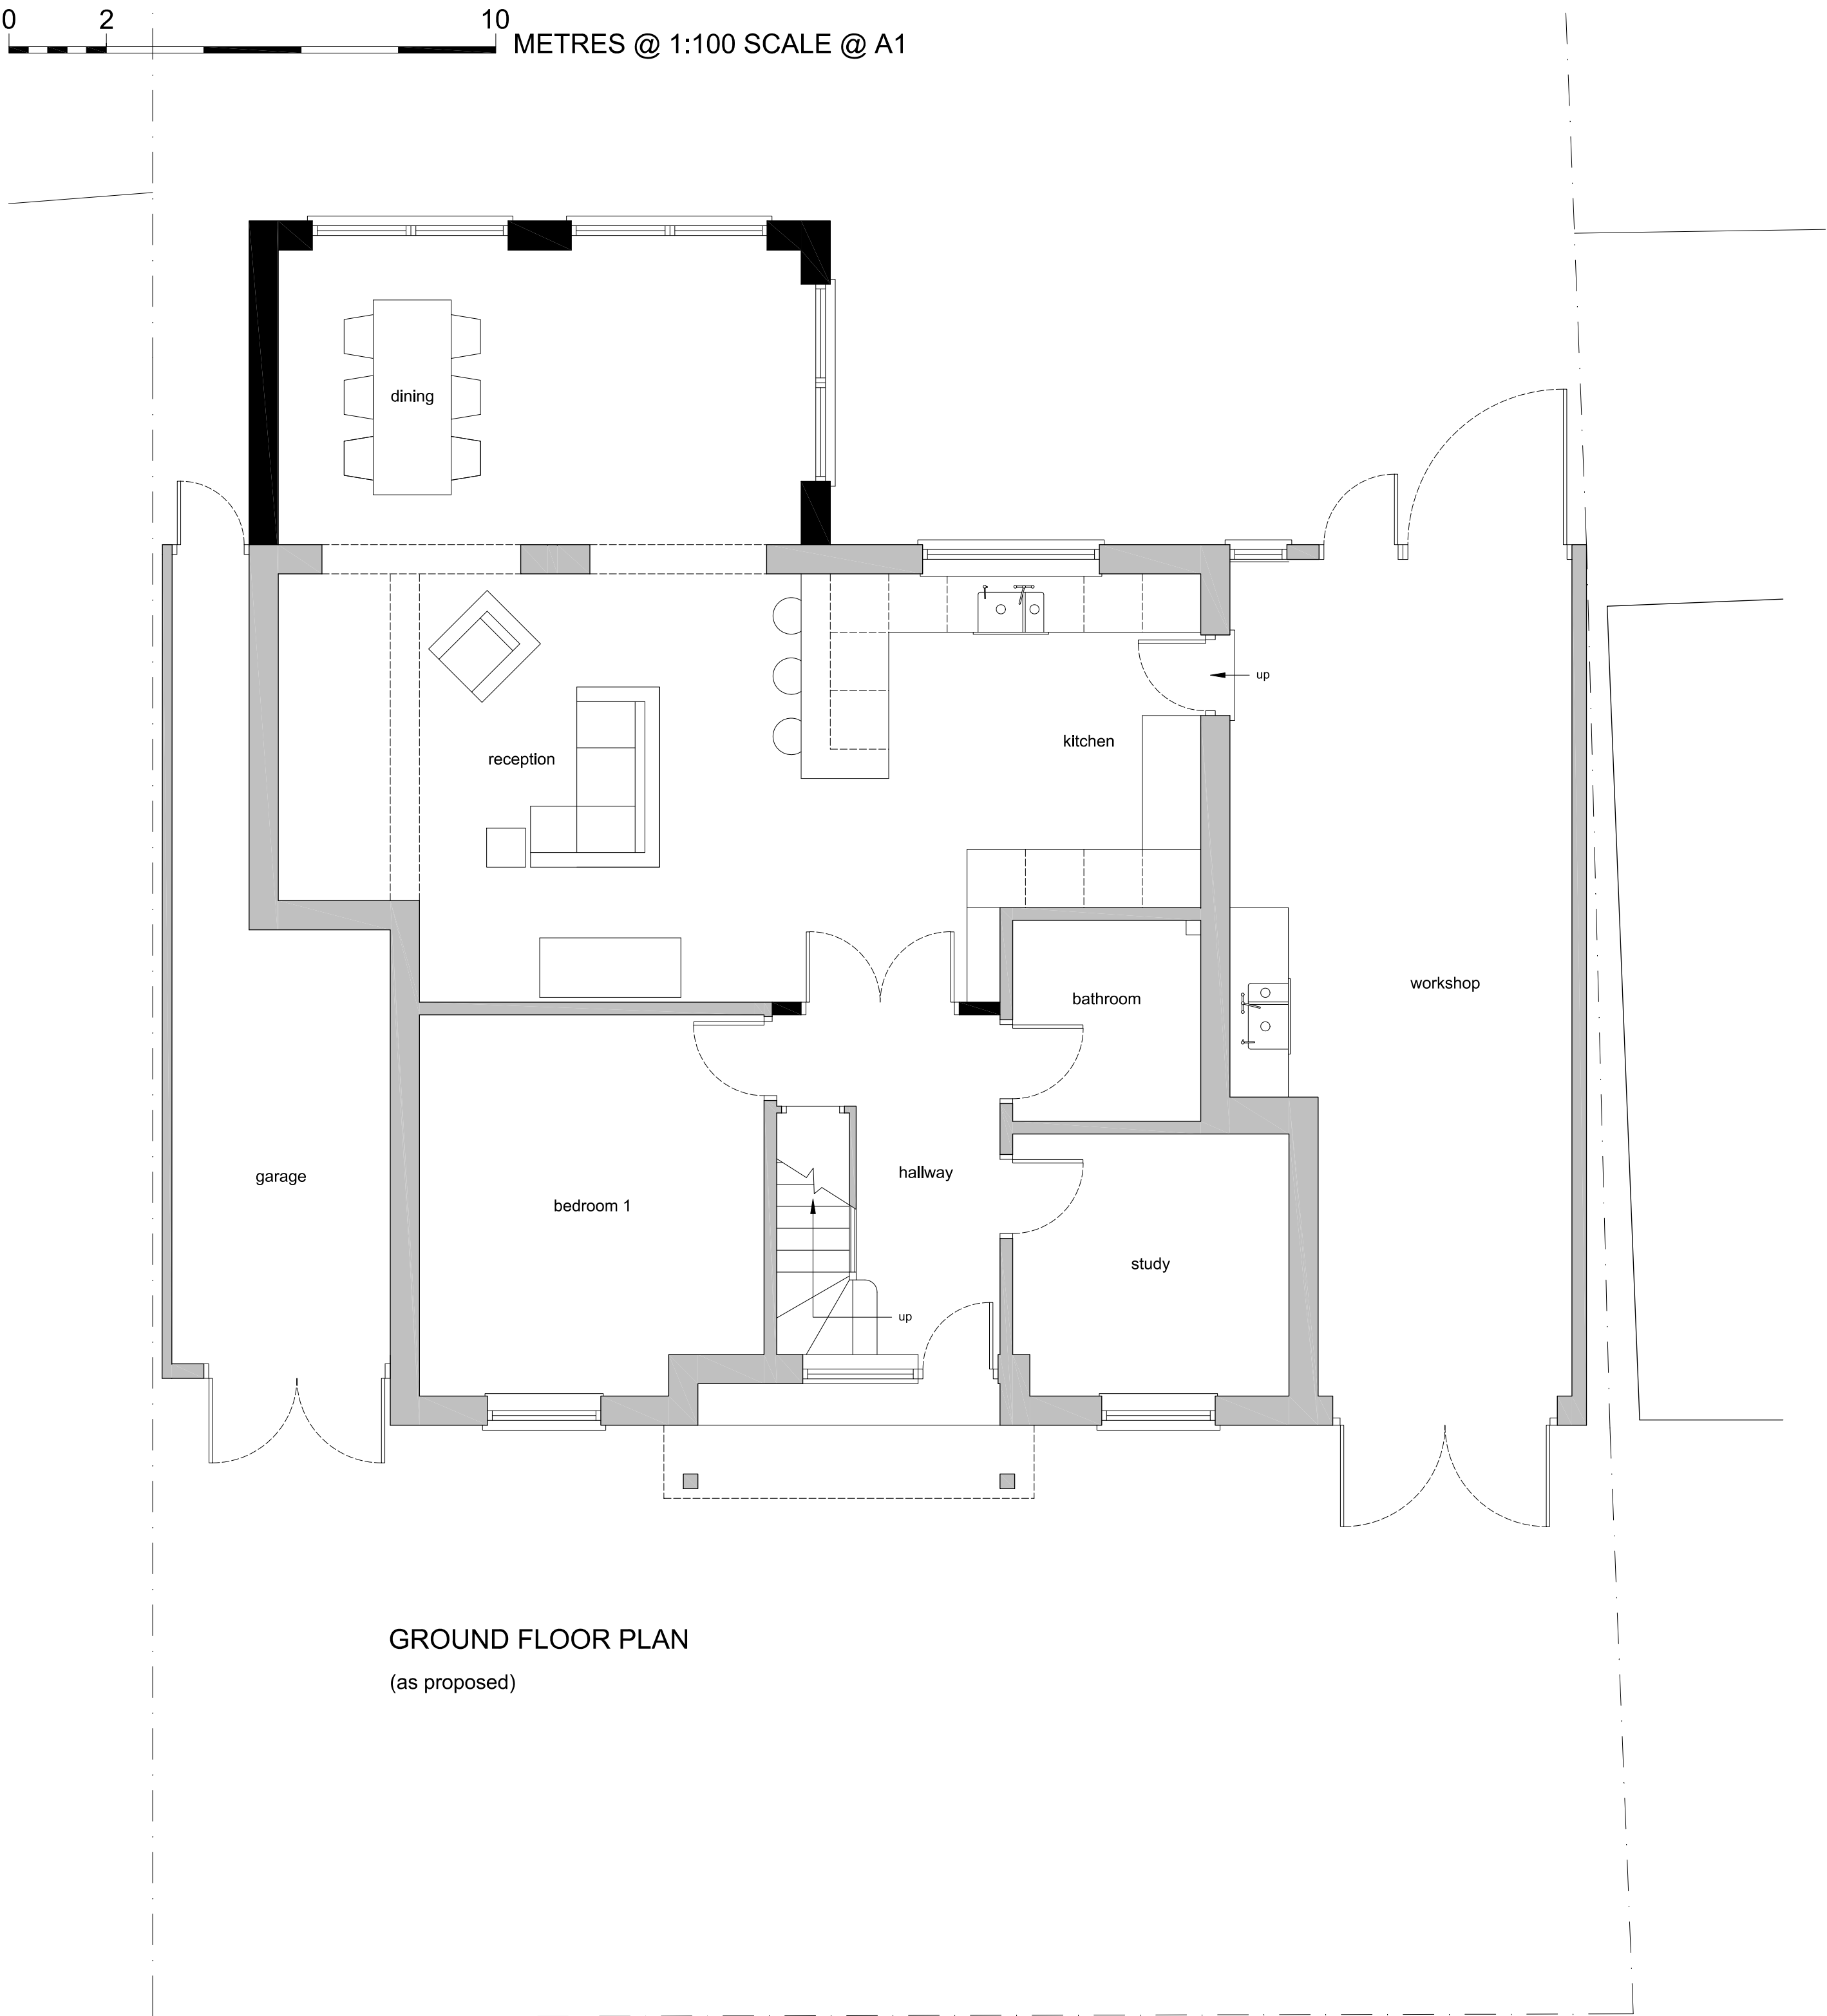

GROUND FLOOR PLAN (as proposed)

0 1 5 METRES @ 1:50 scale @ A1

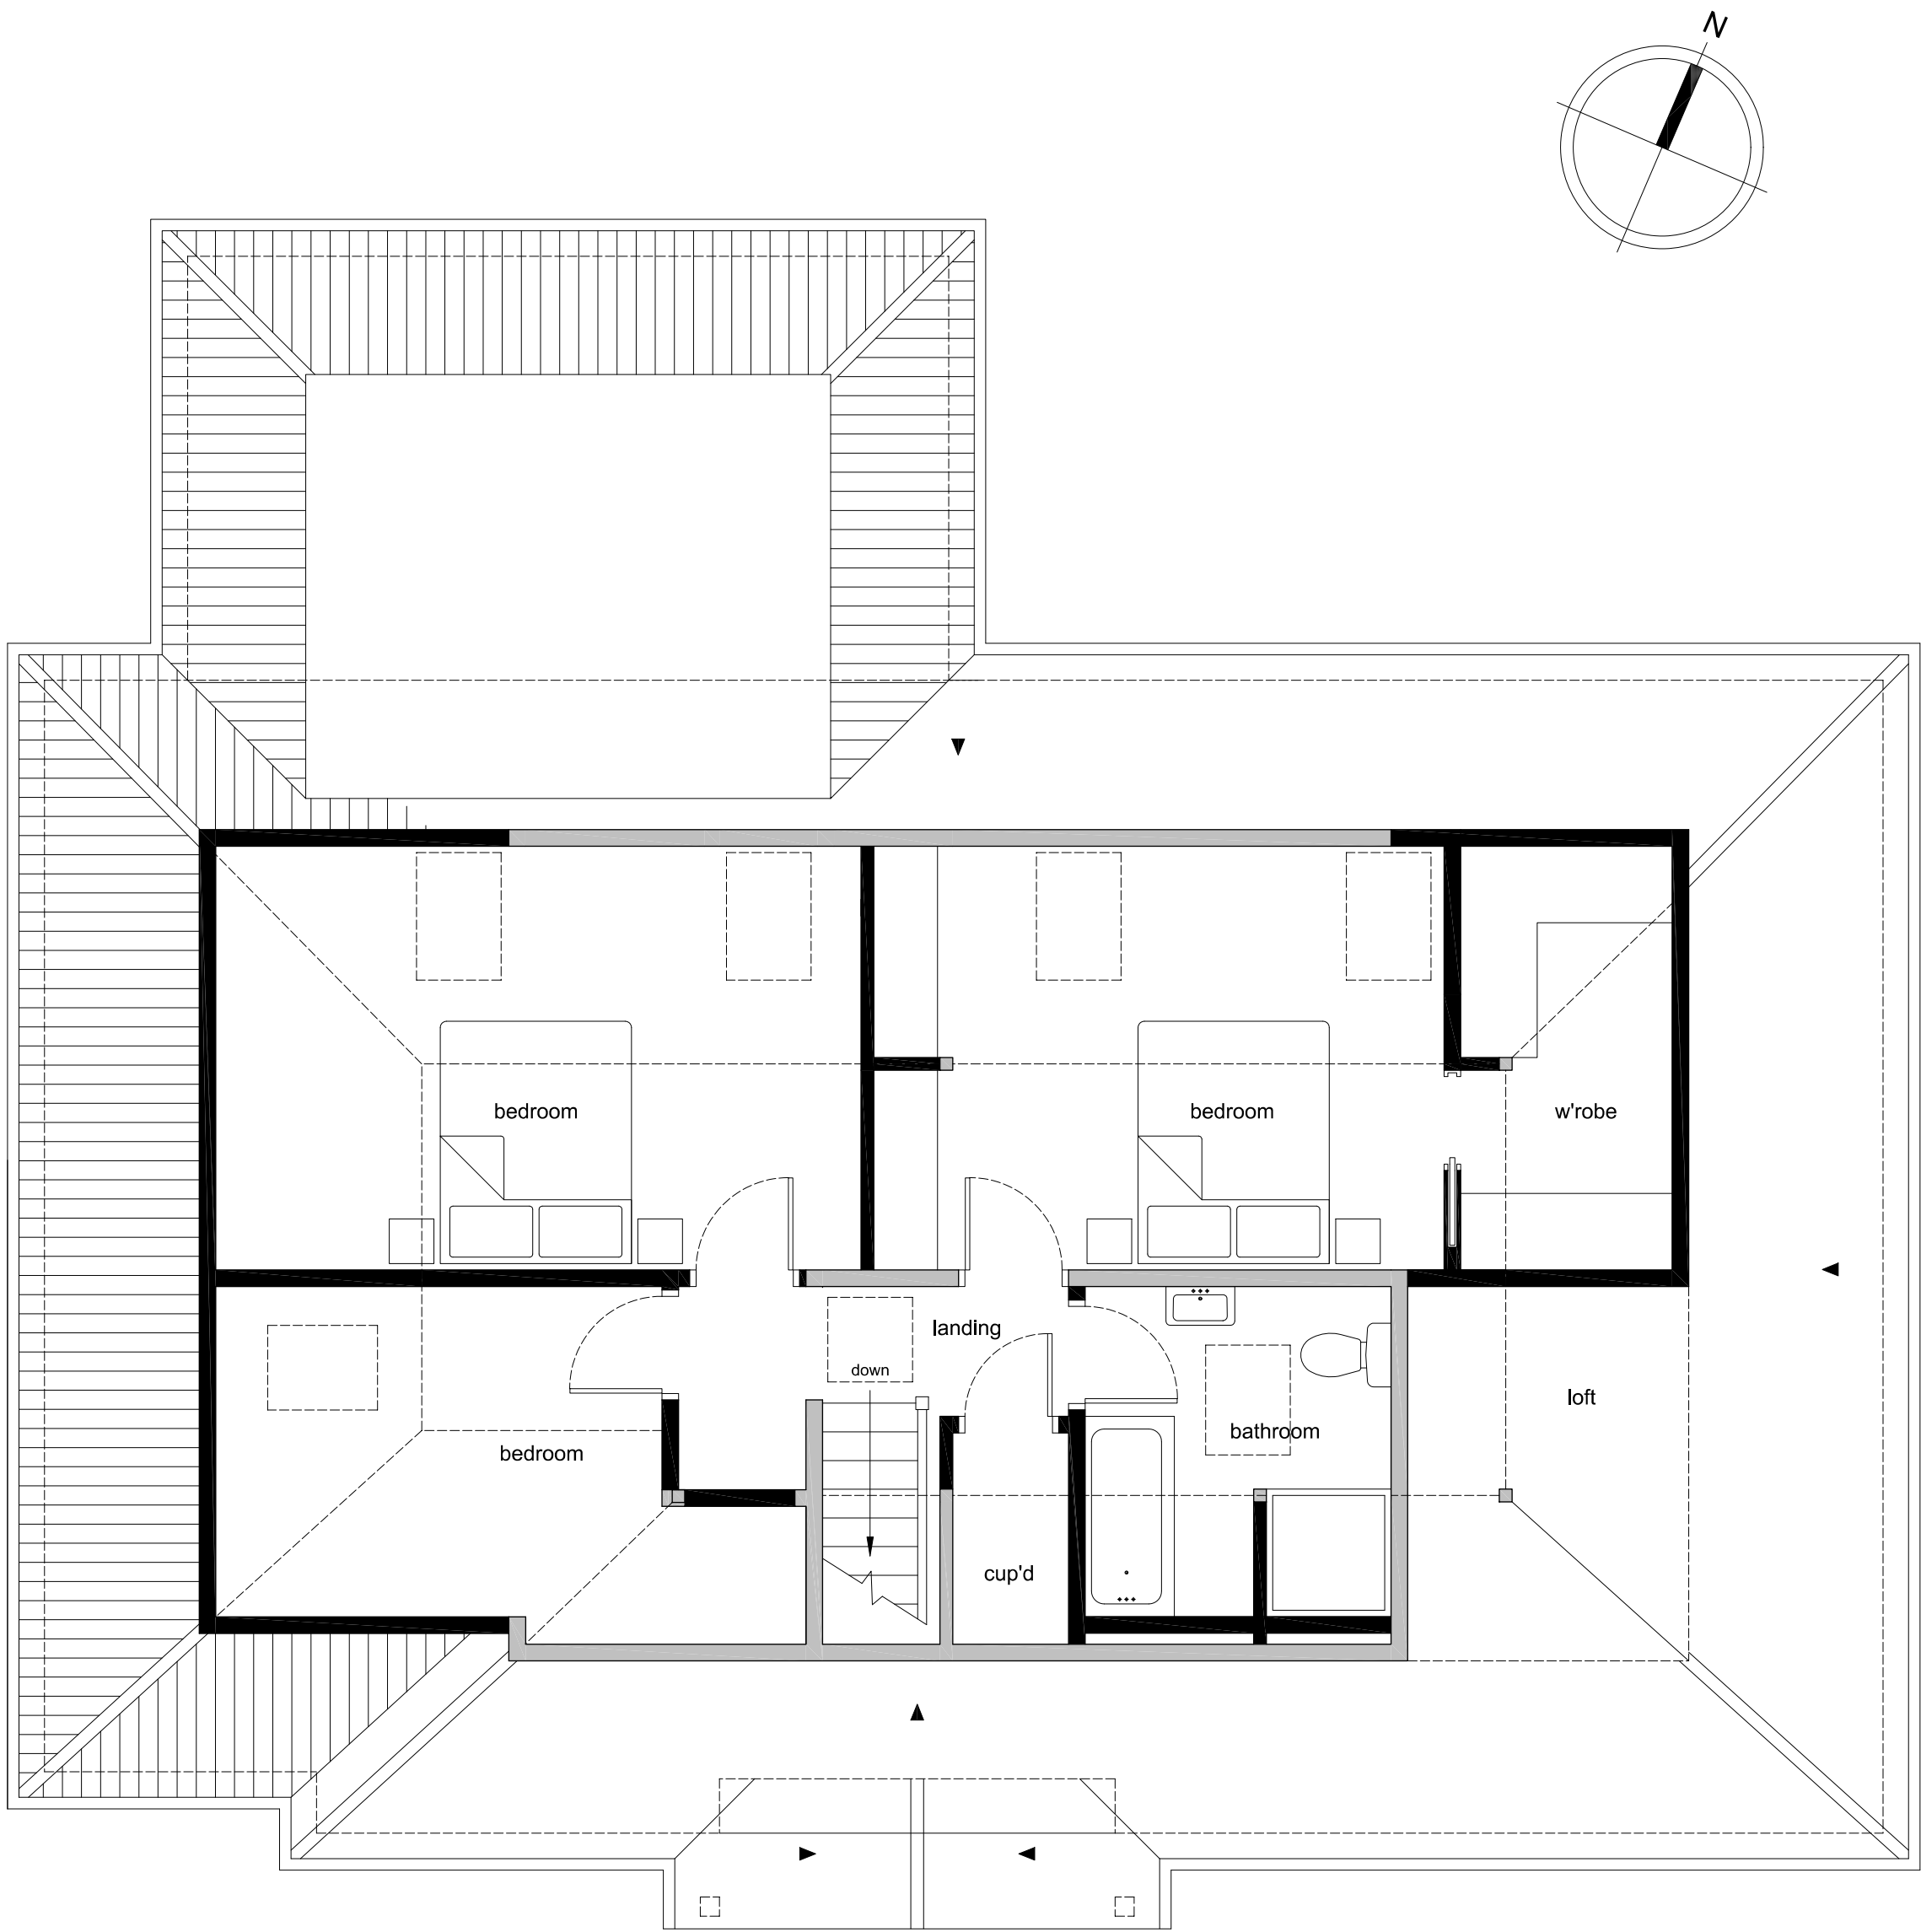

FIRST FLOOR PLAN (as proposed)

GENERAL NOTES

No.	Description
01	Check all dimensions on site
02	Walls existing
03	Walls proposed
04	EXTERNAL MATERIALS
EXTENSION ROOF: Plain clay tiles and EPDM rubber roof in black.	
EXTENSION WALLS: Facing brickwork to match existing house.	
EXTENSION DOORS: White powder coated aluminium doors with flush casements and equal sight lines.	
RAINWATER GOODS: Black aluminium half round gutters and rainwater pipes.	
ROOFLIGHTS: Velux style rooflights.	

REVISIONS

Rev	Date	Description

W B S

WHITEBRICK

29b Hermitage Road,
Hitchin, Hertfordshire, SG5 1BY.
info@whitebrick.studio

CLIENT

Mr Brame & Ms Morris

PROJECT

Extension and Alterations at
34 Meadow Way, Letchworth,
Hertfordshire, SG6 3JB.

DRAWING TITLE

Proposed Plans and
Elevations

INFORMATION

Job ref	2604
Drawing no.	2604-02
Scale	1:100, 1:50 @ ISOA1
Date	Feb 26
Drawn	CWM