



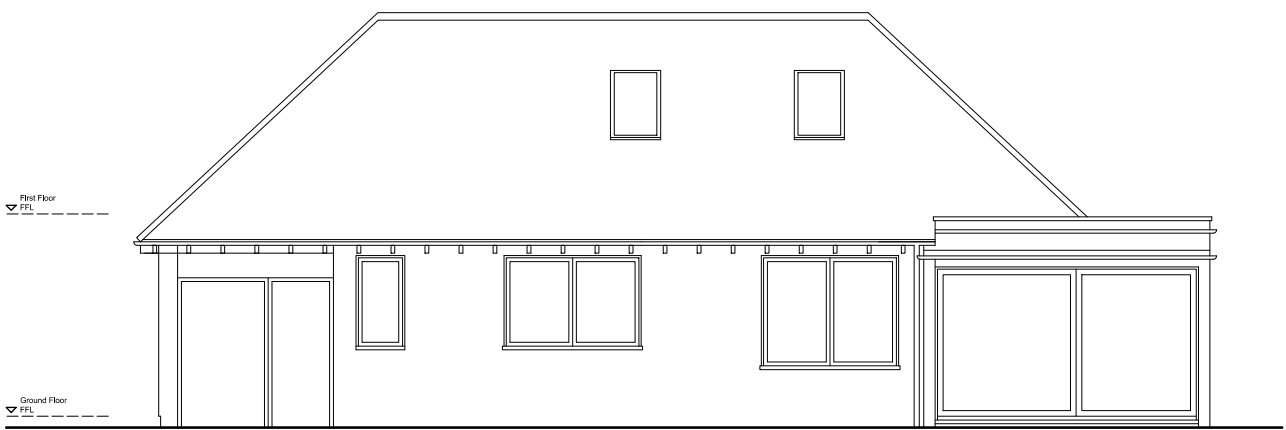


NORTH ELEVATION (as existing)



SOUTH ELEVATION (as existing)

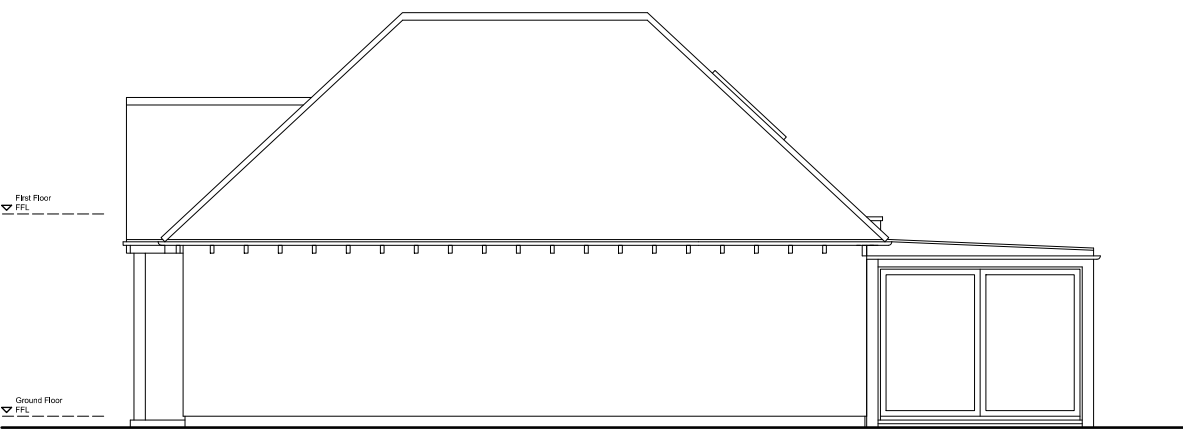

WEST ELEVATION (as existing)

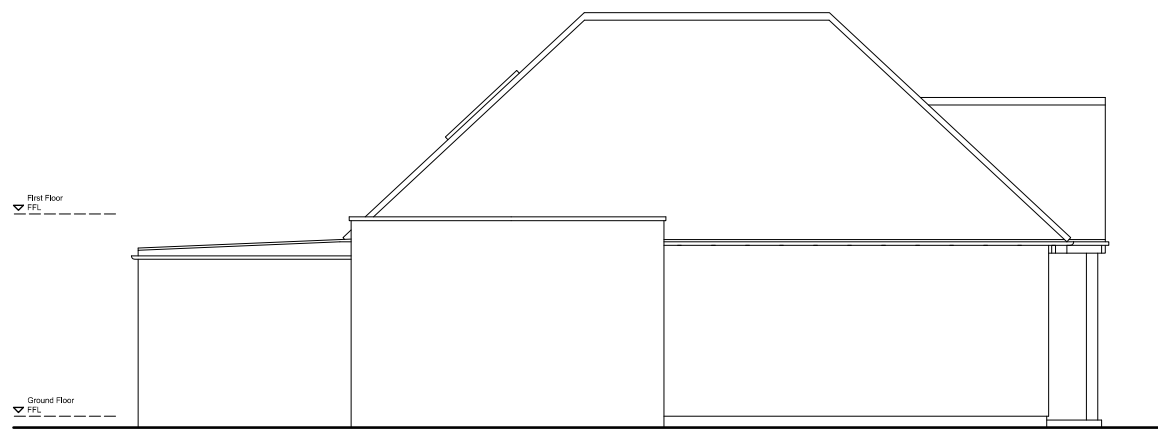


EAST ELEVATION (as existing)

GENERAL NOTES	
No.	Description
01	Check all dimensions on site
02	 Walls existing
03	 Walls removed



REVISIONS		
Rev	Date	Description

0 2 10 METRES @ 1:100 SCALE @ A1

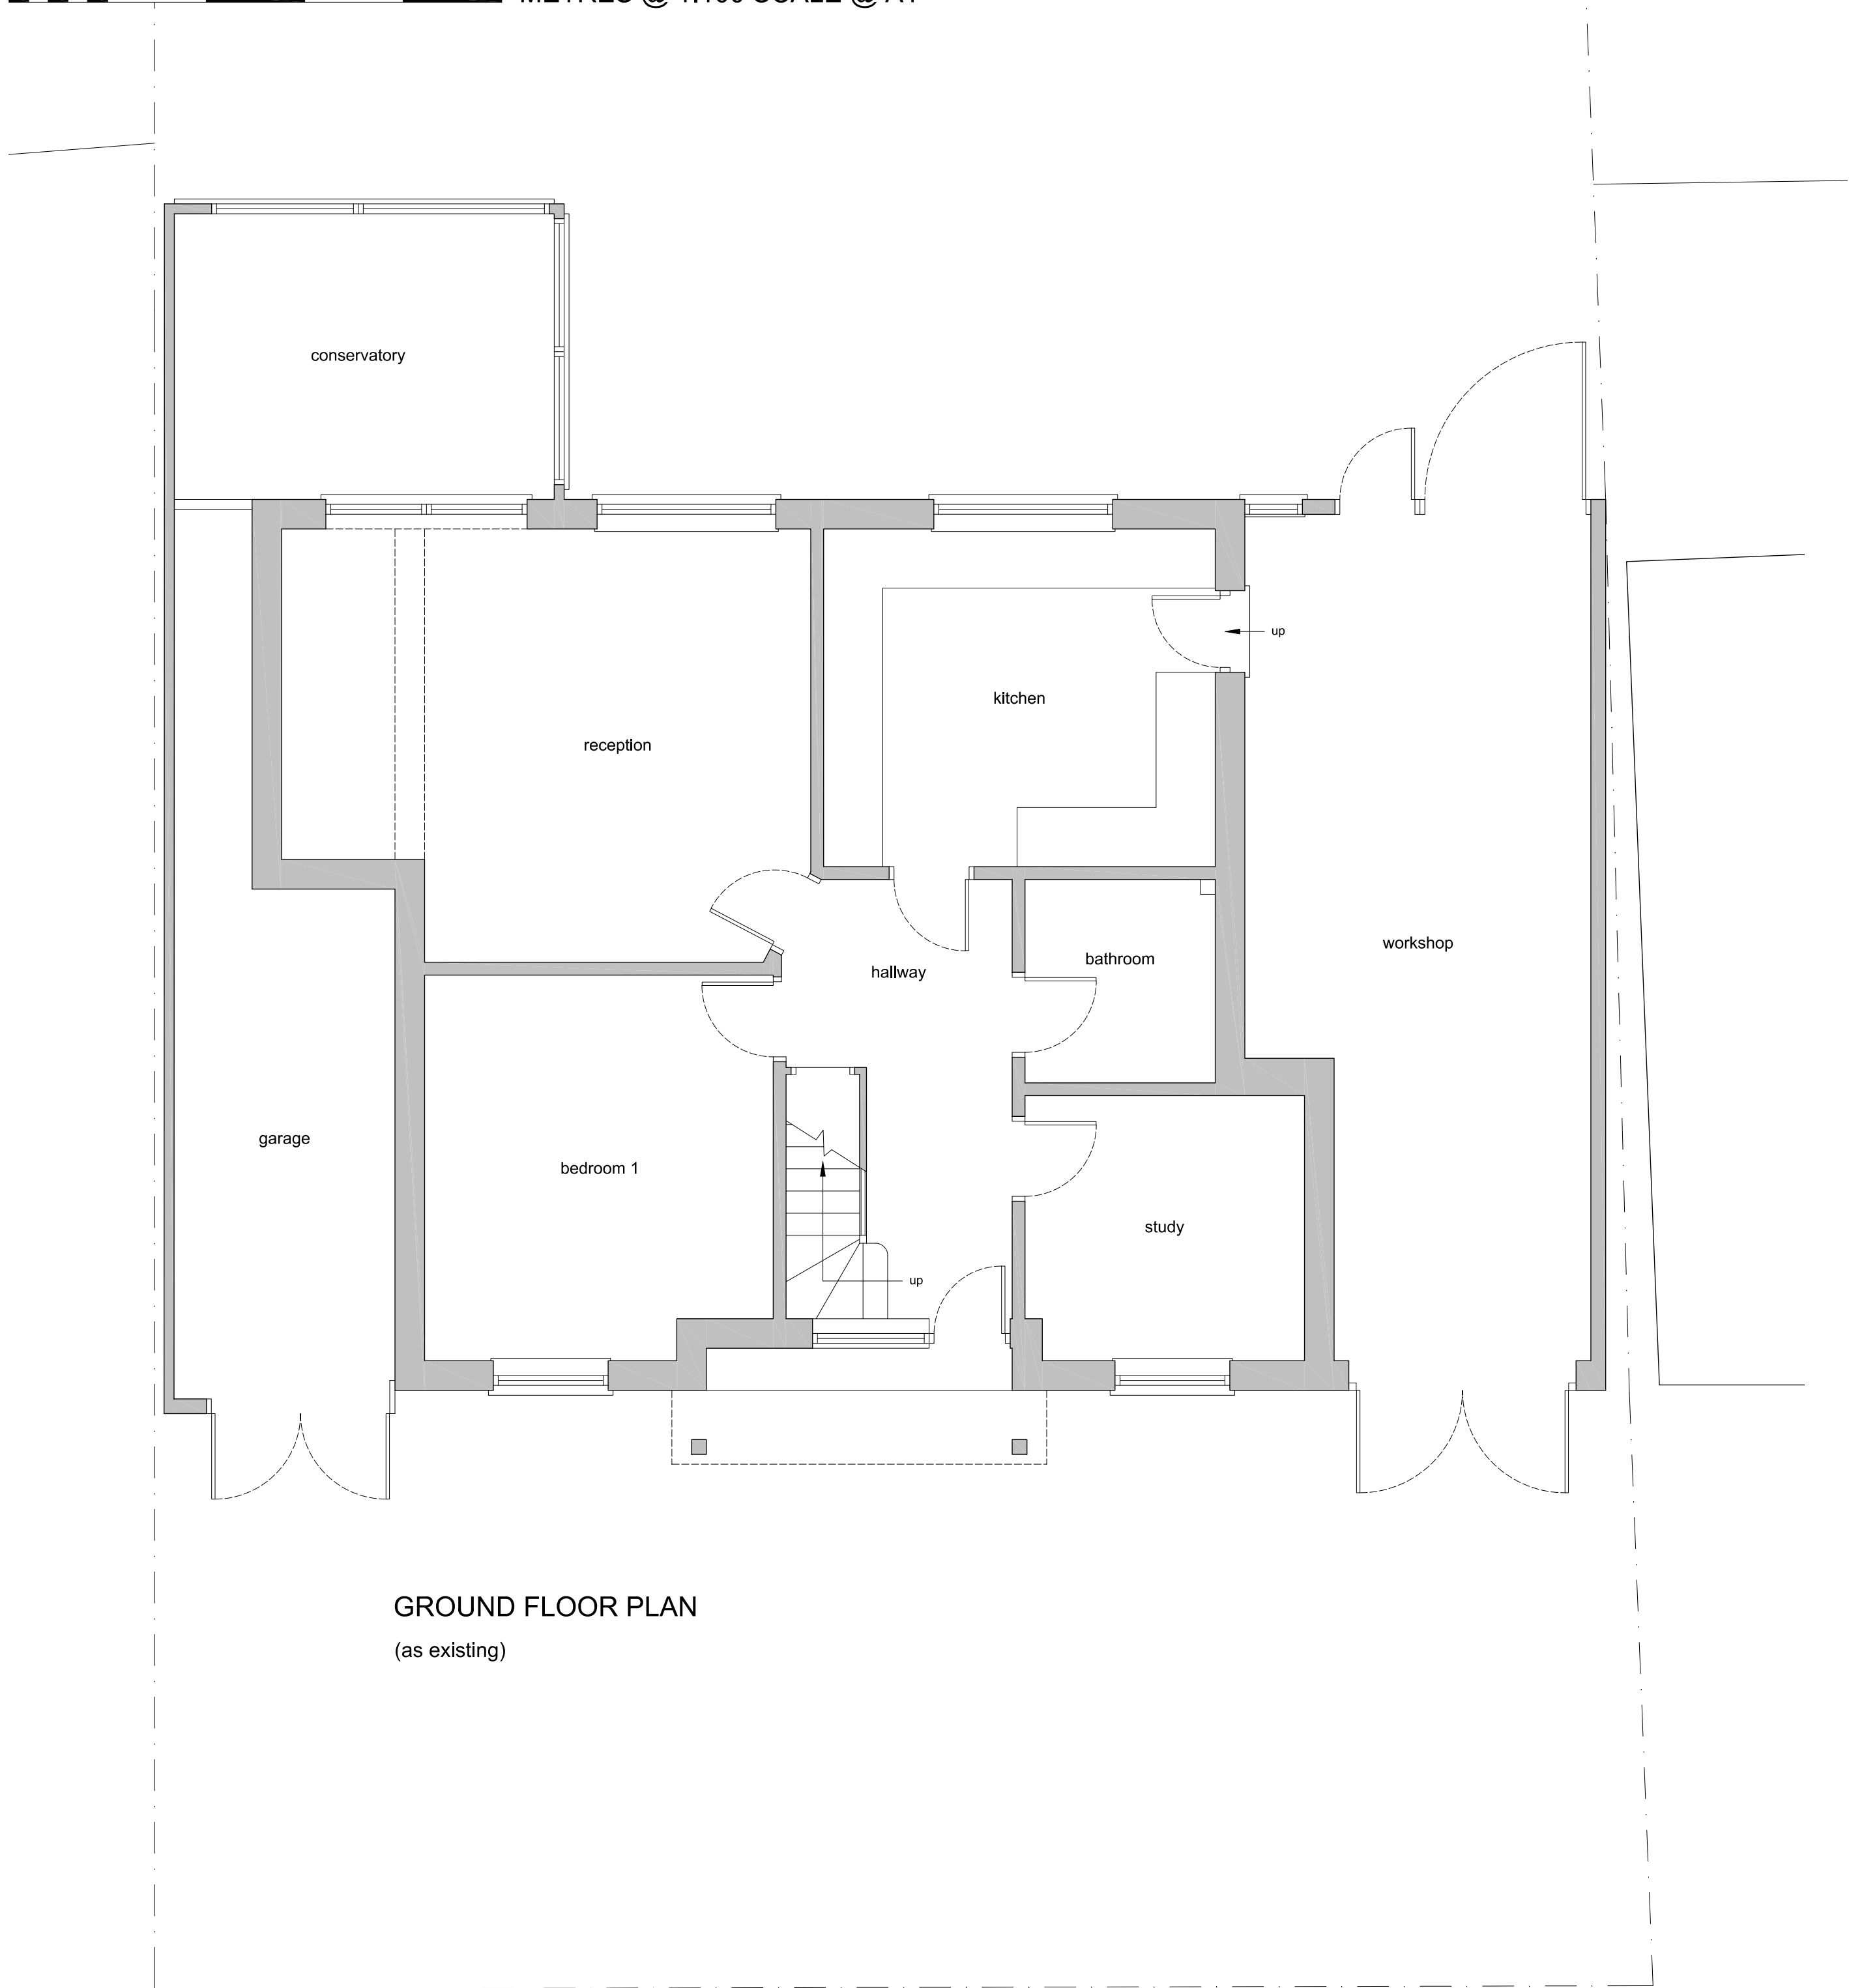

GROUND FLOOR PLAN
(as existing)

0 1 5 METRES @ 1:50 scale @ A1

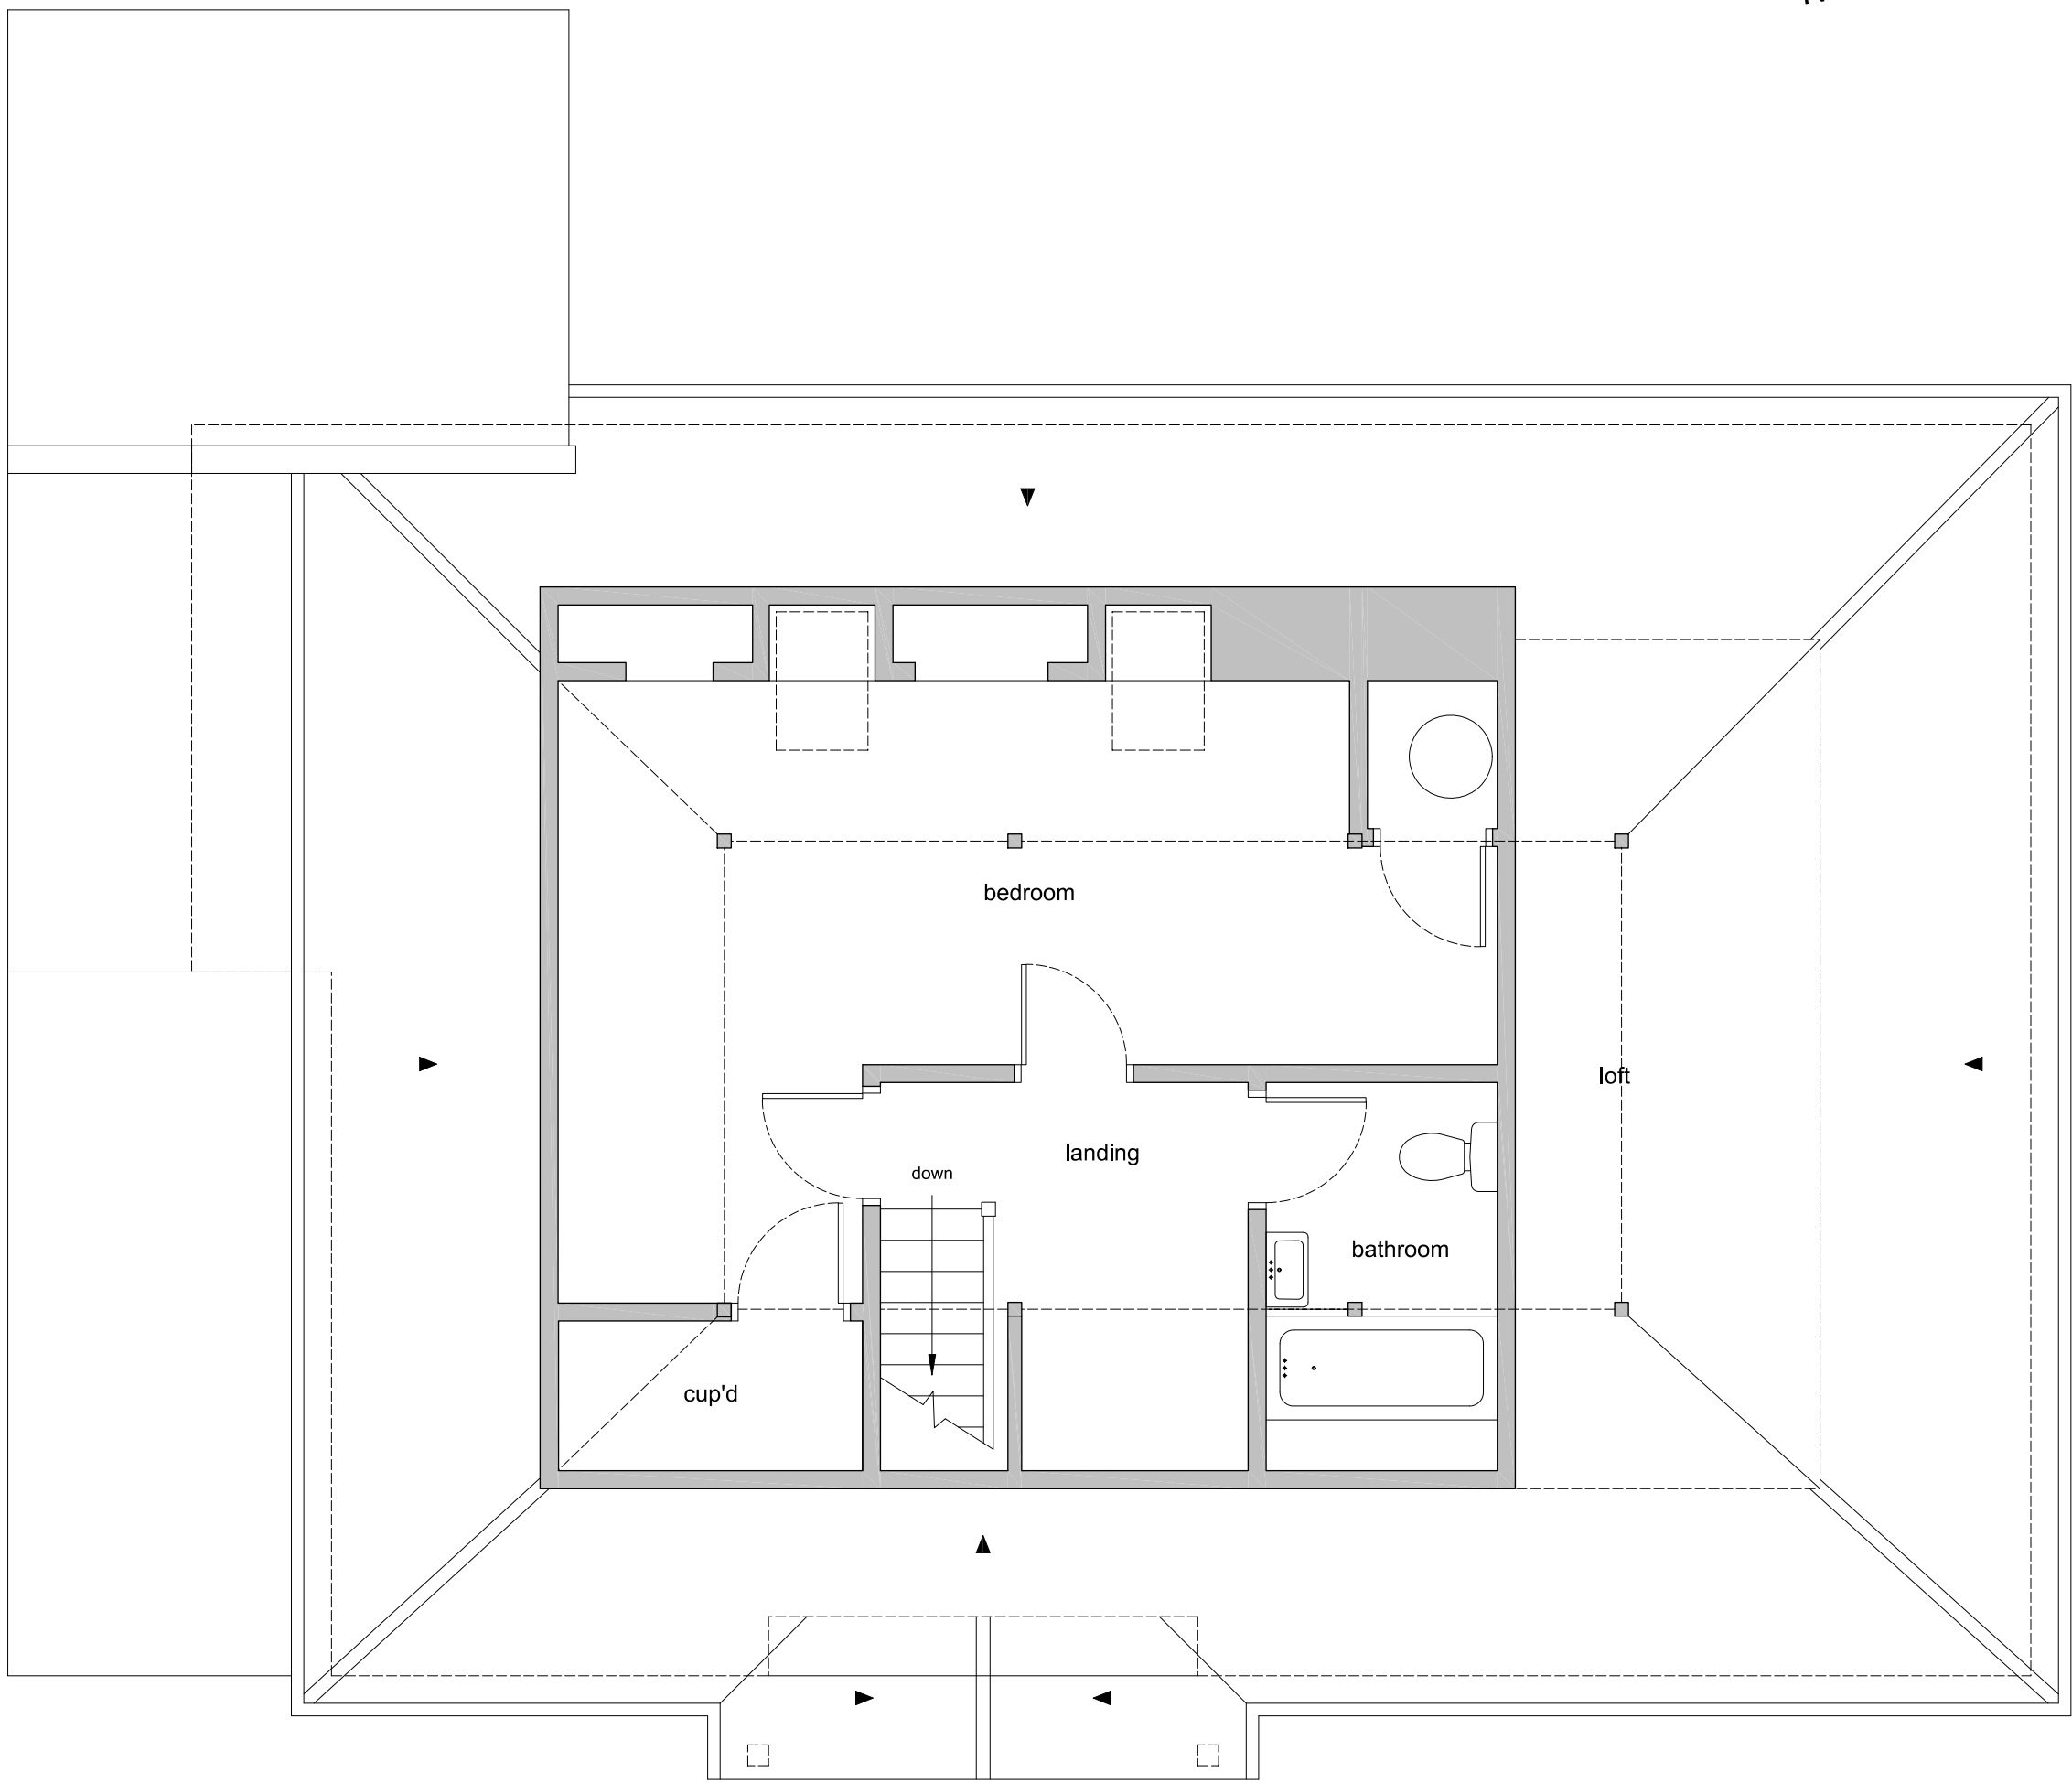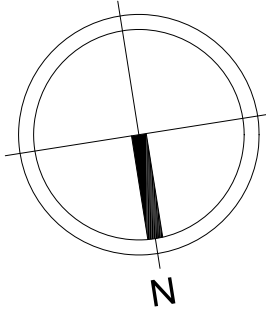

FIRST FLOOR PLAN
(as existing)

WBS

WHITEBRICK

29b Hermitage Road,
Hitchin, Hertfordshire, SG5 1BY.
info@whitebrick.studio

CLIENT
Mr Brame & Ms Morris

PROJECT
Extension and Alterations at
34 Meadow Way, Letchworth,
Hertfordshire, SG6 3JB.

DRAWING TITLE
Existing Plans

INFORMATION	
Job ref	2604
Drawing no.	2604-01
Scale	1:100, 1:50 @ ISOA1
Date	Feb 26
Drawn	CWM