




This drawing is copyright and can not be copied or reproduced or altered, no extracts or any elements of this drawing or supporting information unless written consent has been obtained first.

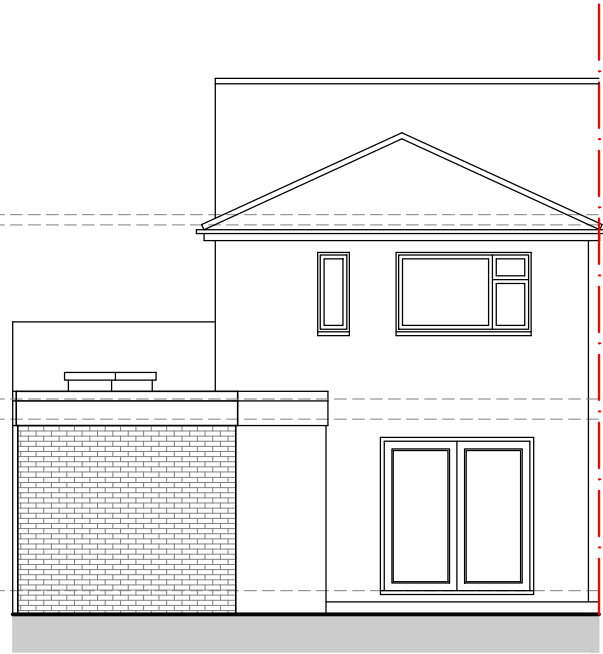


REAR ELEVATION
SCALE 1:100

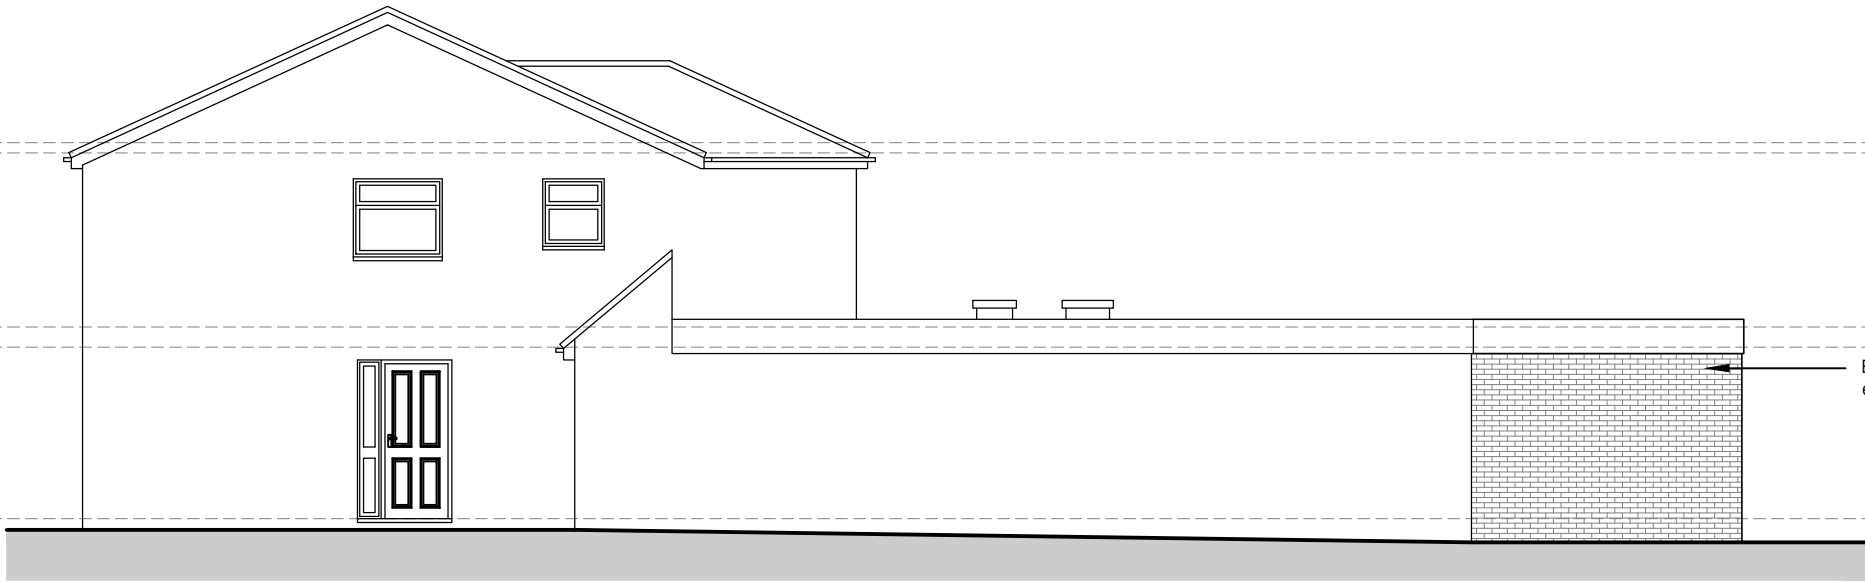


SIDE ELEVATION (1)
SCALE 1:100

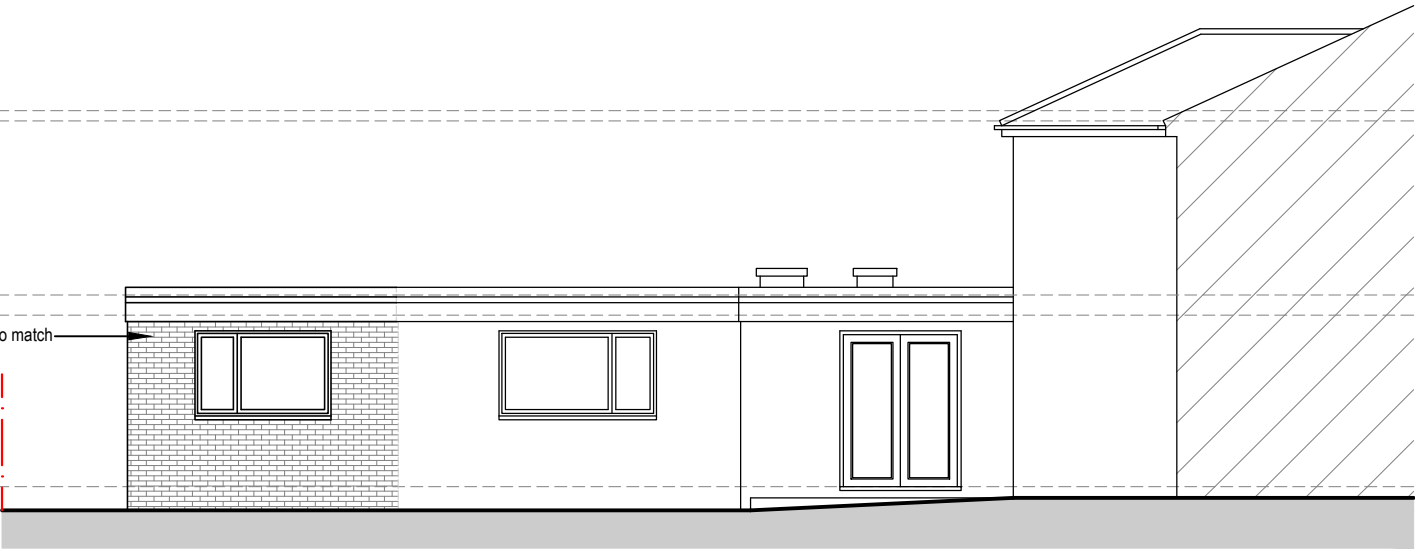


SIDE ELEVATION (2)
SCALE 1:100

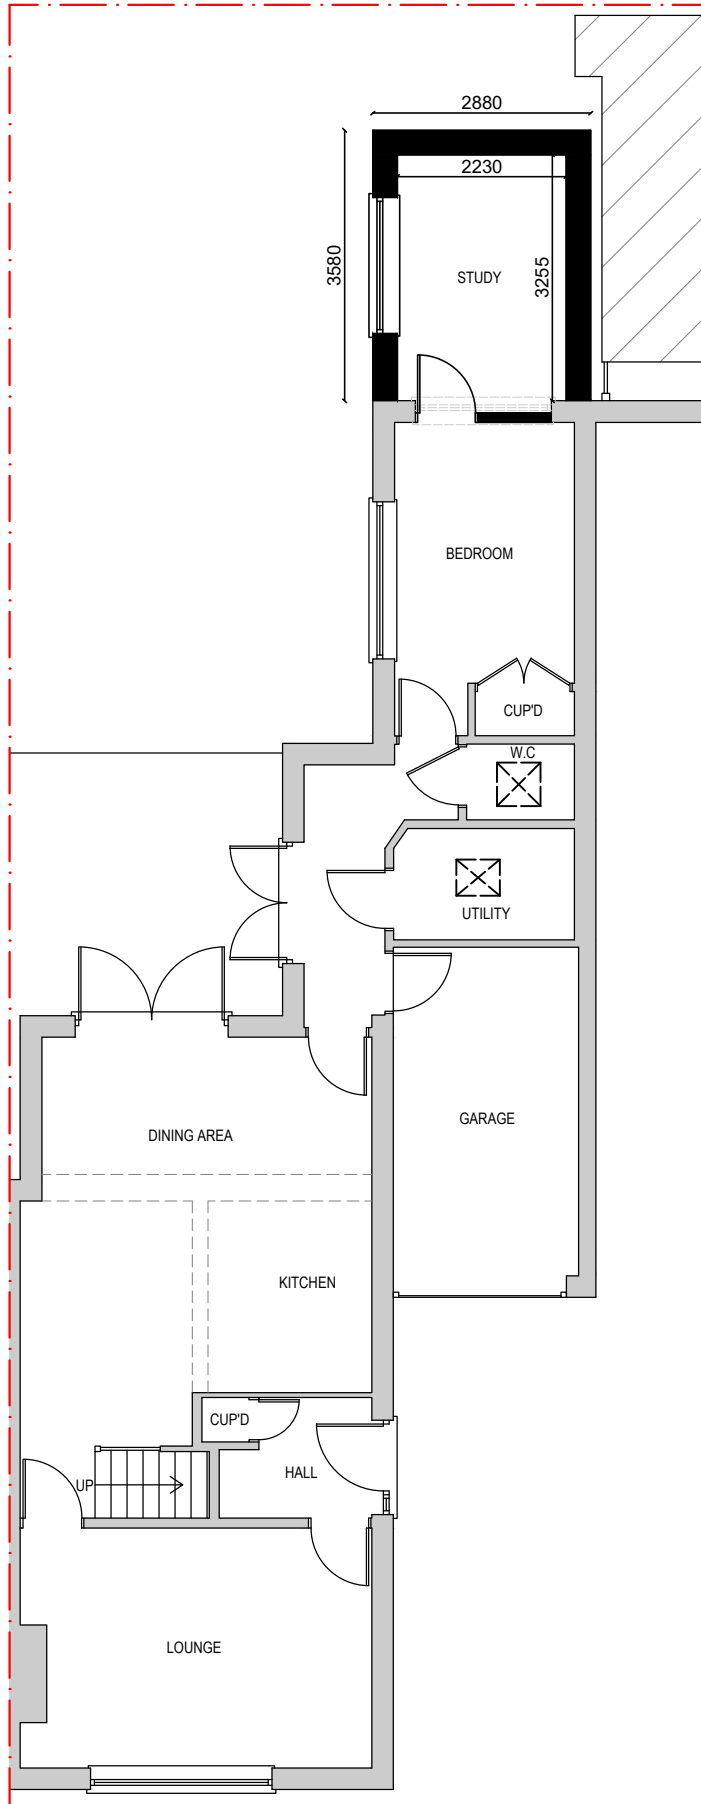


GROUND FLOOR PLAN
SCALE 1:100

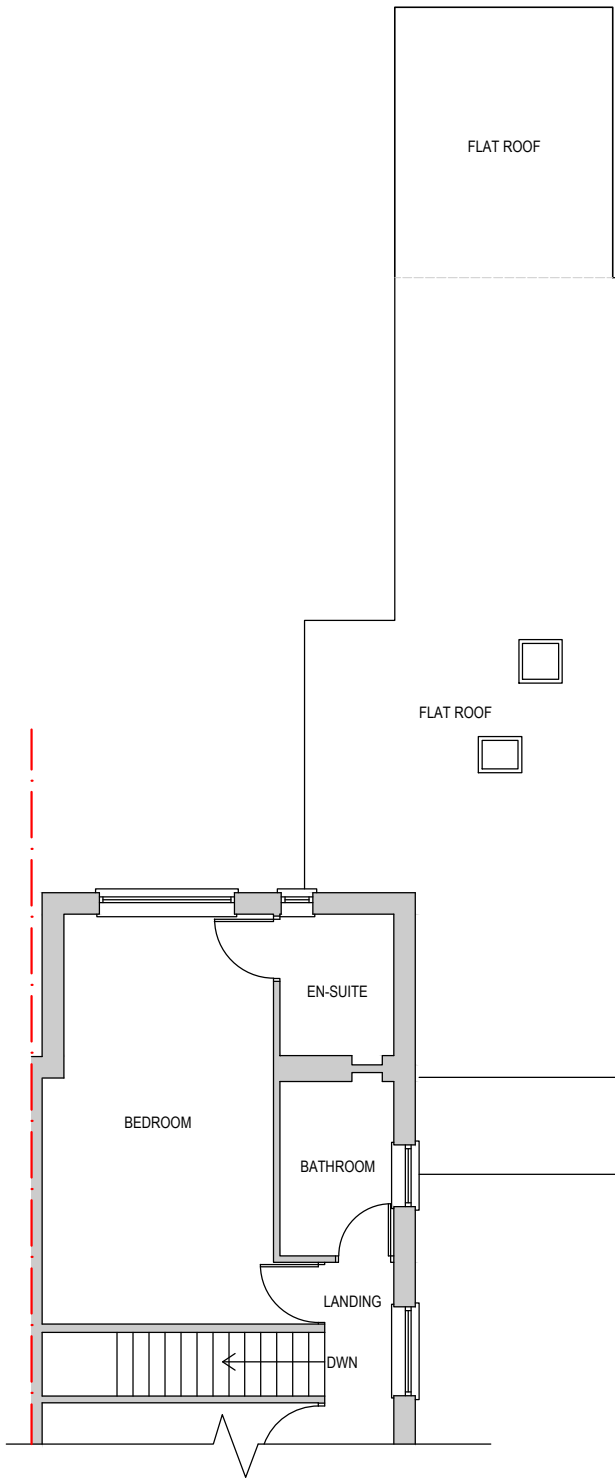


FIRST FLOOR PLAN
SCALE 1:100

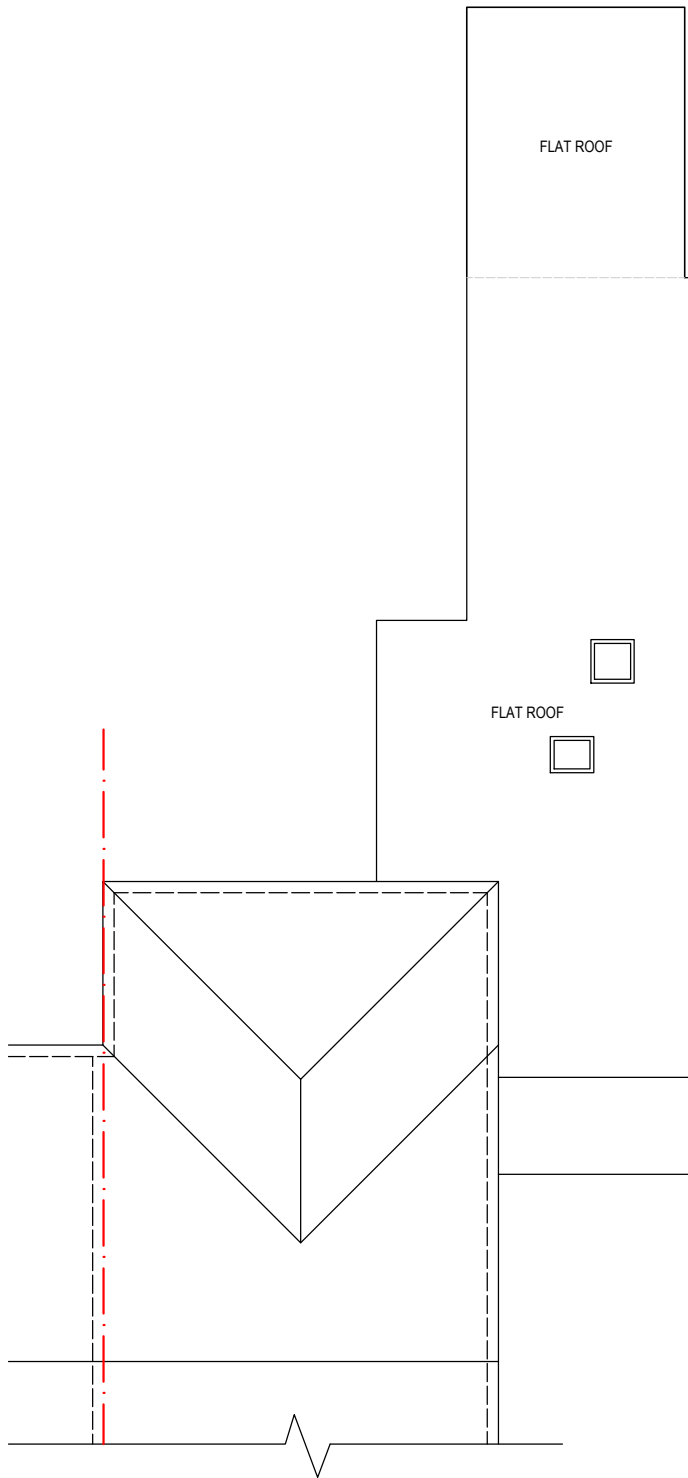

ROOF PLAN
SCALE 1:100

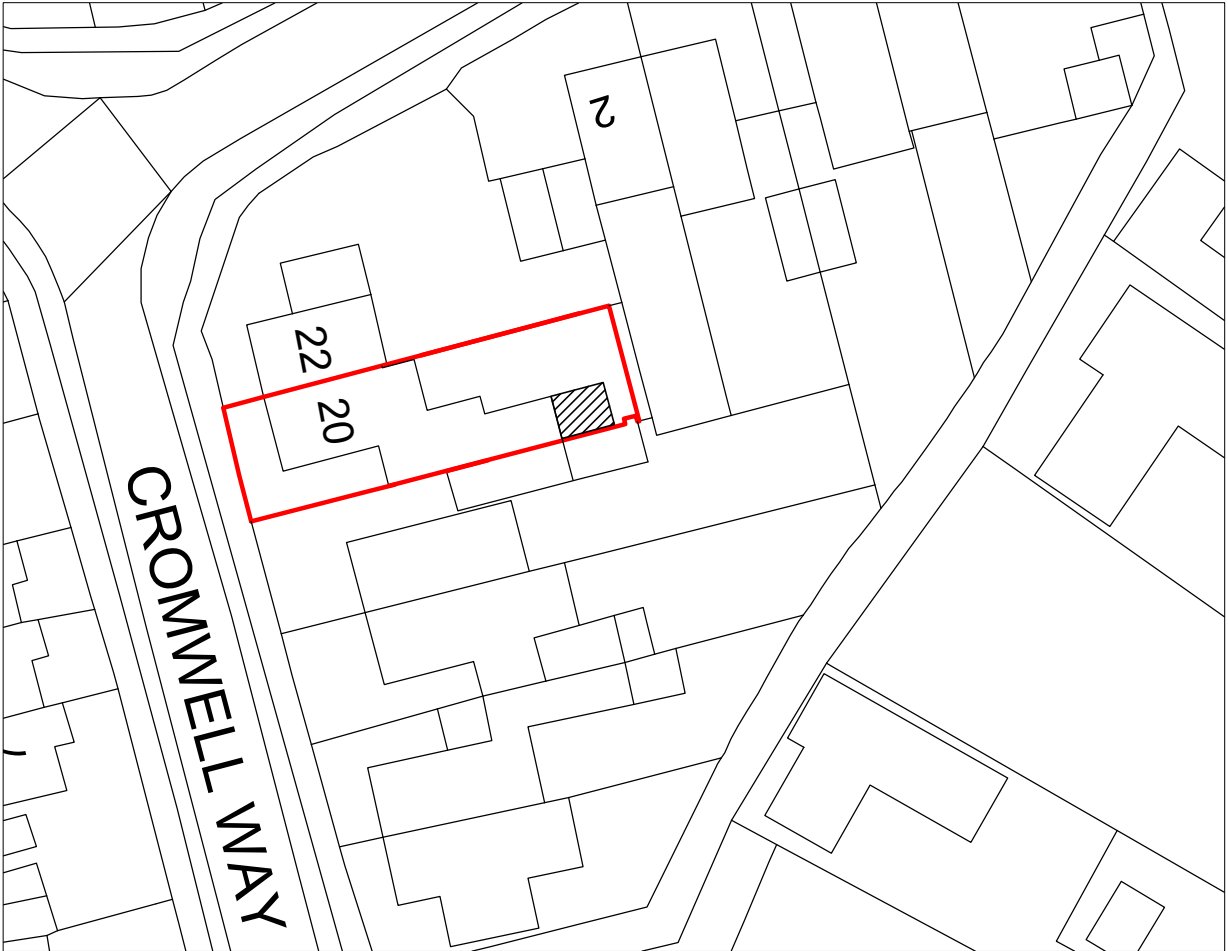

PROPOSED BLOCK PLAN
SCALE 1:500

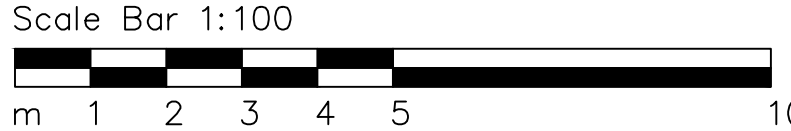

REV	DATE	DESCRIPTION
RTMDesign Architectural Services Planning & Building Regulation Drawings		
5 Prebendal Drive, Slip End, LU1 4JN M 07979 575 456 E enquiries@rtmdesign.co.uk		
CLIENT MR & MRS WAKELING		
ADDRESS 20 CROMWELL WAY PIRTON HITCHIN HERTFORDSHIRE SG5 3RD		
TITLE PLANNING APPLICATION PROPOSED PLANS AND ELEVATIONS WITH BLOCK PLAN		
SCALE - AS SHOWN @ A2		DATE - APRIL '26
JOB No. 897	DRAWING No. PL_02	REVISION