


METRES
0 1 2 3 4 5
SCALE 1: 200

The Reading House

Site plan 1:200 scale
Existing

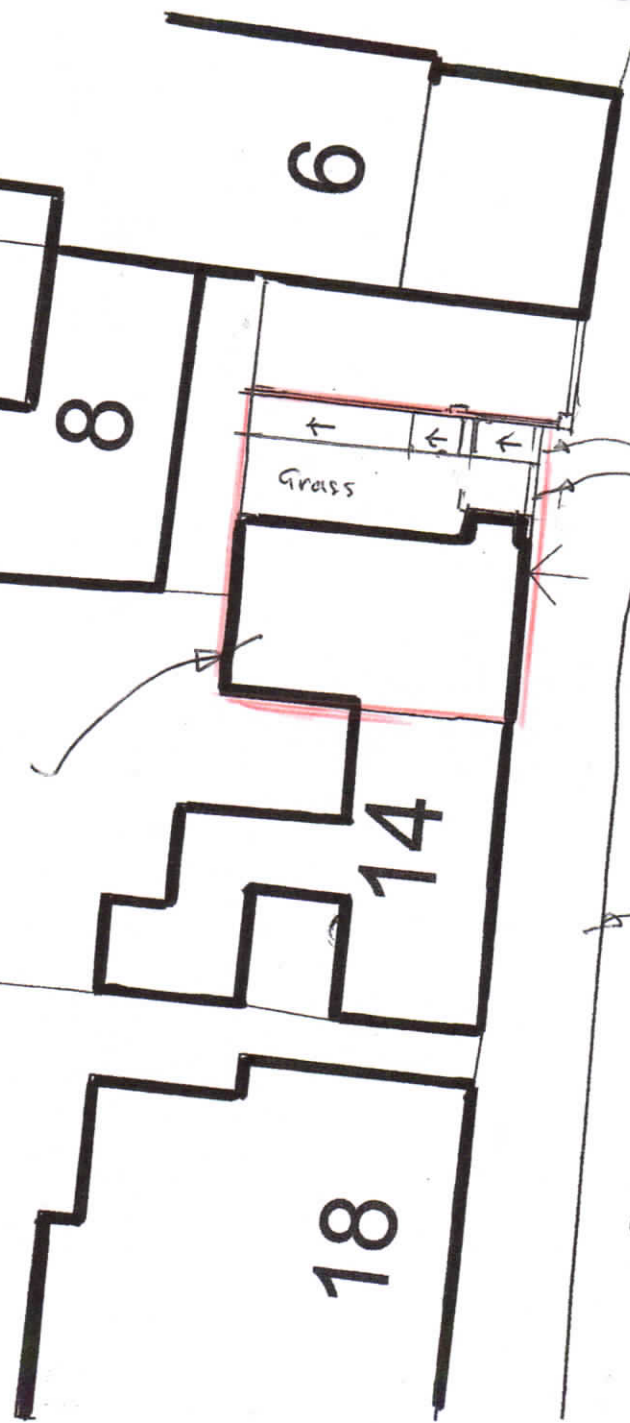

Dwg S1