

GENERAL NOTES

This scheme is subject to relevant town planning and all other necessary consents. Dimensions, areas and levels where given are only approximate and subject to site survey. All dimensions are to be checked on site prior to work commencing, do not scale from this drawing.



This drawing has been prepared for planning and buildings regulation purpose's only and therefore does not show all construction details

All materials and workmanship of all revelant trades and building operations shall comply with appropriate British Standard Codes of Practice. All works are provisional and subject to SITE and Ground conditions

All design and construction is to be in accordance with the construction, design and management regulations.


Details to be read in conjunction with all relevant Structural Engineers's calculations & sketch Sht.Nos

- ① Existing Brown concrete Interlocking Tiles
- ② Existing Red/Brown colour Facing bricks
- ③ Existing Yellow/Buf colour Facing bricks
- ④ Existing White painted Fascia
- ⑤ Existing White pvcu Doors & Windows
- ⑥ Existing Black RW Goods

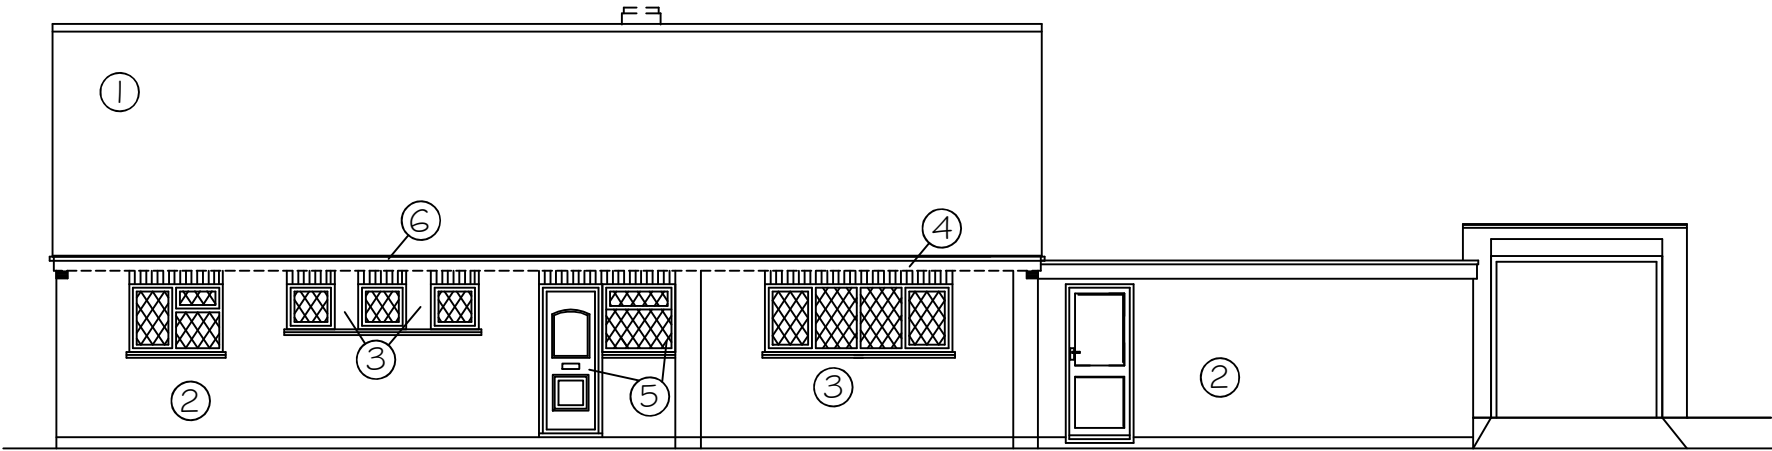 


EXISTING FRONT ELEVATION

Scale 1:100

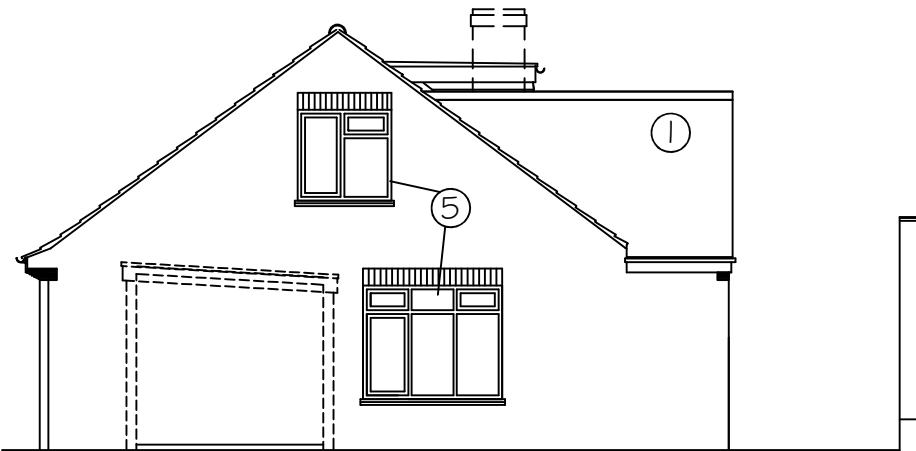

EXISTING SIDE ELEVATION (West)

Scale 1:100

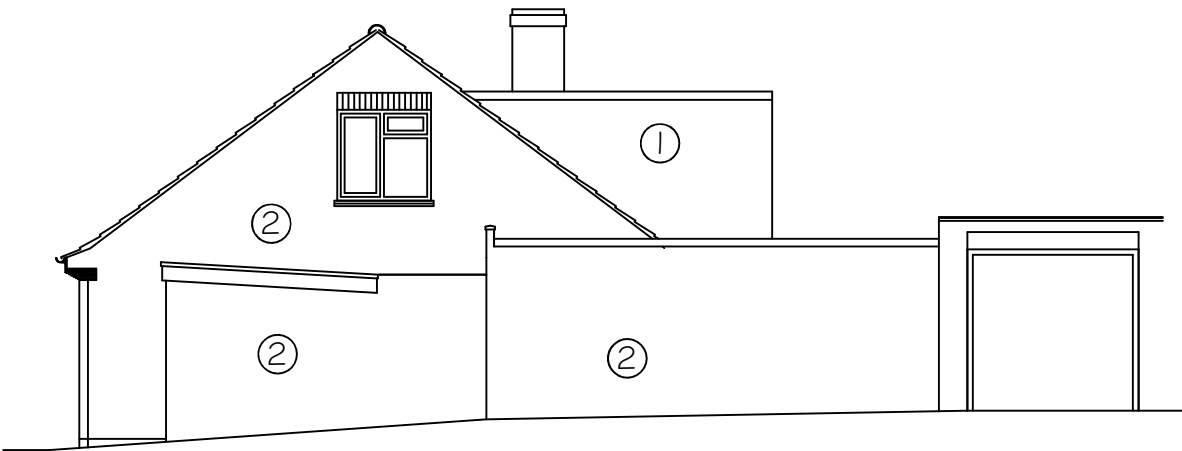

EXISTING WEST ELEVATION STREET SCENE

Rev	By	Date	Details	Checked
-----	----	------	---------	---------

Project
25 Lavender Way,Hitchin, Herts,
Elevational changes to exist out building with EWI/Pitch roof
and Proposed Loft Conversion
Existing Elevations (Front & West)

Client	Mr & Mrs S Kent	Drawn	Date	Scale
Drawing No	LW 101 - 002		Mar 26	as shown
Property Ref	Project No	Job No	Rev	
PC			-	