

GENERAL NOTES


This scheme is subject to relevant town planning and all other necessary consents. Dimensions, areas and levels where given are only approximate and subject to site survey. All dimensions are to be checked on site prior to work commencing, do not scale from this drawing.

This drawing has been prepared for planning and buildings regulation purpose's only and therefore does not show all construction details

All materials and workmanship of all revelant trades and building operations shall comply with appropriate British Standard Codes of Practice. All works are provisional and subject to SITE and Ground conditions

All design and construction is to be in accordance with the construction, design and management regulations.


Details to be read in conjunction with all relevant Structural Engineers's calculations & sketch Sht.Nos.26453 I/SK-1,2,3,5,6,7,8

 

EXISTING REAR ELEVATION

Scale 1:100

- ① Existing Brown concrete Interlocking Tiles
- ② Existing Red/Brown colour Facing bricks
- ③ Existing Yellow/Buf colour Facing bricks
- ④ Existing White painted Fascia
- ⑤ Existing White pvcu Doors & Windows
- ⑥ Existing Black RW Goods

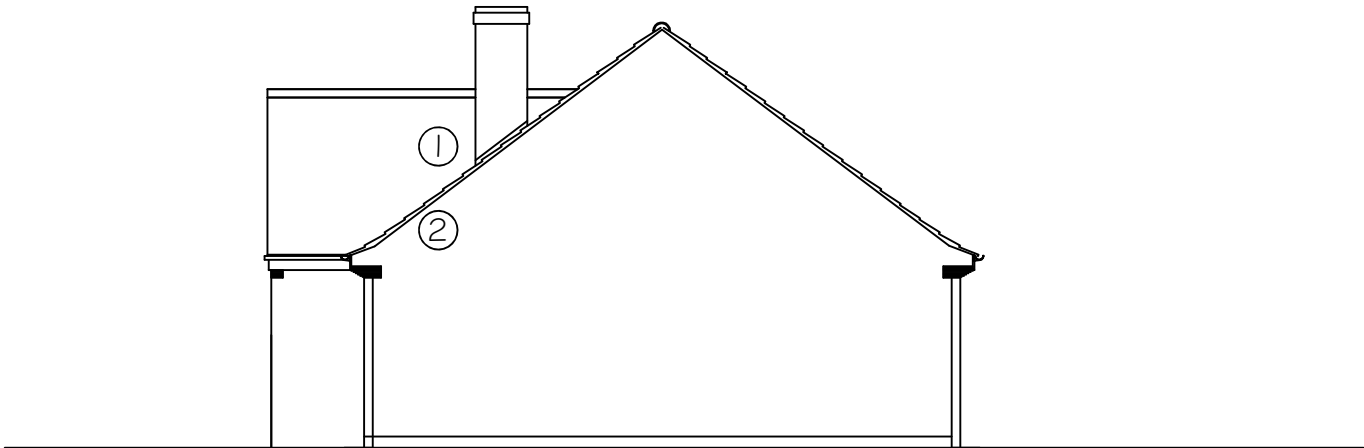

EXISTING SIDE ELEVATION (East)

Scale 1:100

Rev	By	Date	Details	Checked
-----	----	------	---------	---------

Project
25 Lavender Way, Hitchin, Herts,
Elevational changes to exist out building with EWI/Pitch roof
and Proposed Loft Conversion
Existing Elevations (Rear & East)

Client
Mr & Mrs S kent

Drawing No	Drawn	Date	Scale
LW 101 - 003		Mar 26	as shown
Property Ref	Project No	Job No	Rev
PC			-