
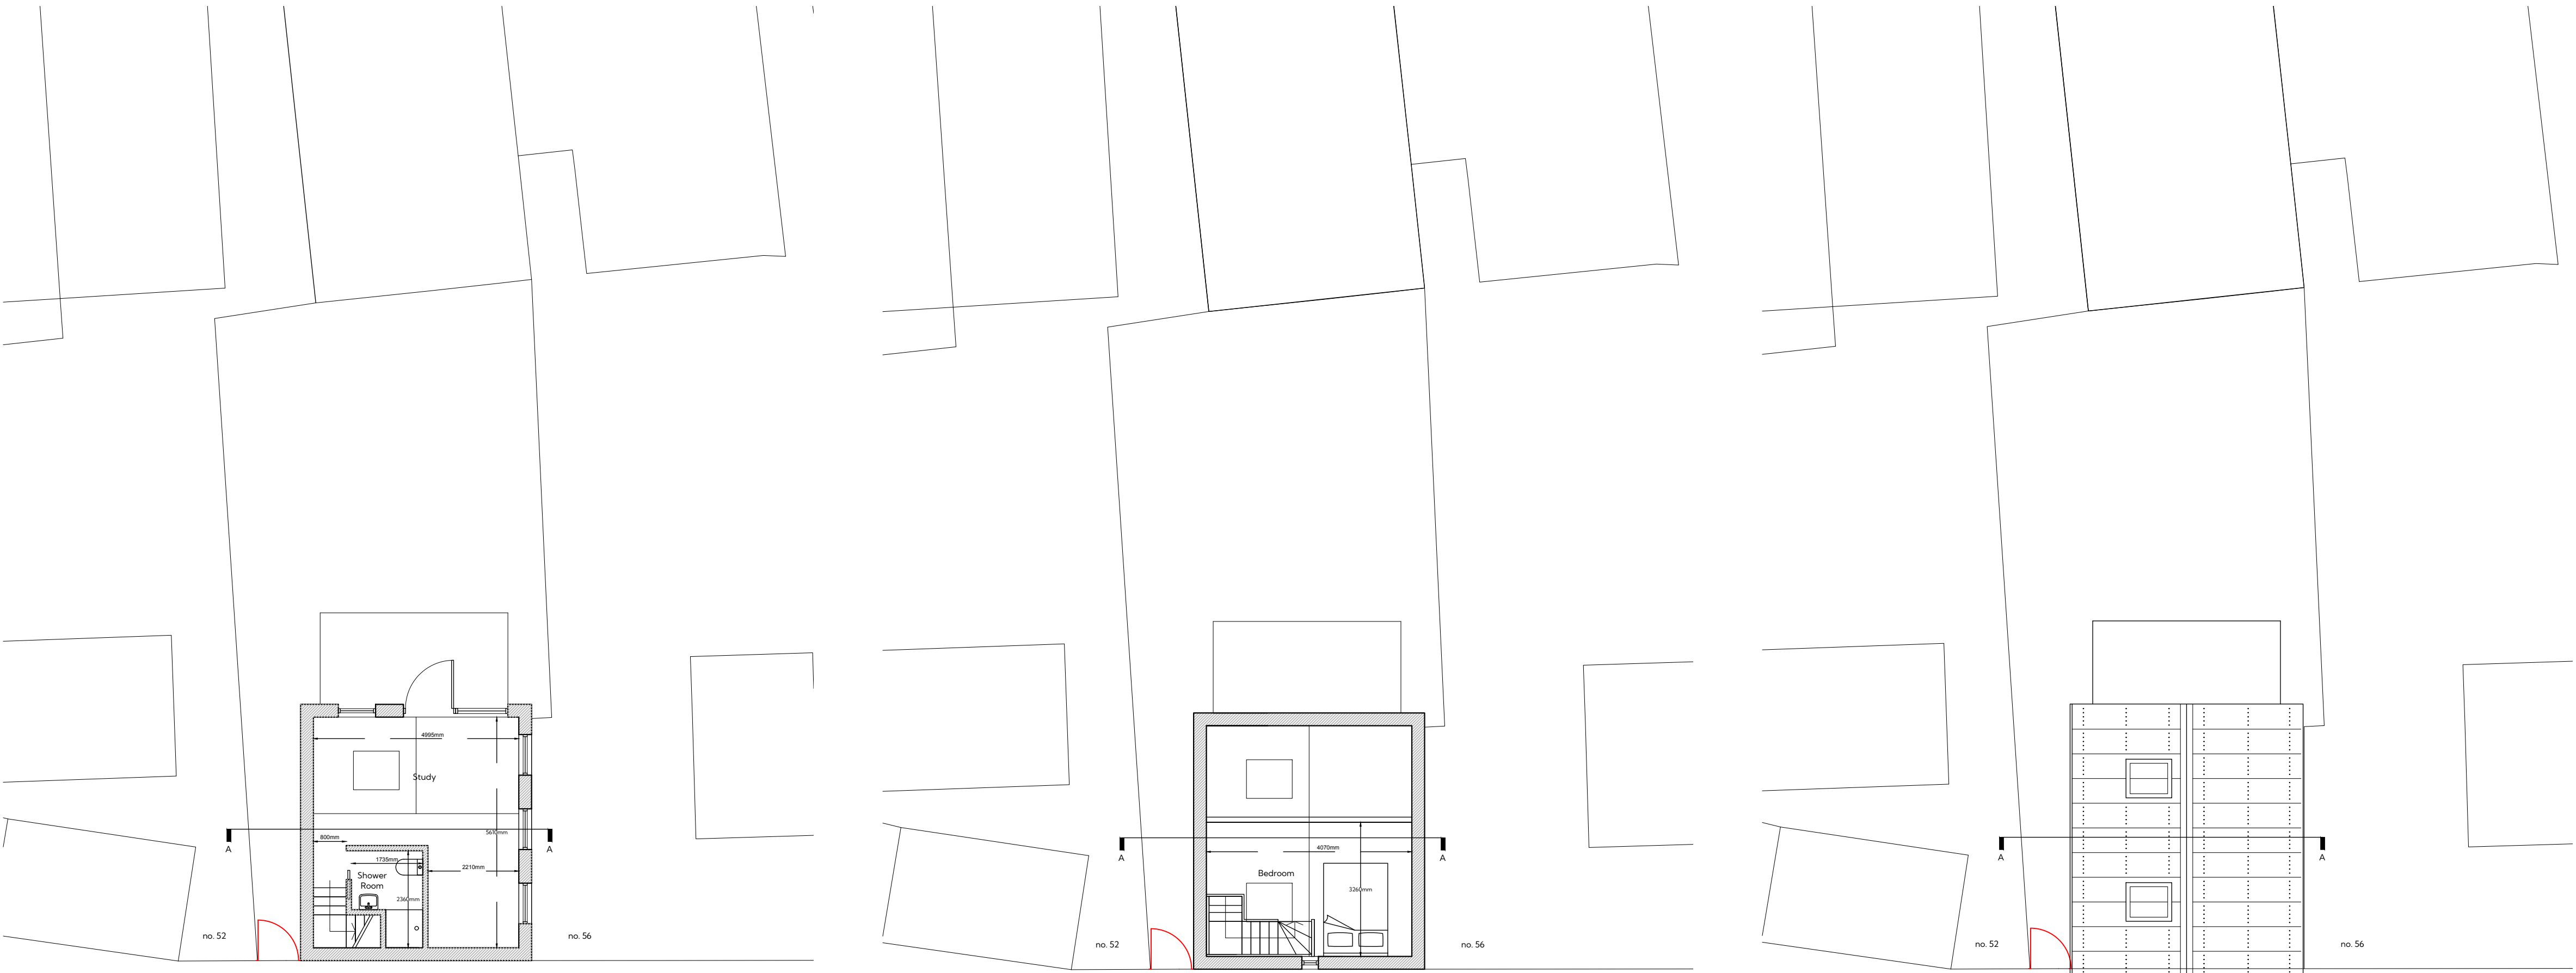


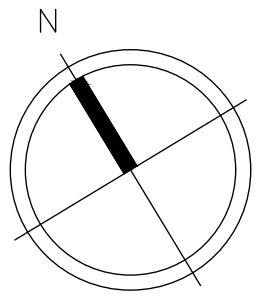

Proposed Ground Floor Plan

0 1 2 3 4 5


Proposed Mezzanine Plan

0 1 2 3 4 5


Proposed Roof Plan

0 1 2 3 4 5


Key plan:

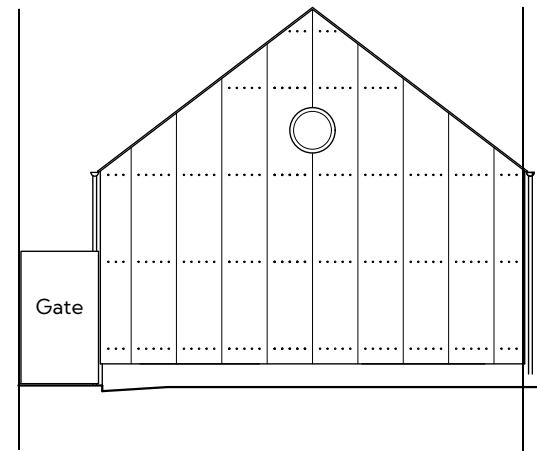


Proposed (South) Elevation
facing Whitehill Road

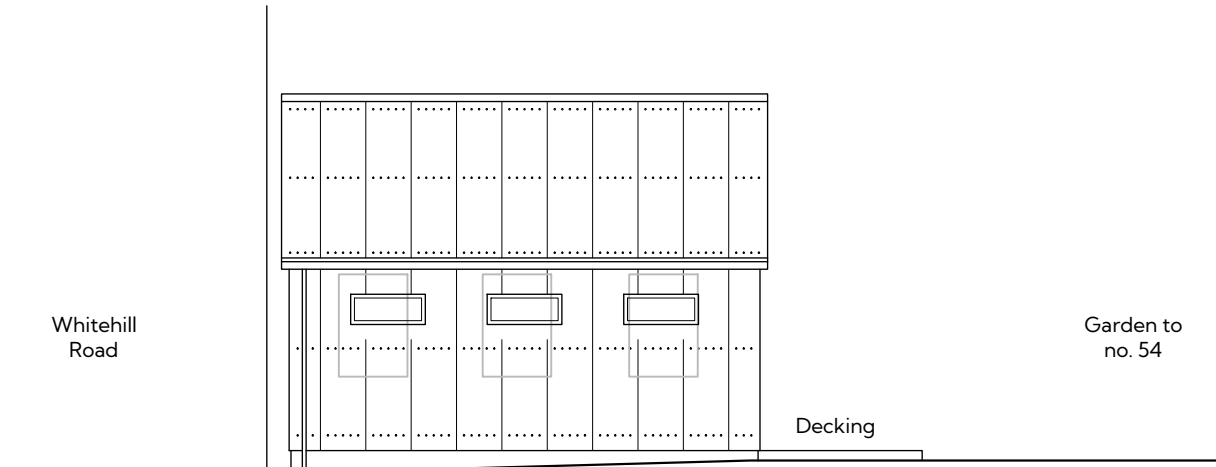


Proposed (East) Elevation
facing no. 56

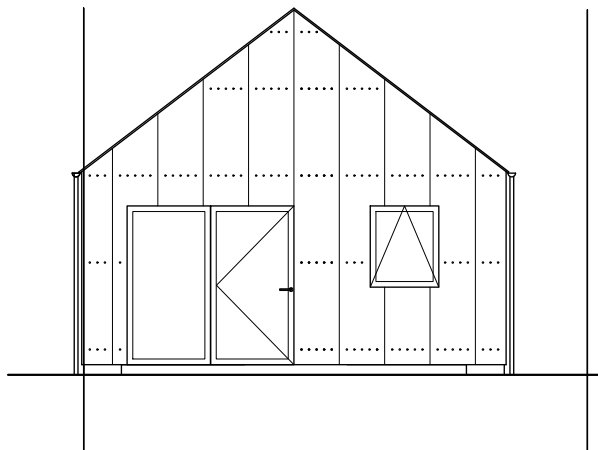

Proposed (North) Elevation
facing garden to no. 54

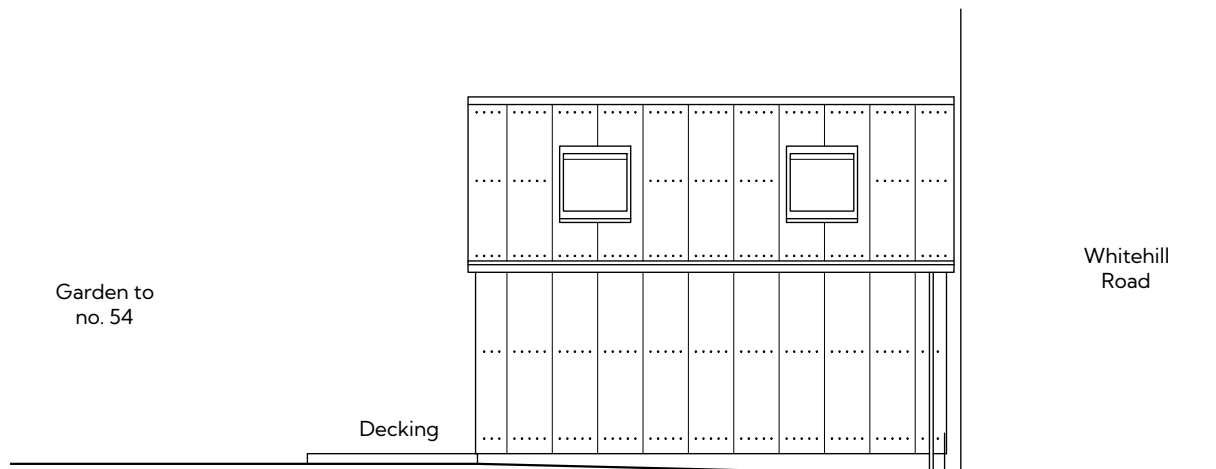

Existing (West) Elevation
facing no. 56

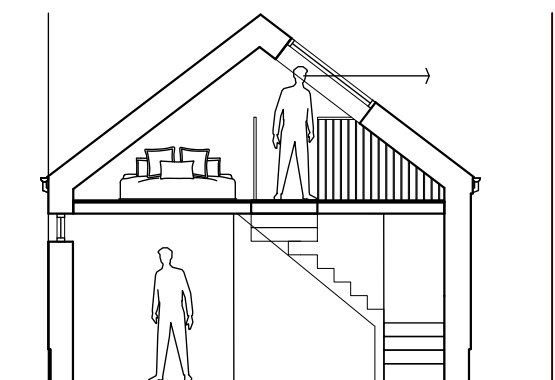

Section AA

The measured areas and drawings within this scheme relate to the current state of design and are reliant upon the information available at the time. Any decisions to be made on the basis of these predictions should include due allowance for variations in the design development and construction process. Please note that this drawing is compiled with existing information available. All dimensions to be checked on site.			
revision	date	author	revision notes
A	11.03.25	LM	Revised following client's comments
B	30.09.25	LM	Guest bedroom layout added
C	18.10.25	LM	Section added

STUDIO LUNET

ARCHITECTURE / INTERIOR DESIGN

27-28 Sun Street, Hitchin SG5 1AH

site

54 Hollow Lane, Hitchin SG4 9SB

client

Patricia and Alioune Diop

title

PLANNING APPLICATION
Proposed Drawings

information

job no.	2506-HOLL54
drawing no.	A2-02-C
scale	1:100 @ A1
date	September 2025
author	LM

DO NOT SCALE FROM THIS DRAWING : Verify all dimensions on site