


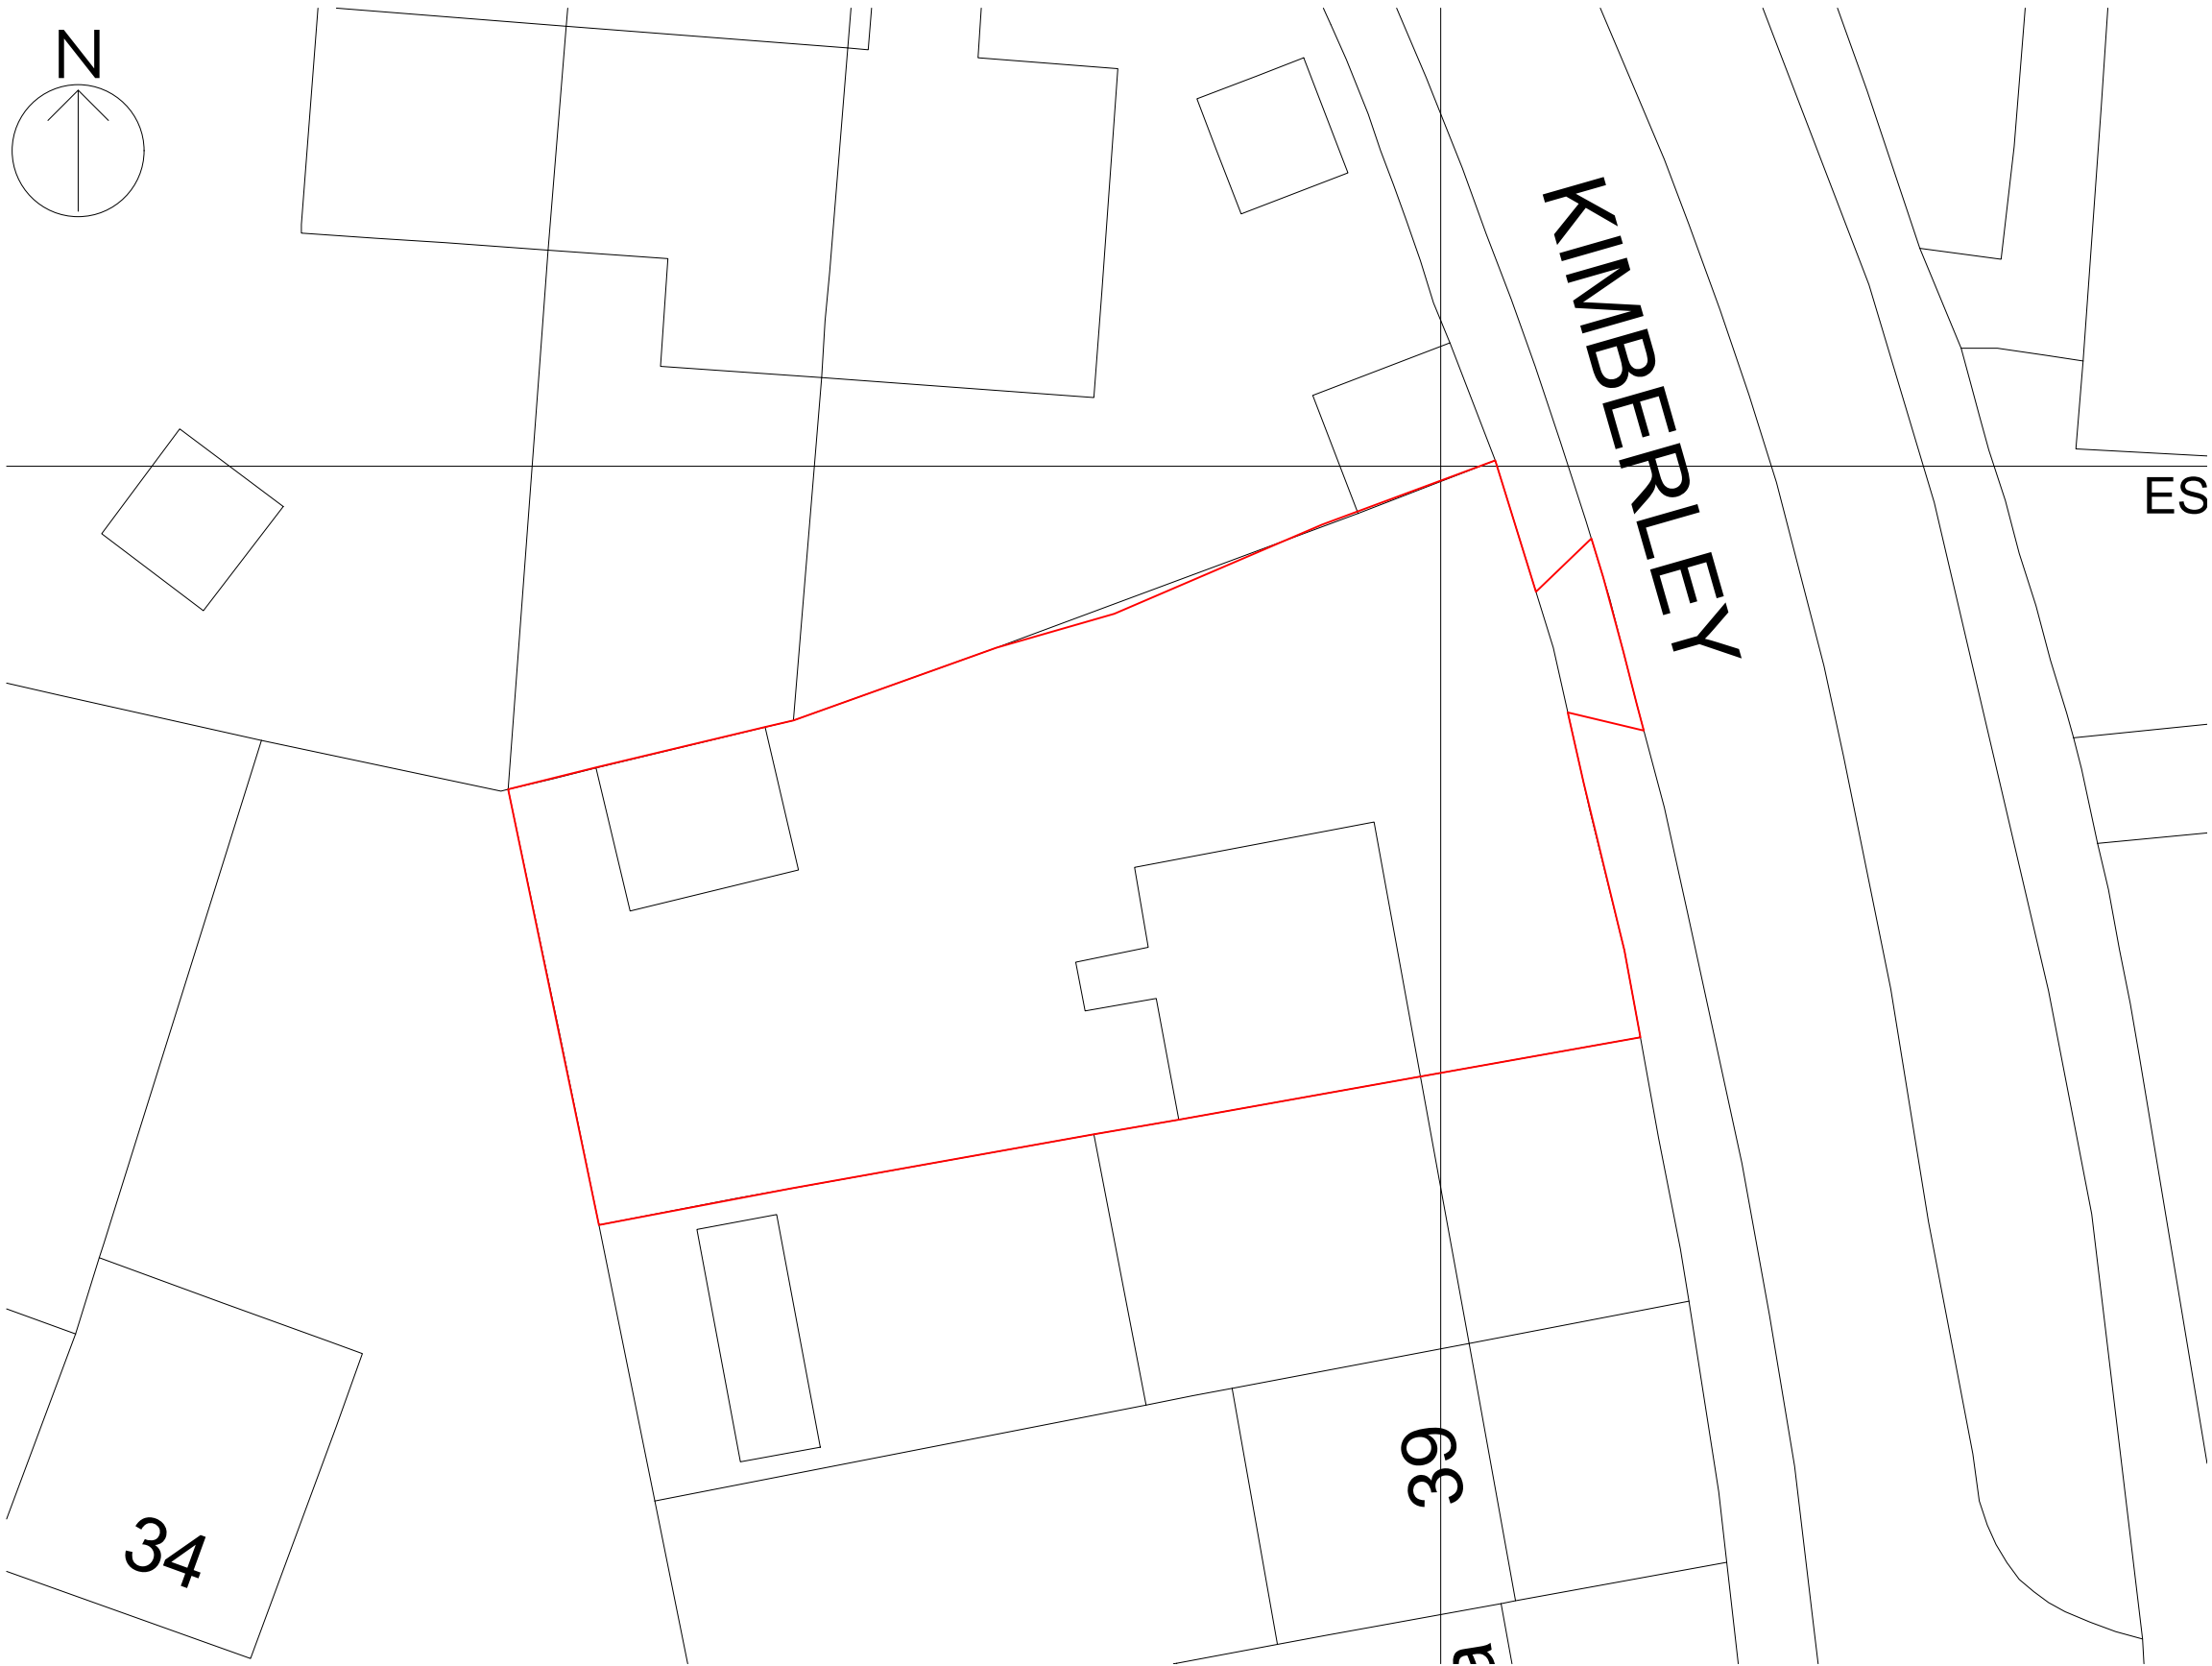

EXISTING SITE PLAN @ 1:200 SCALE

This drawing is the copyright of SOSA Architects Ltd. It is submitted for **planning purposes only** and may not be reproduced in whole or in part without permission. The content is subject to full site survey and H&S risk assessment. Any changes may require further planning approval (e.g., a Non-Material Amendment or new application) and could affect project costs and timelines.

Key

Boundary line

B	14/11/2025	Proposed boundary updated	LB
A	02/10/2025	Title block description amended & red line plan amended	LB
Rev	Date	Description	By

Project
EXTENSION

Location
43 KIMBERLEY
LETCWORTH,
HERTFORDSHIRE,
SG6 4RB

Drawing
EXISTING SITE PLAN

Scale	Status	Date	Drawn	Checked
1/200 @ A3	PLANNING	SEPT '25	LB	LB

Drawing No
1110/PL/02

B

SOSA
ARCHITECTS

9 CHURCH LANE,
NORTHAW VILLAGE
POTTERS BAR, EN6 4NX

T | 07494 535 787
T | 07494 535 782
E | admin@sosaarchitects.com

ARB & RIBA REGISTERED