


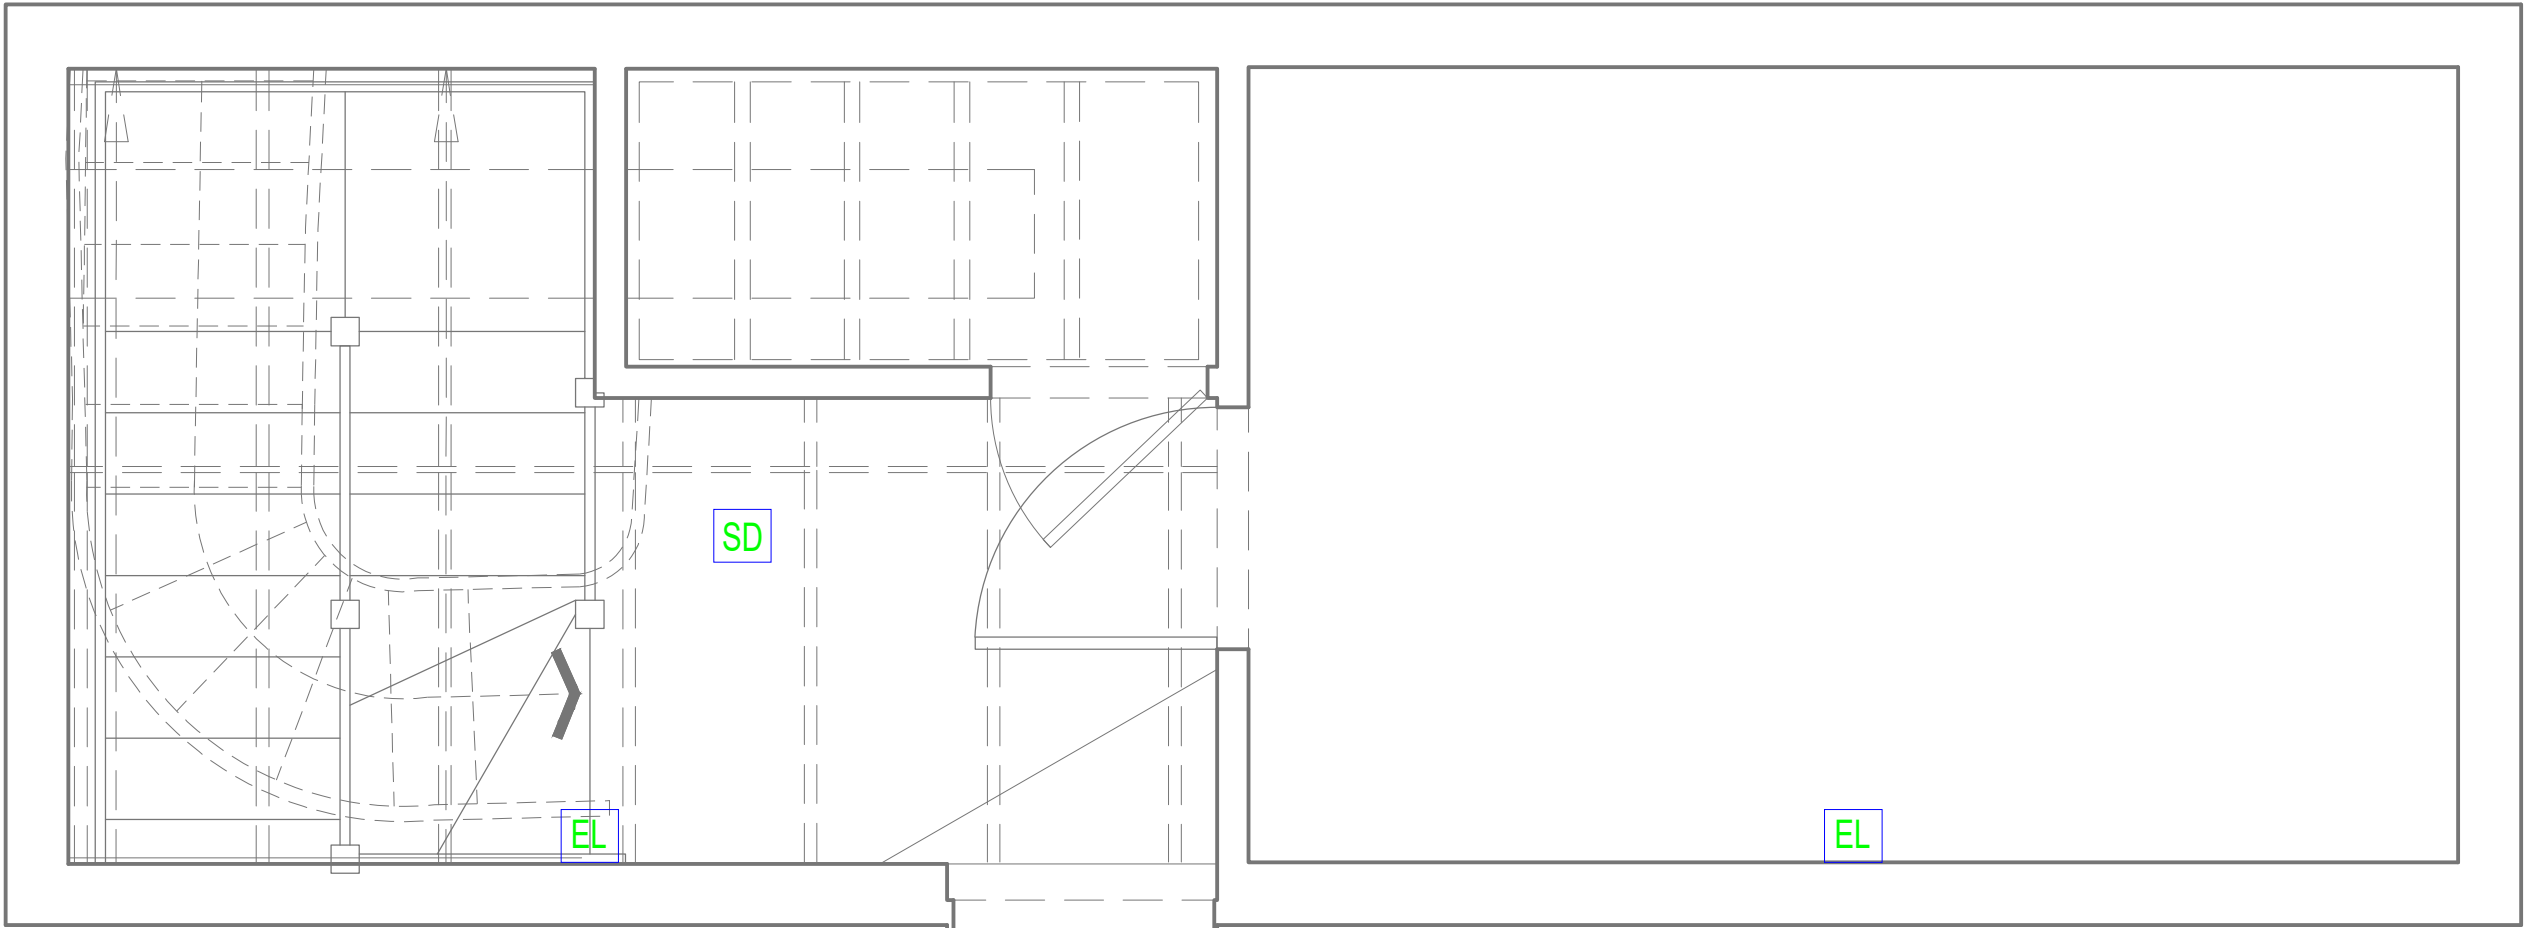

SECOND FLOOR PLAN

1:50@A1



CONSULTANT:	DESIGNED BY:	DRAWN BY:	CHECKED BY:	PROJECT:	DRAWING TITLE: FIRE PROTECTION SECOND FLOOR	DATE: 14-08-2025 SCALE: AS SHOWN SHEET NO: IF-1.4
-------------	--------------	-----------	-------------	----------	---	---