


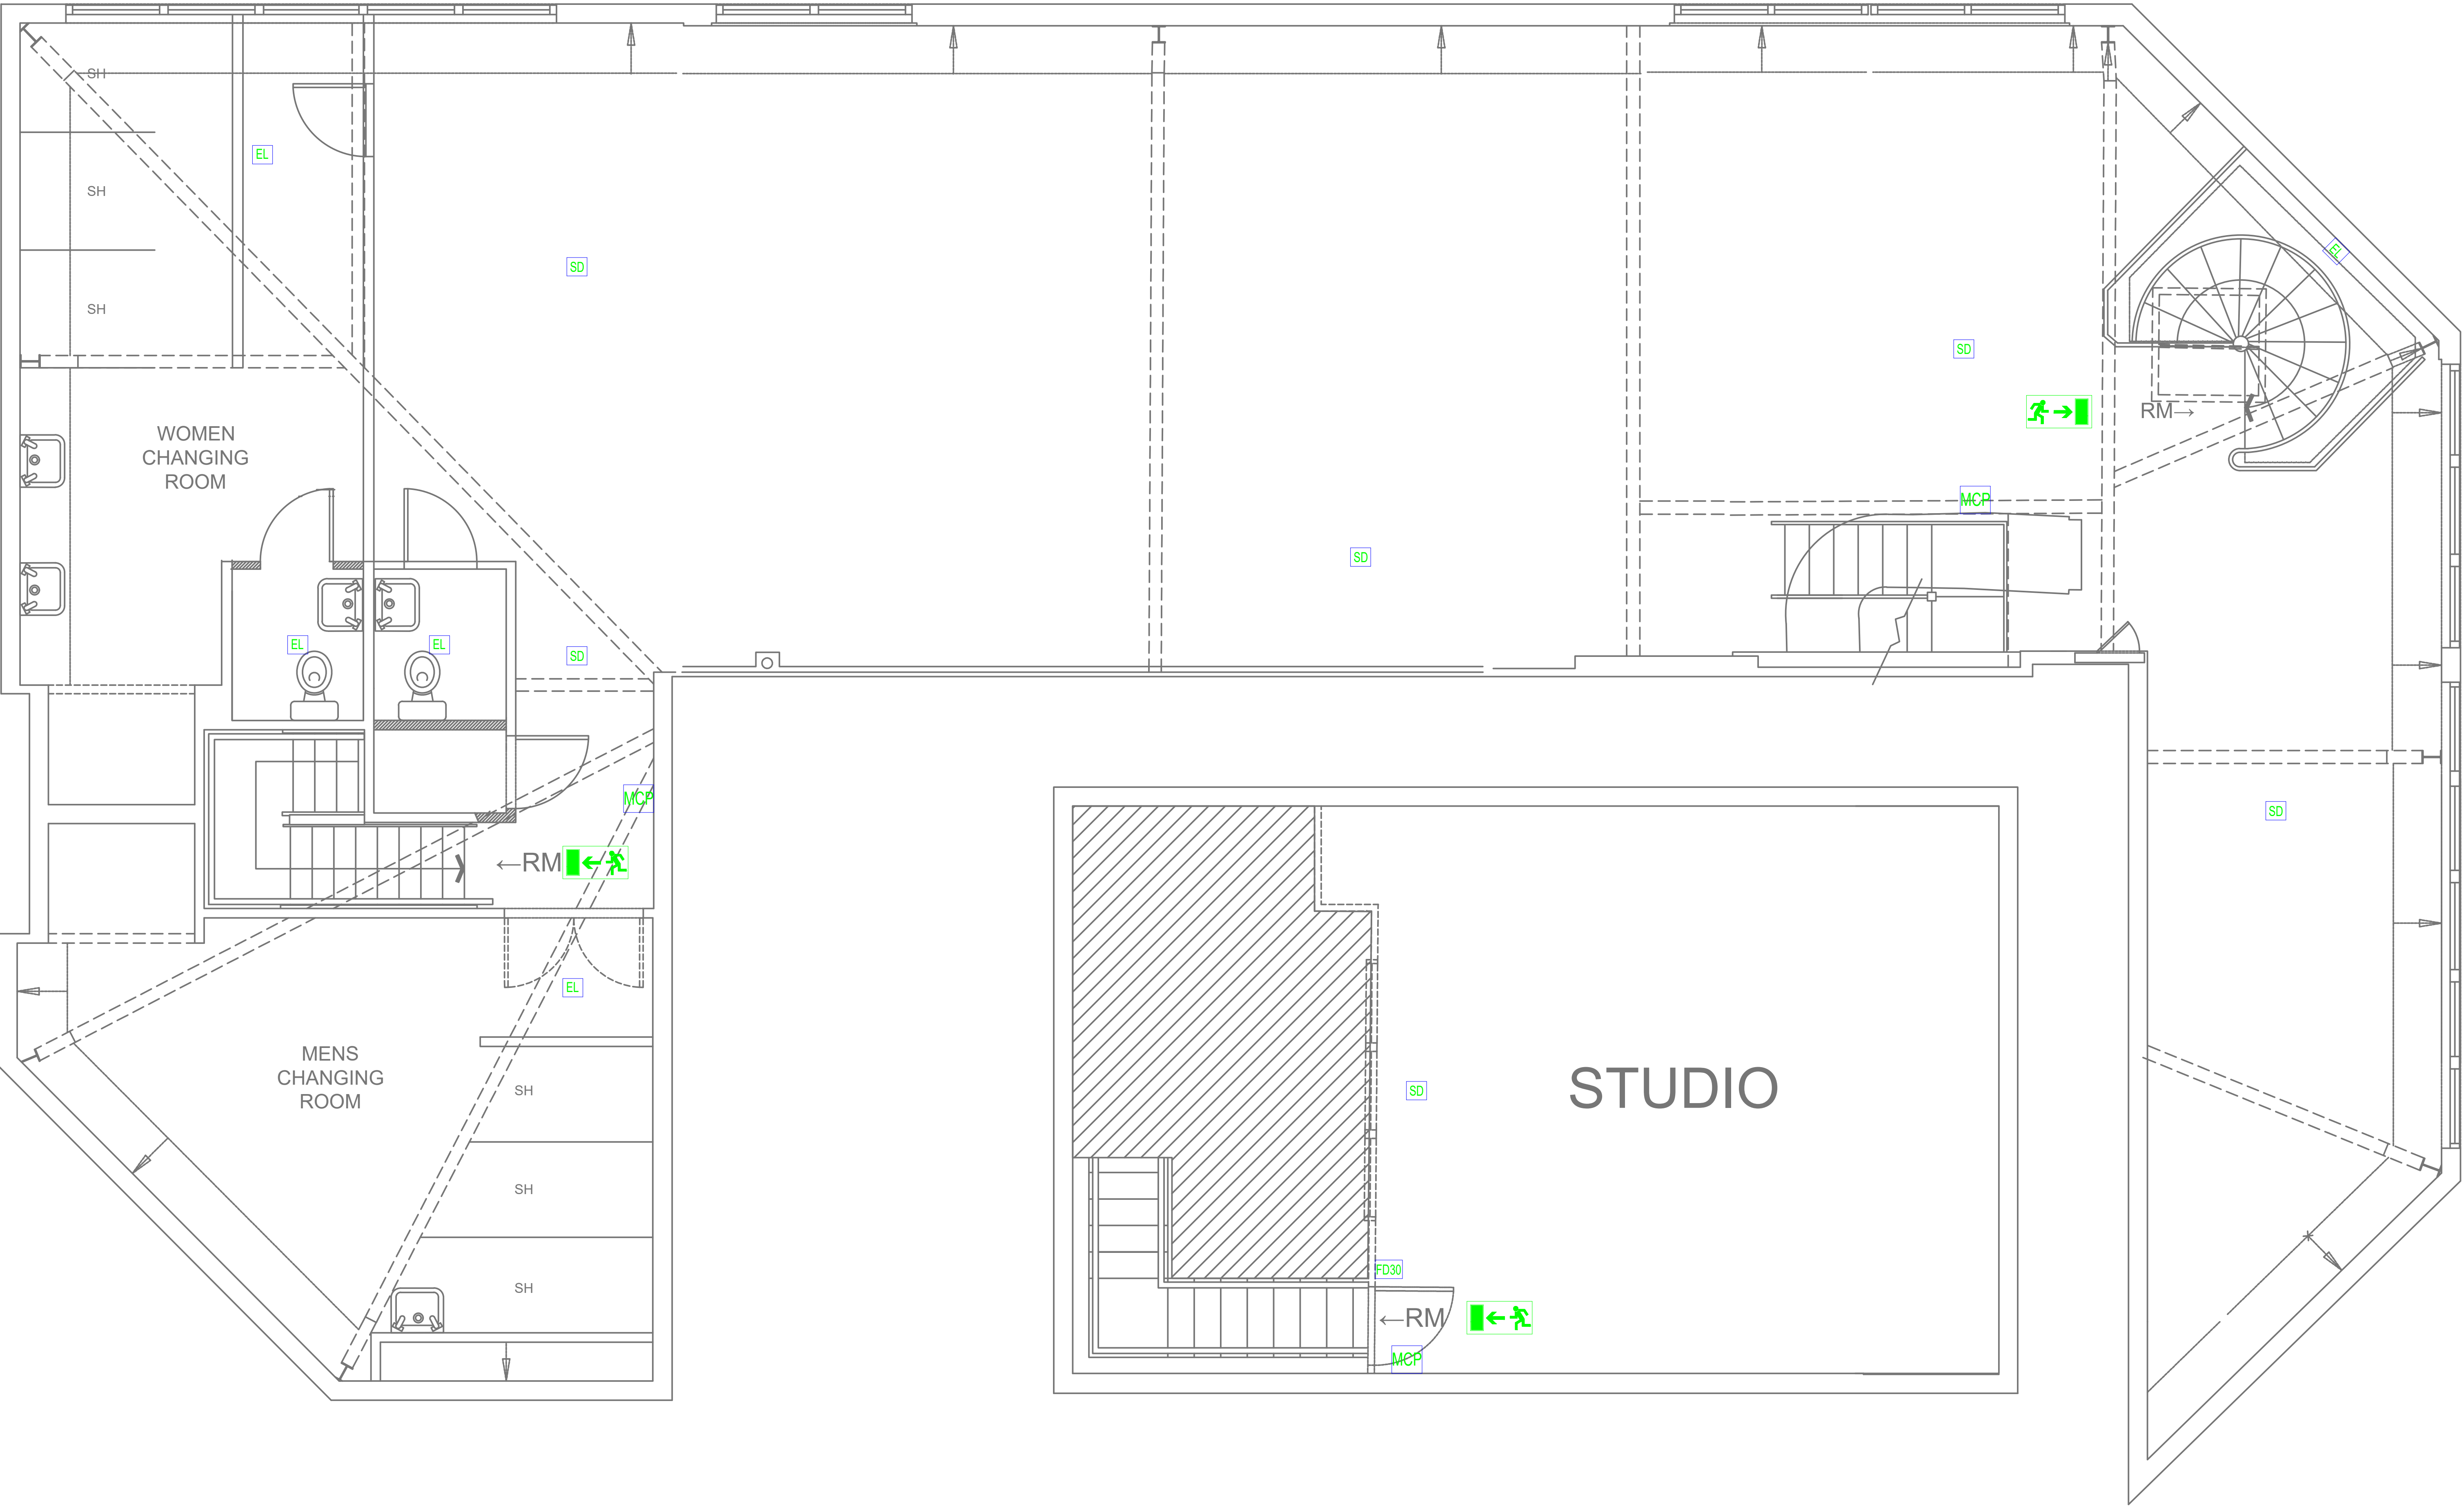

FIRST FLOOR PLAN

CONSULTANT:

DESIGNED BY:

DRAWN BY:

CHECKED BY:

PROJECT:

DRAWING TITLE:

FIRE PROTECTION
FIRST FLOOR

DATE: 14-08-2025
SCALE: AS SHOWN
SHEET NO:

IF-1.3