
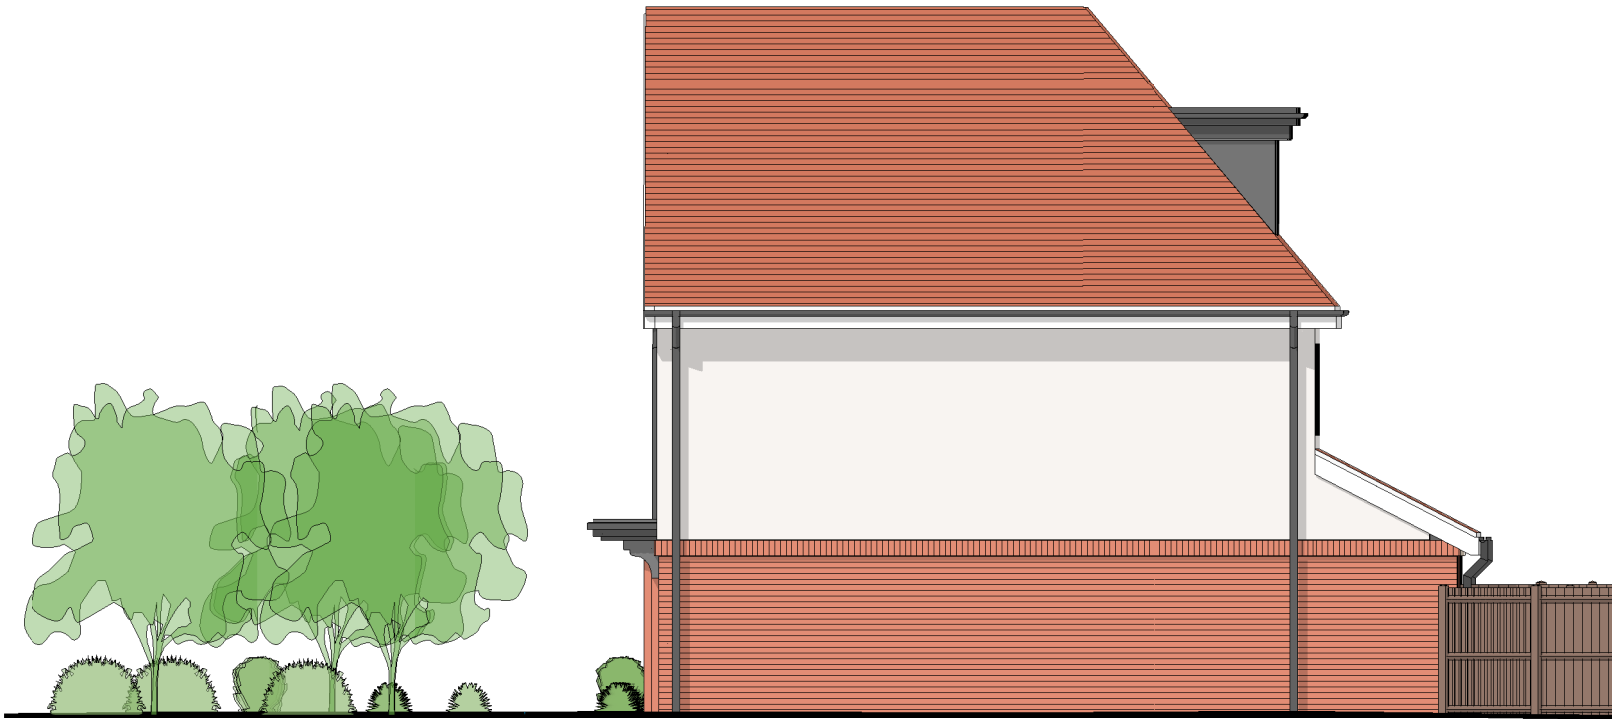
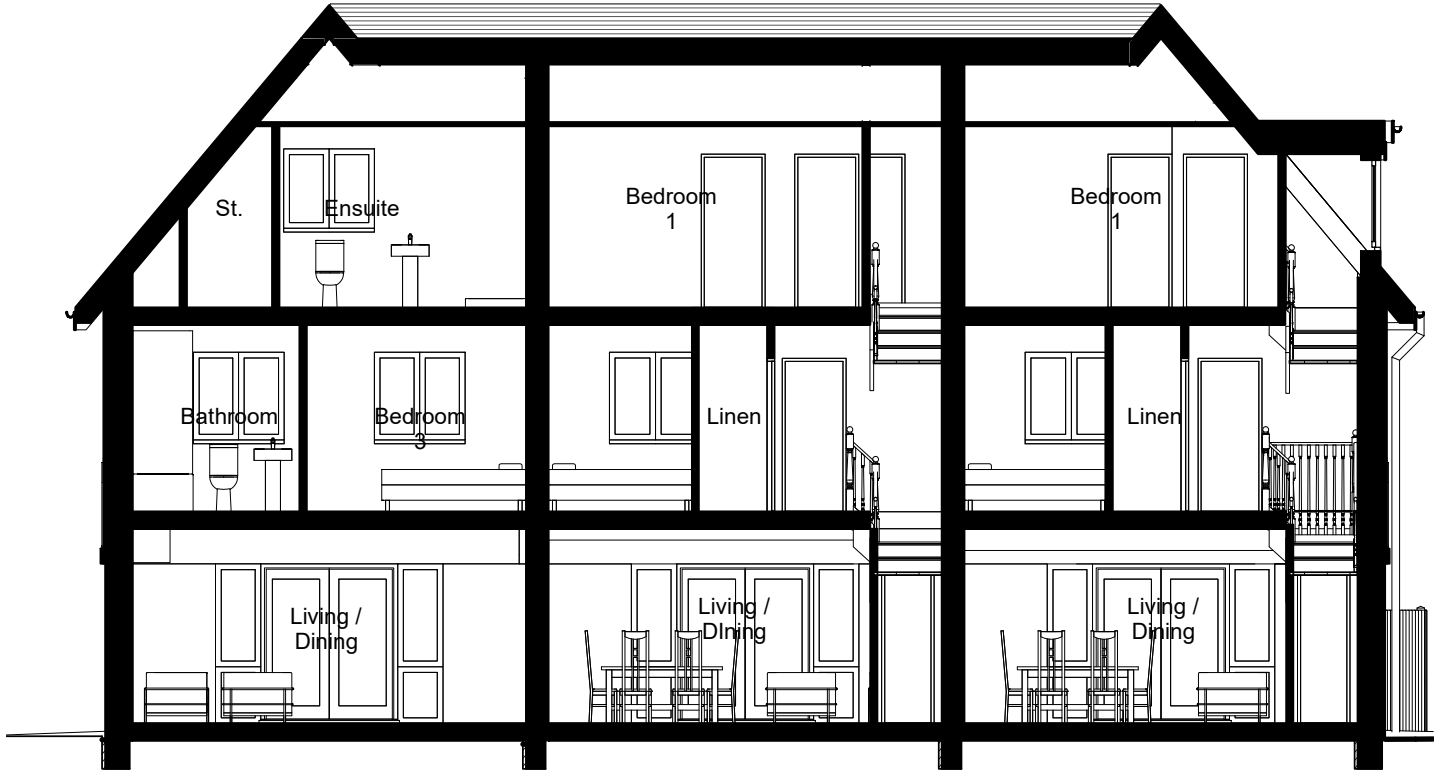
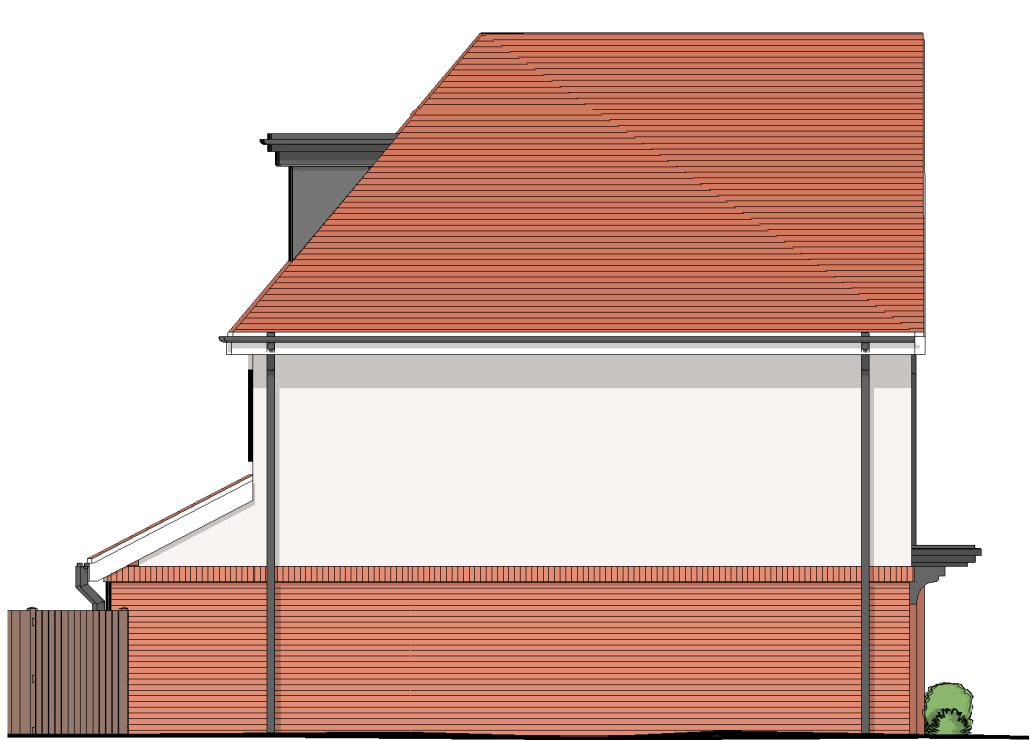


DIMENSIONS TO BE CHECKED ON SITE BEFORE ANY WORKS.
ANY QUERIES REGARDING DIMENSIONS TO BE TAKEN UP WITH
PENTANGLE DESIGN GROUP.

ALL DIMENSIONS OF EXISTING BUILDINGS TO BE VERIFIED ON SITE.

THIS DRAWING IS THE COPYRIGHT OF PENTANGLE DESIGN GROUP
AND SHALL NOT BE IN ANY WAY USED OR REPRODUCED WITHOUT
THEIR PRIOR WRITTEN CONSENT.

NOTES

 

Units 4-6 East Elevation
1 : 100

Typical Long Section (Units 1-3)
1 : 100

Units 4-6 West Elevation
1 : 100



Units 7-9 East Elevation
1 : 100

Units 7-9 West Elevation
1 : 100

PLANNING

PENTANGLE
DESIGN GROUP

SUITE 1, 21 BANCROFT HITCHIN HERTS SG5 1JW
T:01462 431133 E:pdg@pentangledesign.co.uk

JOB TITLE
Proposed Residential Development
at Glebe Road Industrial Estate

for
DRAWING TITLE
Units 7-9 and 4-6 Elevations

SCALE 1 : 100	DRAWING NUMBER 64	REVISION C
DATE April '25		
SHT SIZE A2		
JOB NUMBER 3879		

CHARTERED ARCHITECTS