



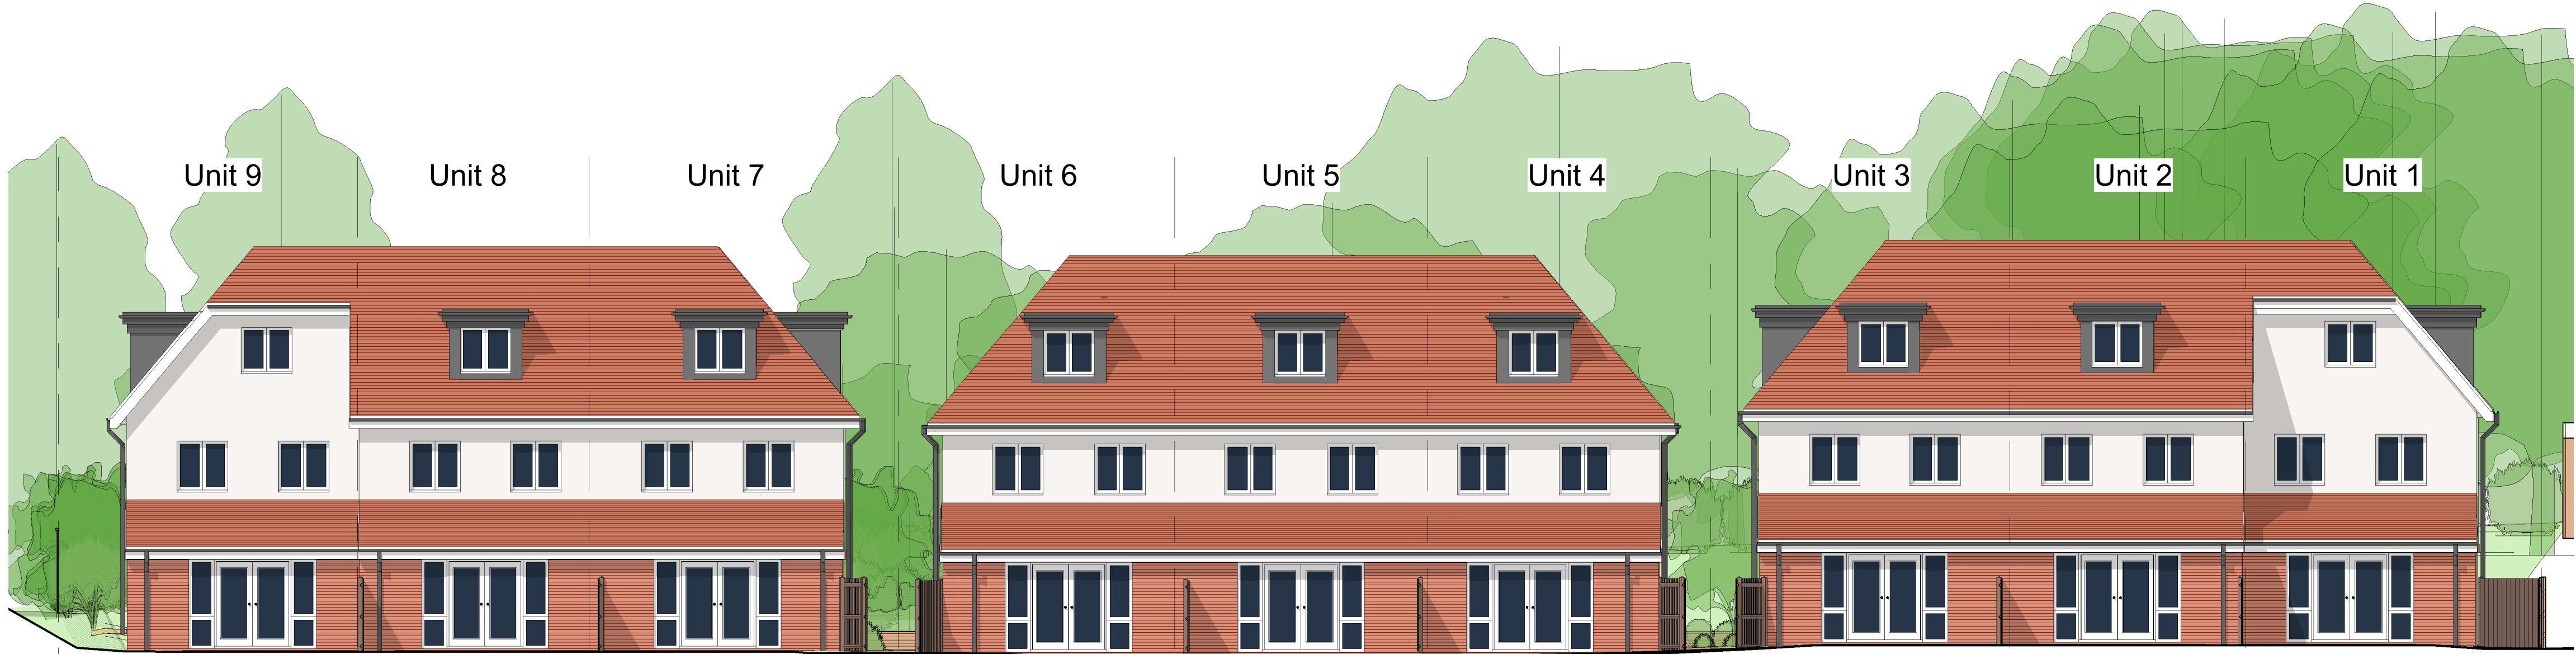



Units 1-9 Rear Elevations
1 : 100

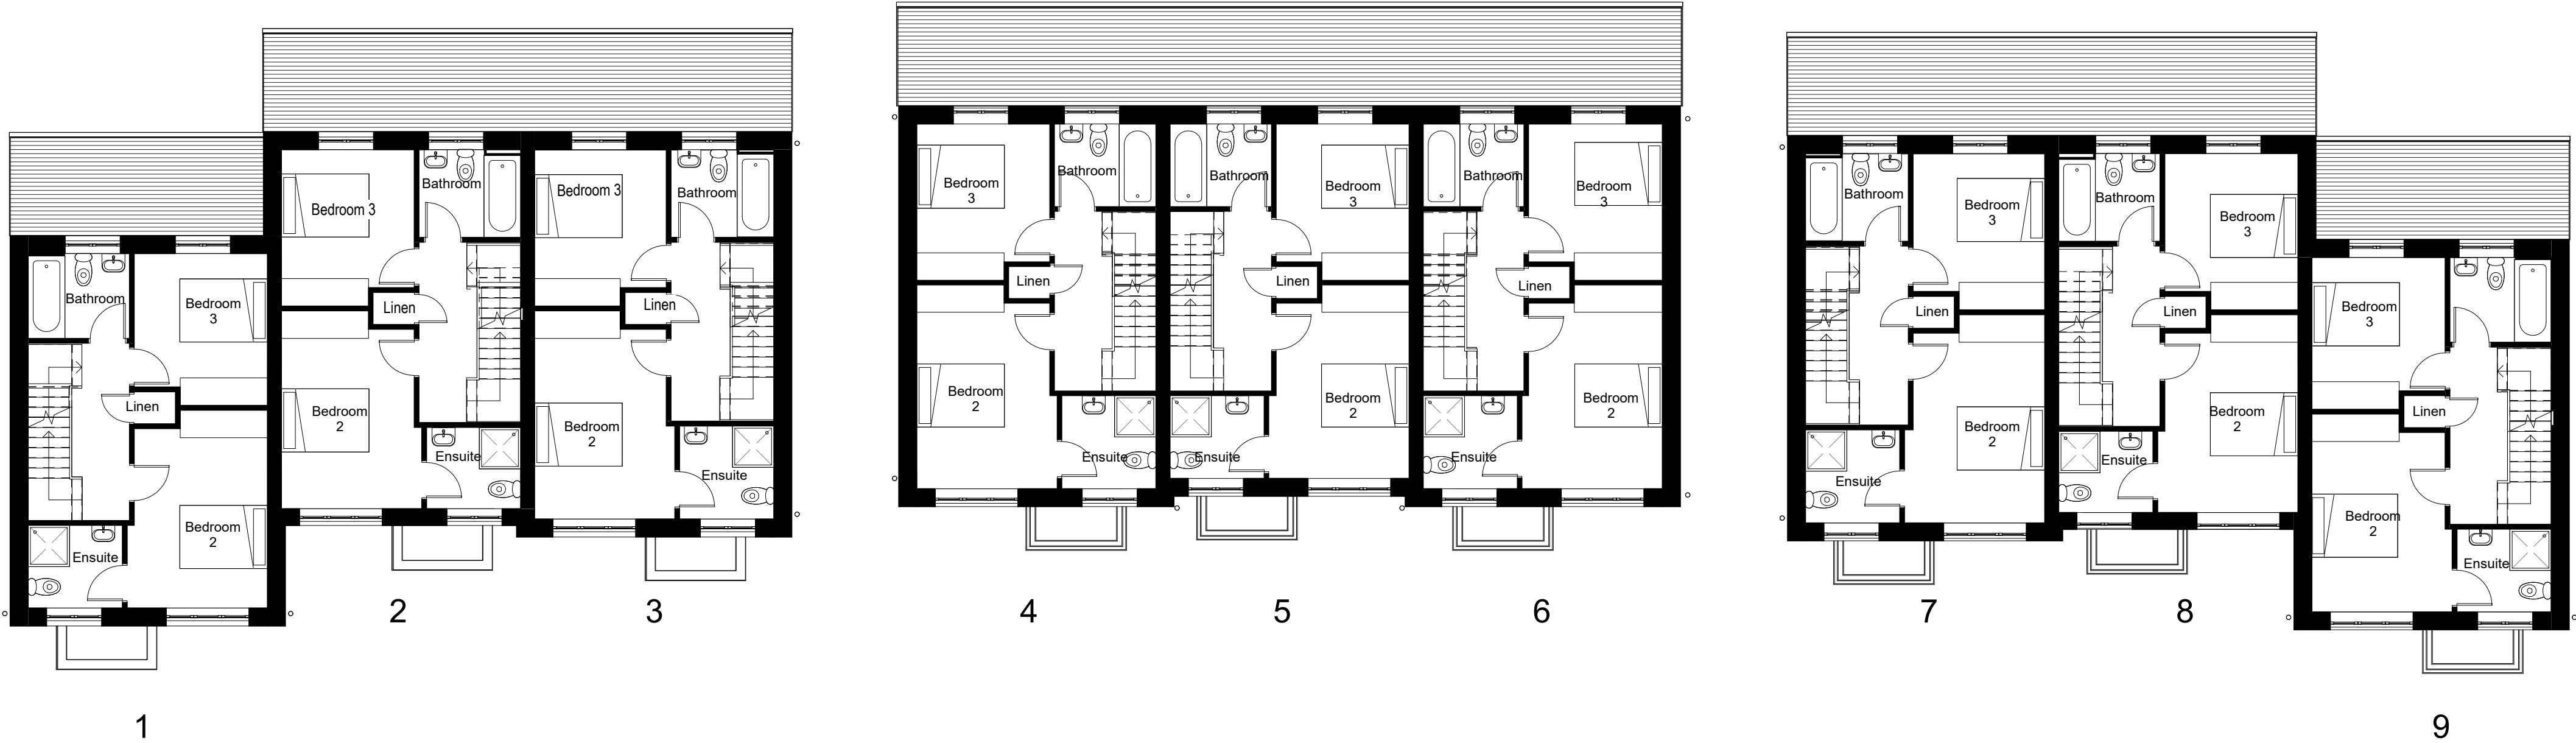

Units 1-9 Proposed First Floor Plan
1 : 100

DIMENSIONS TO BE CHECKED ON SITE BEFORE ANY WORKS.
ANY QUERIES REGARDING DIMENSIONS TO BE TAKEN UP WITH
PENTANGLE DESIGN GROUP.
ALL DIMENSIONS OF EXISTING BUILDINGS TO BE VERIFIED ON SITE.
THIS DRAWING IS THE COPYRIGHT OF PENTANGLE DESIGN GROUP
AND SHALL NOT BE IN ANY WAY USED OR REPRODUCED WITHOUT
THEIR PRIOR WRITTEN CONSENT.

NOTES

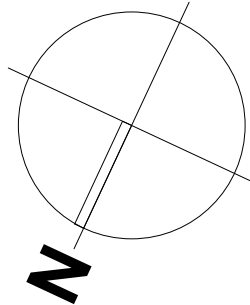 

Material Schedule

Walls:
Red multi-brick to ground floor and
accent walls

White/cream coloured render to first
floors and gables

Roofs:
Plain tiles, red

Lead facing to dormers

External windows and doors:
White windows

Grey entrance door

PLANNING
PENTANGLE
DESIGN GROUP
SUITE 1, 21 BANCROFT HITCHIN HERTS SG5 1JW
T:01462 431133 E:pdg@pentangledesign.co.uk

JOB TITLE
Proposed Residential Development
at Glebe Road Industrial Estate
for
DRAWING TITLE
Units 1-9 First Floor Plan and Rear Elevation

SCALE 1 : 100	DRAWING NUMBER	REVISION
DATE April '25 SHT SIZE	62	C
JOB NUMBER 3879	CHARTERED ARCHITECTS	