



 


Units 1-9 Front Elevations
1 : 100

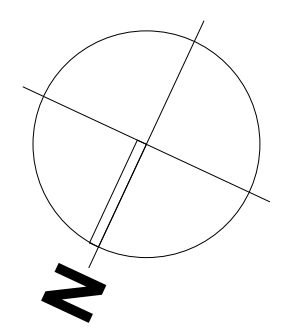


DIMENSIONS TO BE CHECKED ON SITE BEFORE ANY WORKS.
ANY QUERIES REGARDING DIMENSIONS TO BE TAKEN UP WITH
PENTANGLE DESIGN GROUP.
ALL DIMENSIONS OF EXISTING BUILDINGS TO BE VERIFIED ON SITE.
THIS DRAWING IS THE COPYRIGHT OF PENTANGLE DESIGN GROUP
AND SHALL NOT BE IN ANY WAY USED OR REPRODUCED WITHOUT
THEIR PRIOR WRITTEN CONSENT.

NOTES

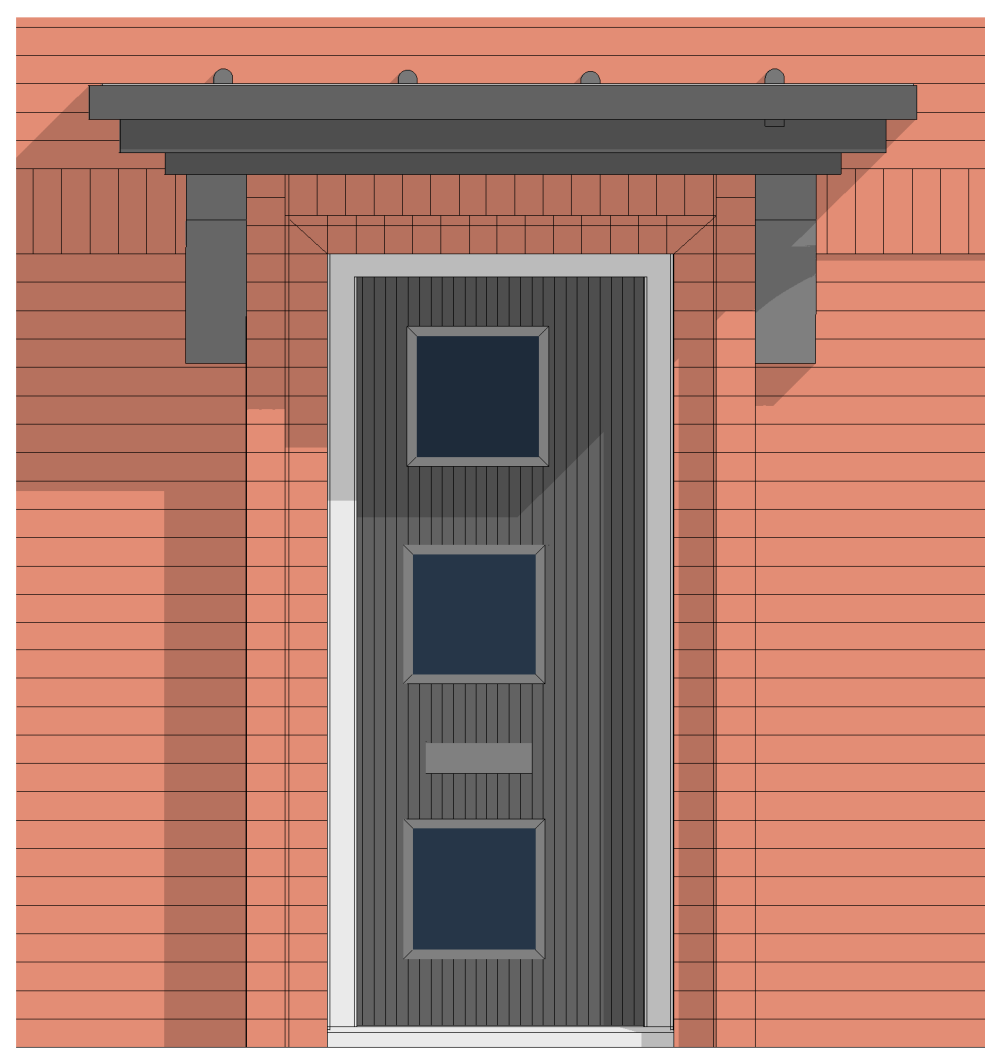

Front Door Detail
1 : 20

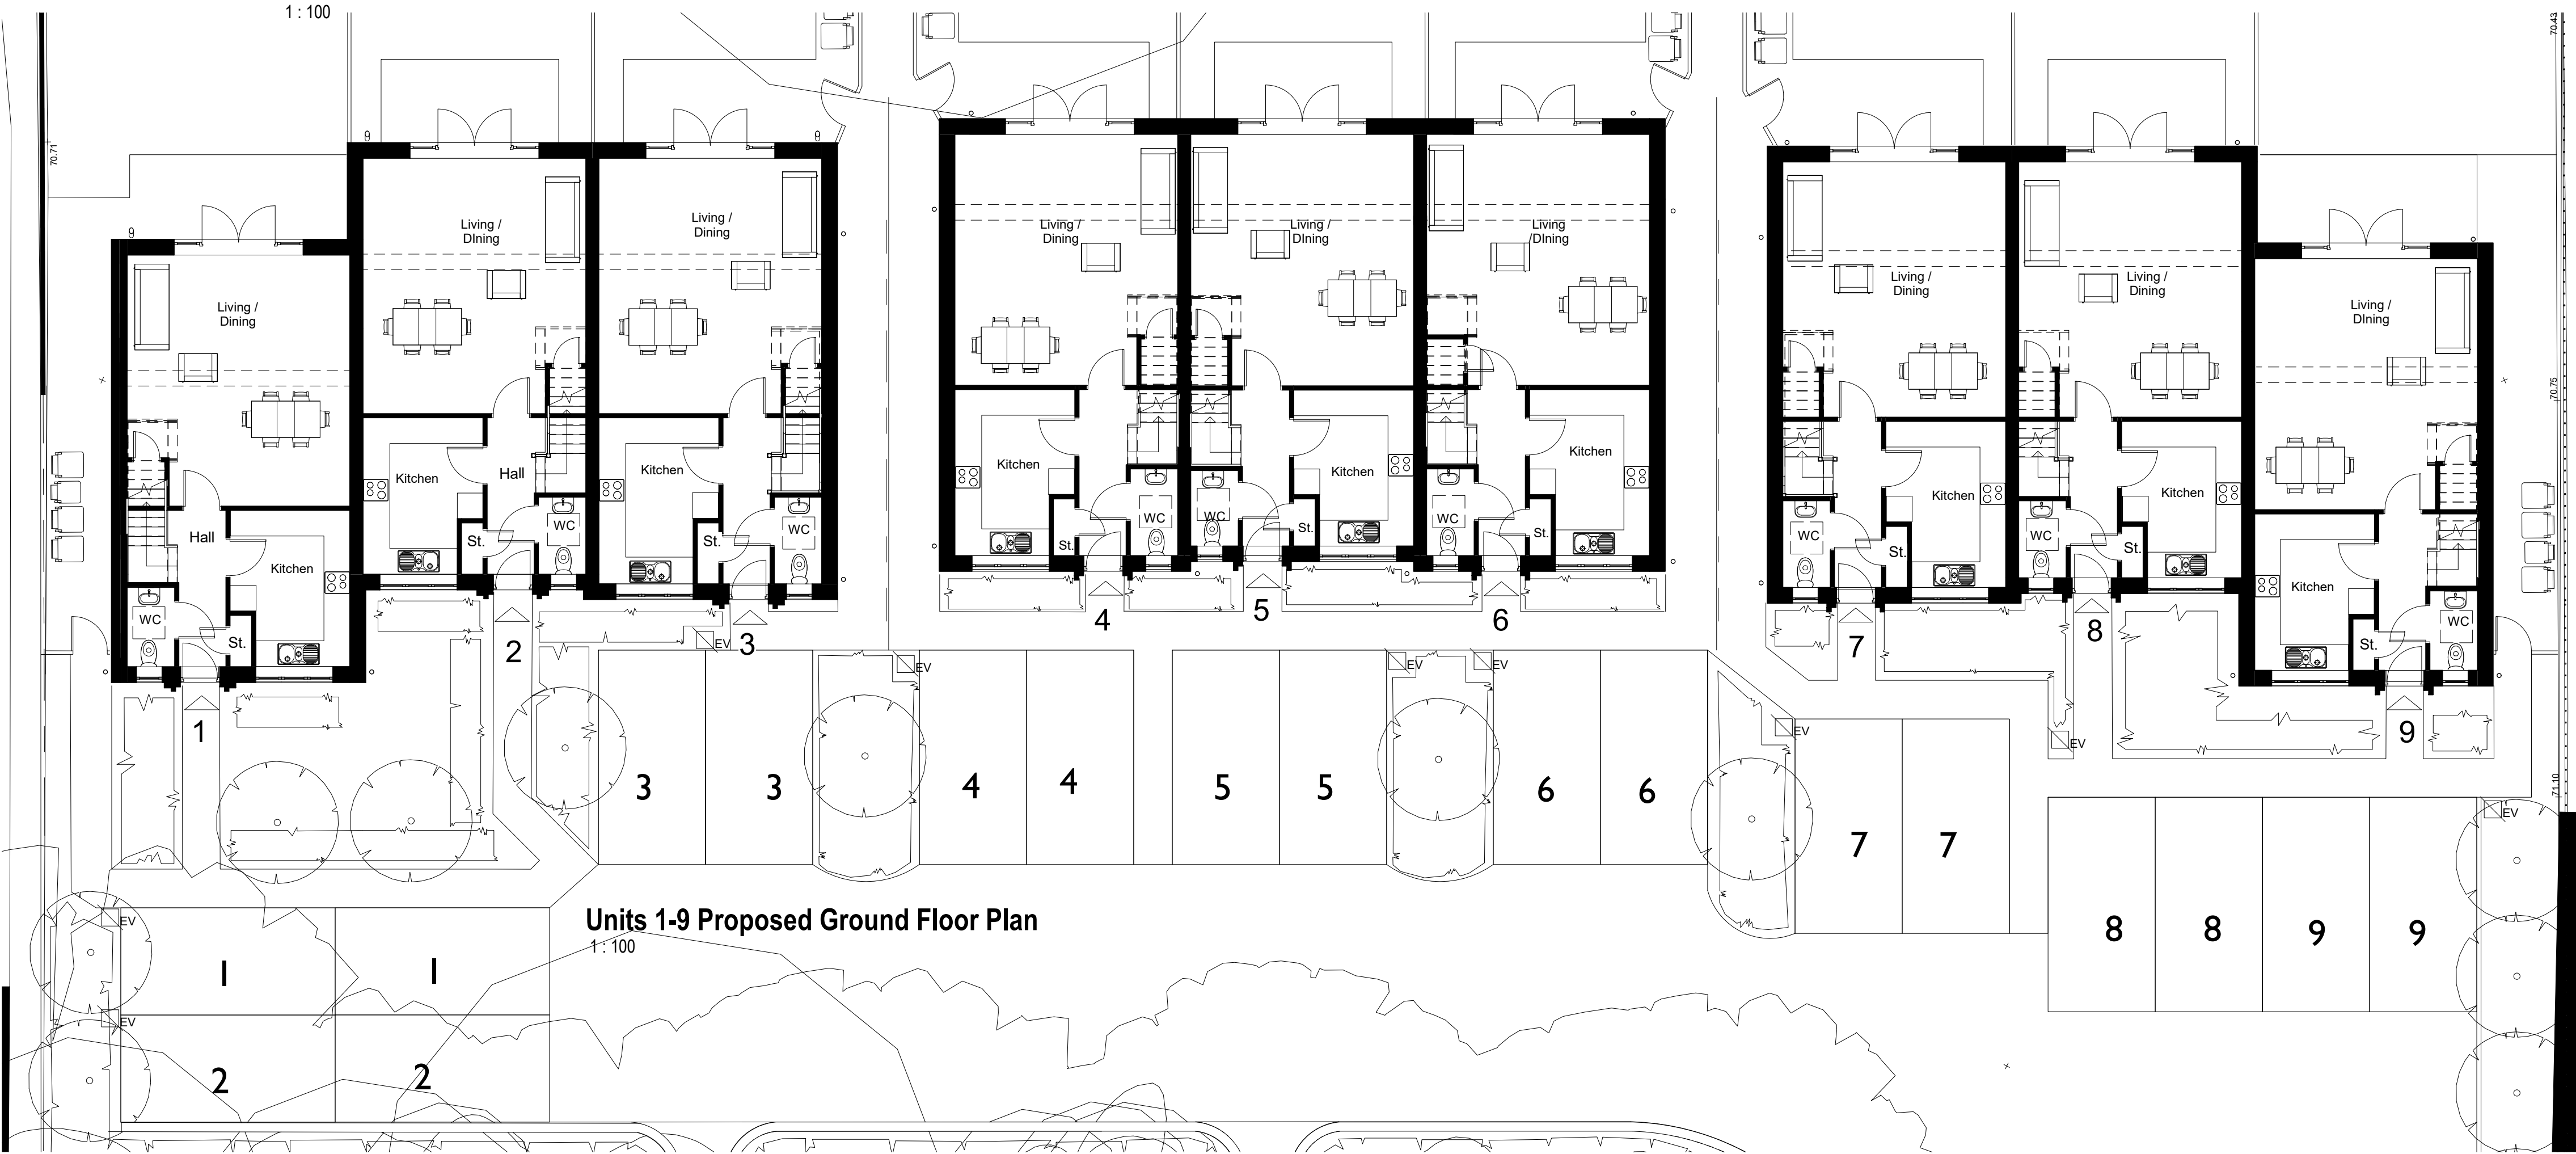

Units 1-9 Proposed Ground Floor Plan
1 : 100

PLANNING
PENTANGLE
DESIGN GROUP
SUITE 1, 21 BANCROFT HITCHIN HERTS SG5 1JW
T:01462 431133 E:pdg@pentangledesign.co.uk

JOB TITLE
Proposed Residential Development
at Glebe Road Industrial Estate
for
DRAWING TITLE
Units 1-9 Ground Floor Plan and Front Elevation

SCALE As indicated	DRAWING NUMBER	REVISION
DATE April '25	61	E
SHT A1		
JOB NUMBER 3879		
CHARTERED ARCHITECTS		