





PROPOSED REAR VIEW

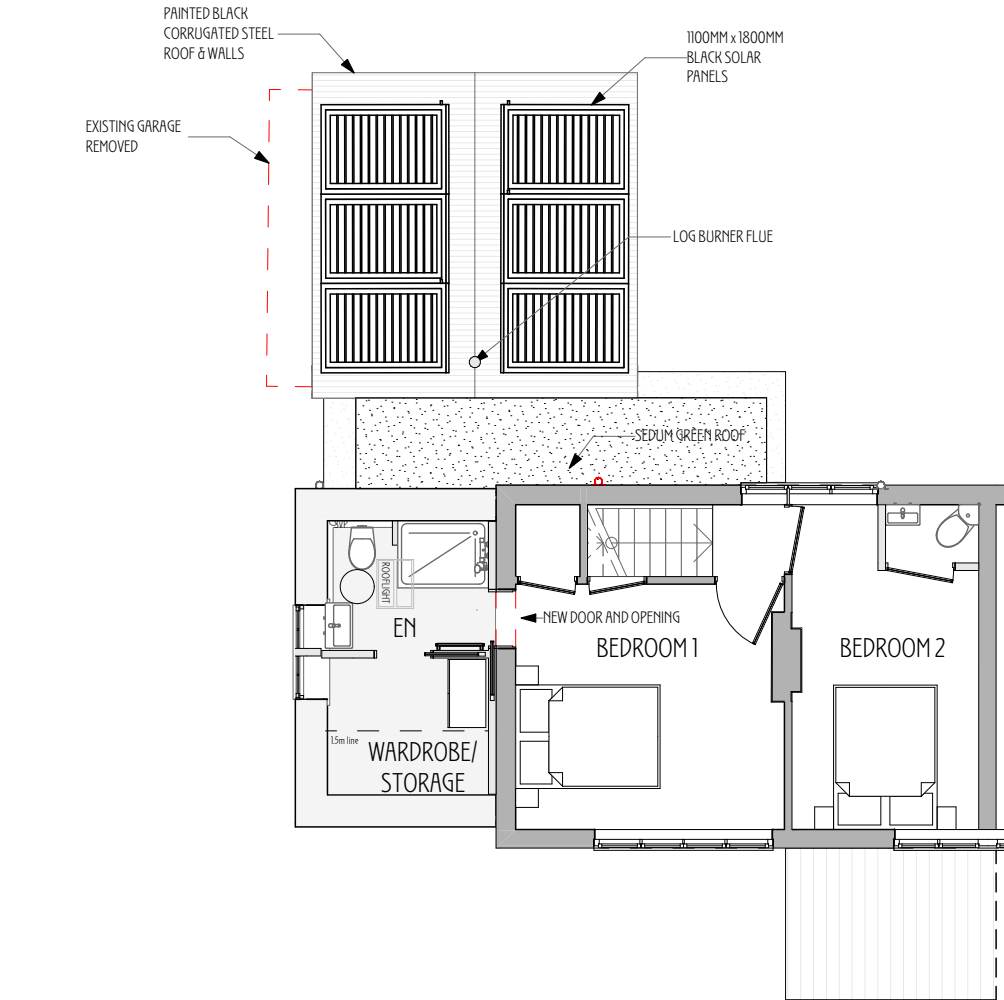

PROPOSED ATTIC FLOOR PLAN



PROPOSED VIEW FROM CROFT LANE

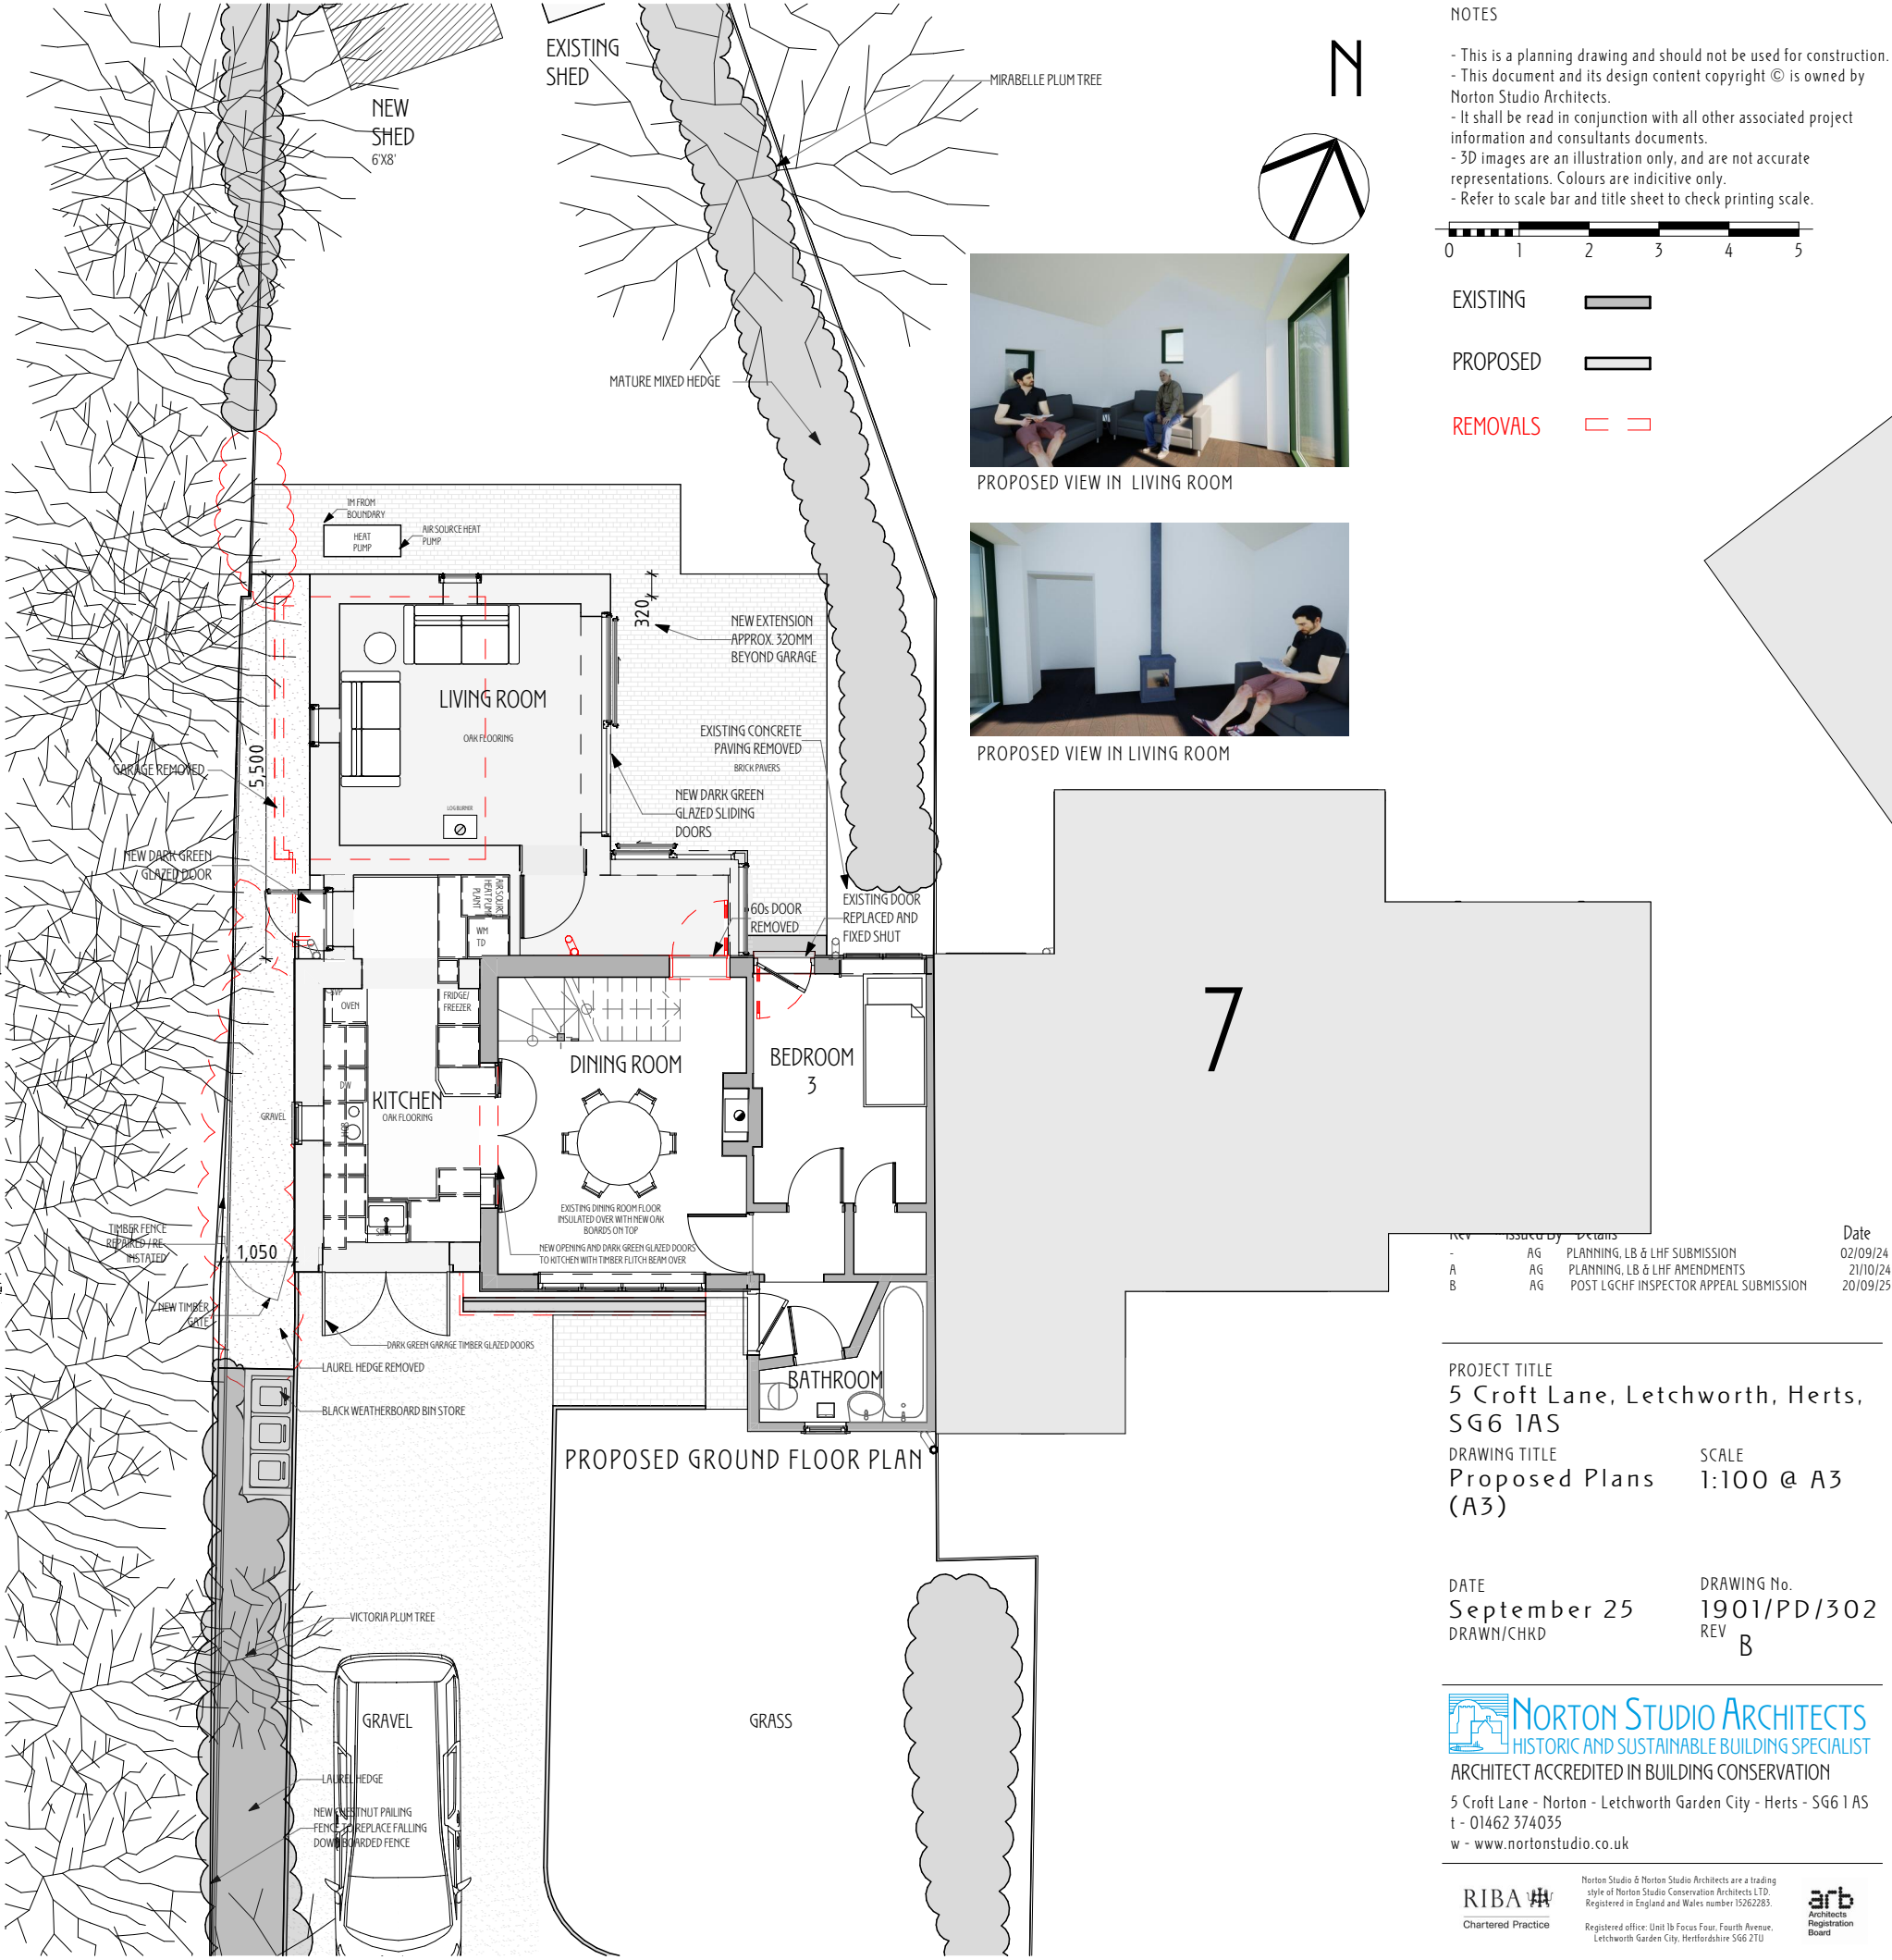

PROPOSED GROUND FLOOR PLAN

NOTES

- This is a planning drawing and should not be used for construction.
- This document and its design content copyright © is owned by Norton Studio Architects.
- It shall be read in conjunction with all other associated project information and consultants documents.
- 3D images are an illustration only, and are not accurate representations. Colours are indicative only.
- Refer to scale bar and title sheet to check printing scale.



EXISTING
PROPOSED
REMOVALS



PROPOSED VIEW IN LIVING ROOM



PROPOSED VIEW IN LIVING ROOM

REV	ISSUED BY	DETAILS	DATE
-	AG	PLANNING, LB & LHF SUBMISSION	02/09/24
A	AG	PLANNING, LB & LHF AMENDMENTS	21/10/24
B	AG	POST LGCHF INSPECTOR APPEAL SUBMISSION	20/09/25

PROJECT TITLE
5 Croft Lane, Letchworth, Herts,
SG6 1AS
DRAWING TITLE
Proposed Plans (A3)
SCALE
1:100 @ A3

DATE
September 25
DRAWN/CHKD
DRAWING No.
1901/PD/302
REV
B

NORTON STUDIO ARCHITECTS
HISTORIC AND SUSTAINABLE BUILDING SPECIALIST
ARCHITECT ACCREDITED IN BUILDING CONSERVATION
5 Croft Lane - Norton - Letchworth Garden City - Herts - SG6 1AS
t - 01462 374035
w - www.nortonstudio.co.uk

RIBA
Chartered Practice
Norton Studio & Norton Studio Architects are a trading style of Norton Studio Conservation Architects LTD. Registered in England and Wales number 15262283.
Registered office: Unit 10 Focus Four, Fourth Avenue, Letchworth Garden City, Hertfordshire SG6 2TU
arb
Architects
Registration
Board