





rear  
PROPOSED ELEVATIONS  
ALL NEW EXTERNAL FACING MATERIALS TO MATCH EXISTING

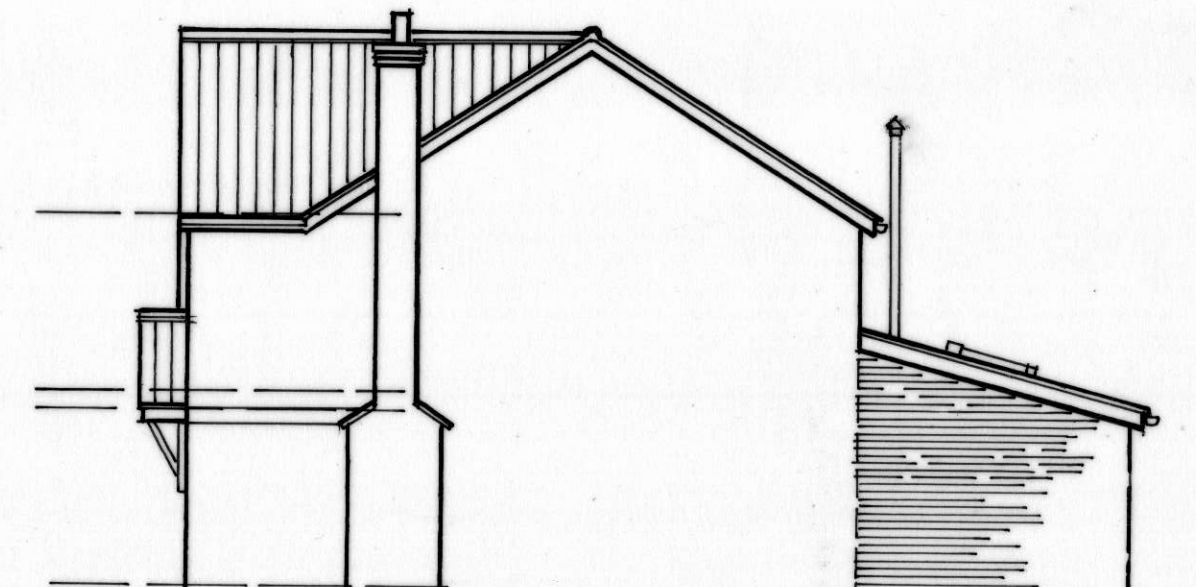

side  
0 1 2 3 4 5 6 7 8 9 10  
METRES





side facing no.27

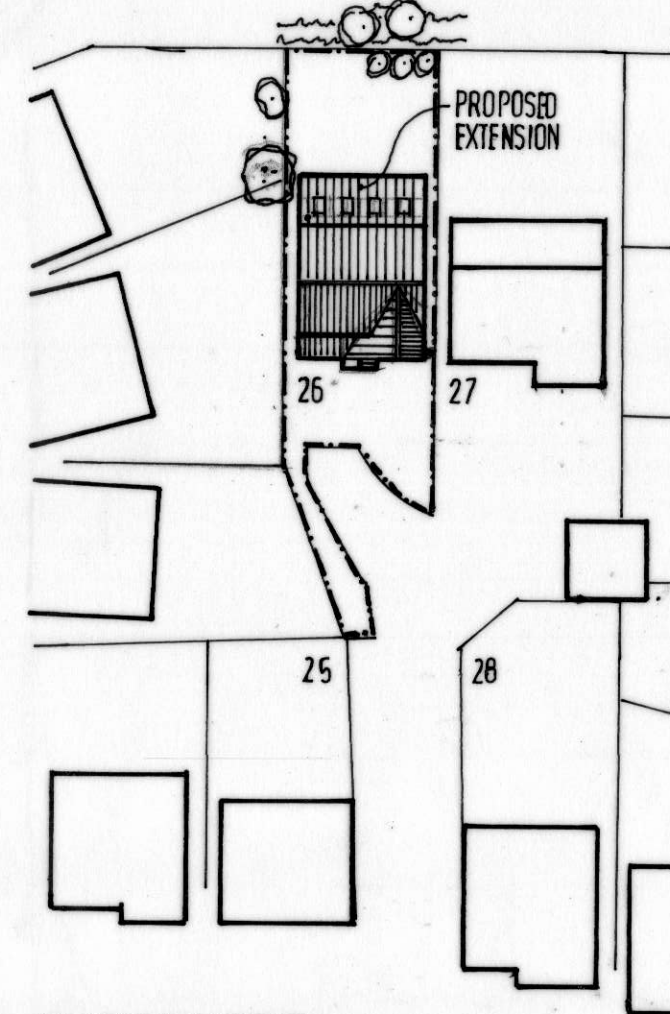

BESSEMER CLOSE

BLOCK & ROOF PLAN 1:500 scale

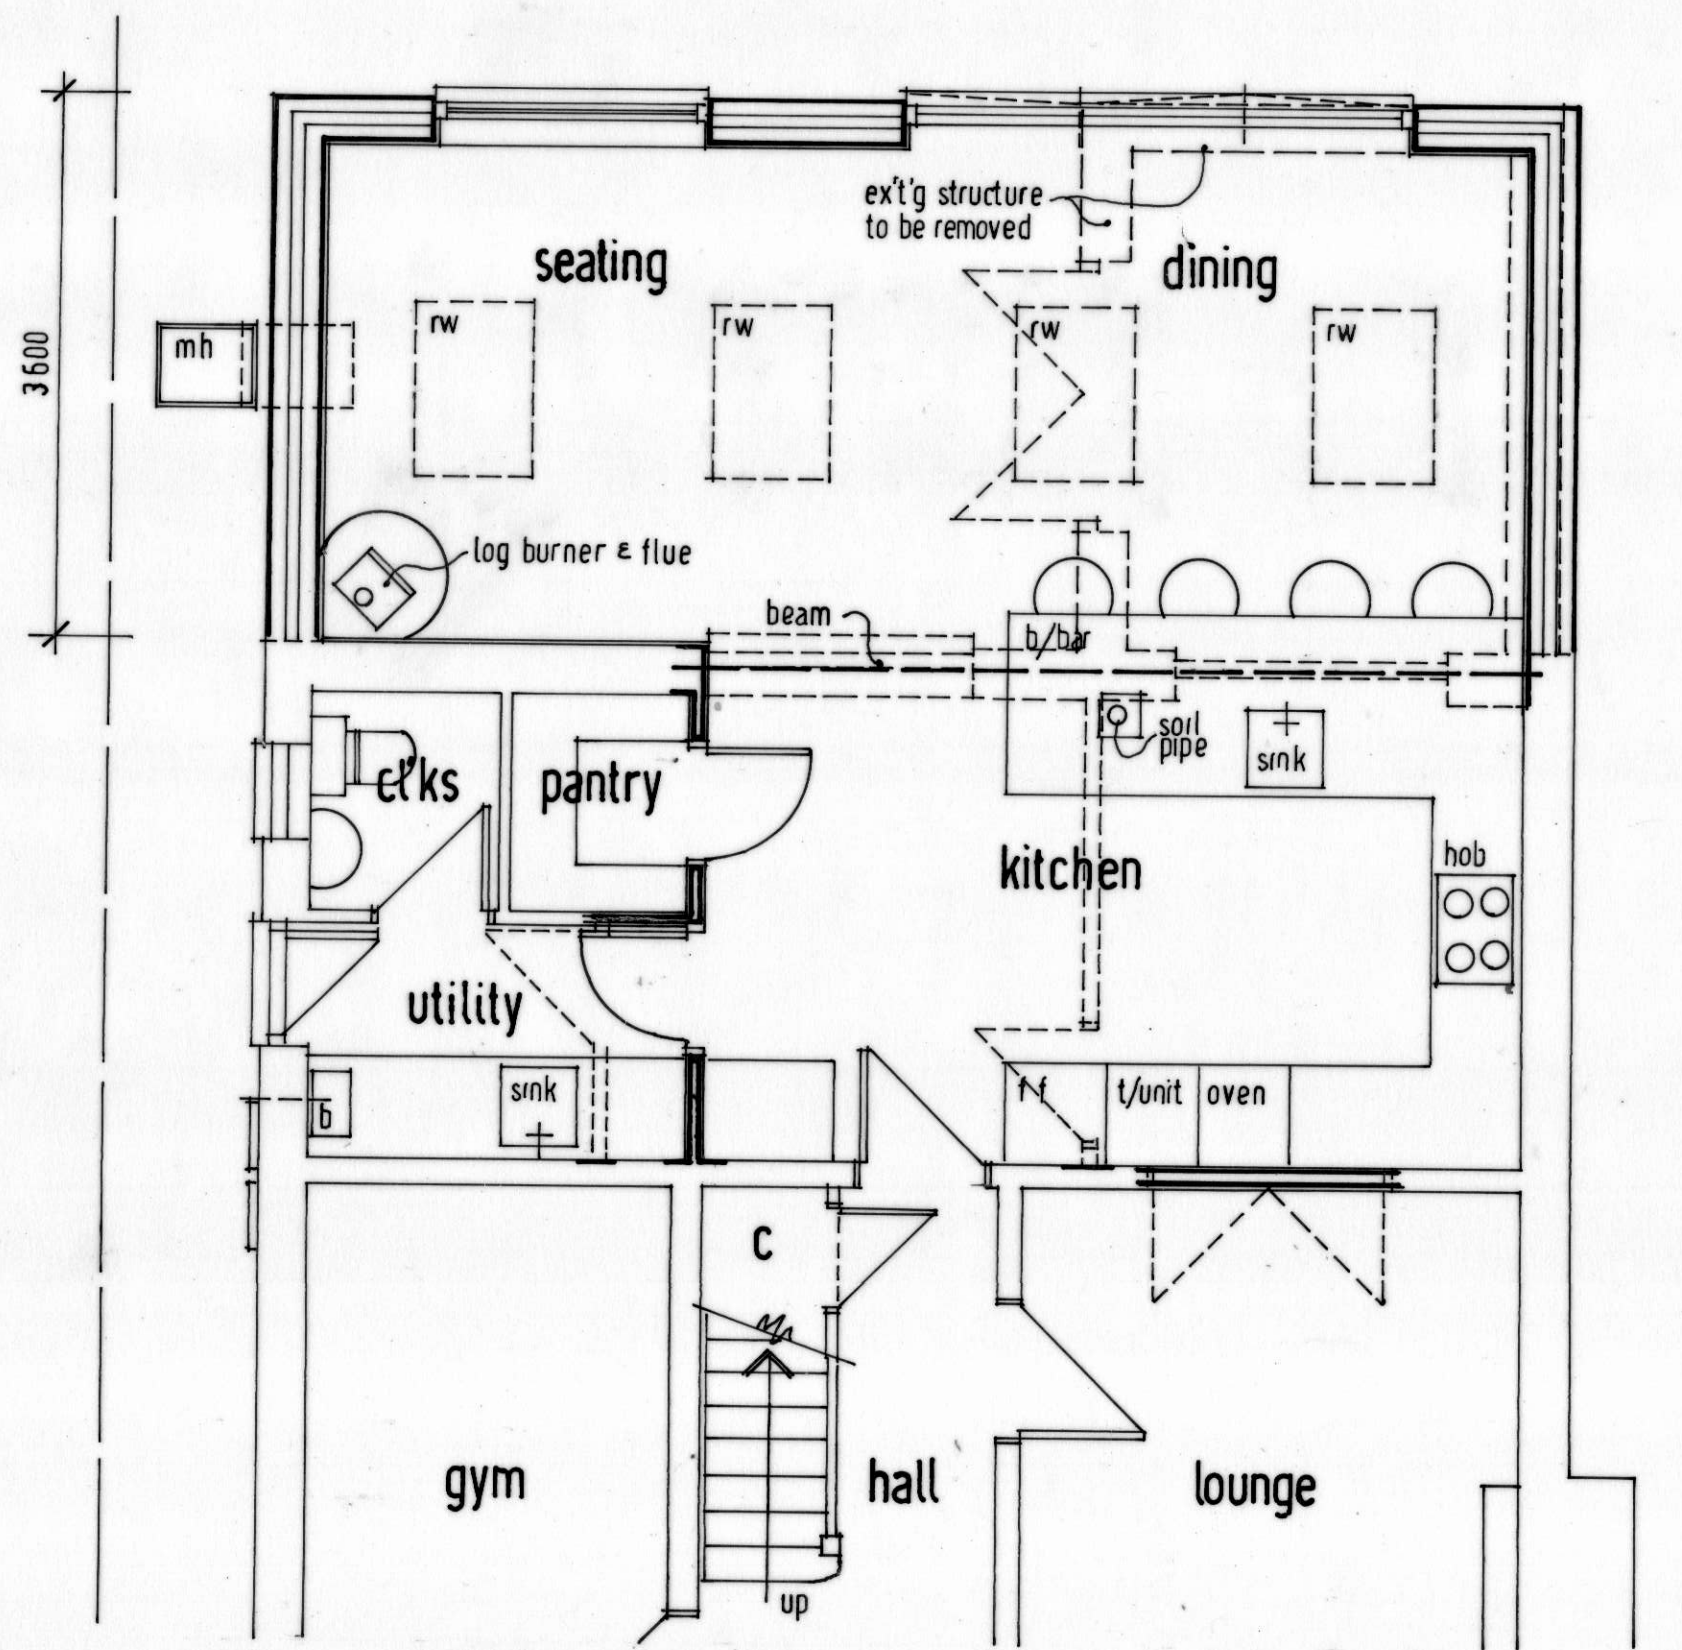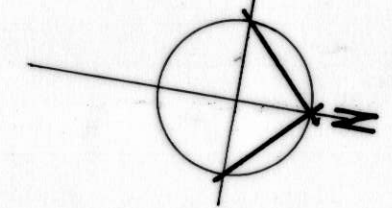

PART GROUND FLOOR PLAN

0 1 2 3 4 5  
METRES

|   |          |  |
|---|----------|--|
| HEATHER MOVE B.Sc. Architectural Design Consultant<br>Corner House, 1 Balmoral Road,<br>Hitchin, Hertfordshire. SG5 1XG<br>Tel 01462 459910 |          |  |
| client<br>MR. MRS. J. BHANDAL   |          |  |
| job<br>PROPOSED EXTENSION & ALTERATION AT<br>26 BESSEMER CLOSE - HITCHIN - HERTS.                                                           |          |  |
| subject<br>PROPOSED PLANS & ELEVATIONS<br>(A2 sheet size)                                                                                   |          |  |
| scale 1:50, 1:100, 1:500   |          |  |
| date FEB 2025   | drawn HM |  |
| drawing no.<br>HM - 25664 - 03   | rev      |  |