





front
PROPOSED ELEVATIONS






rear

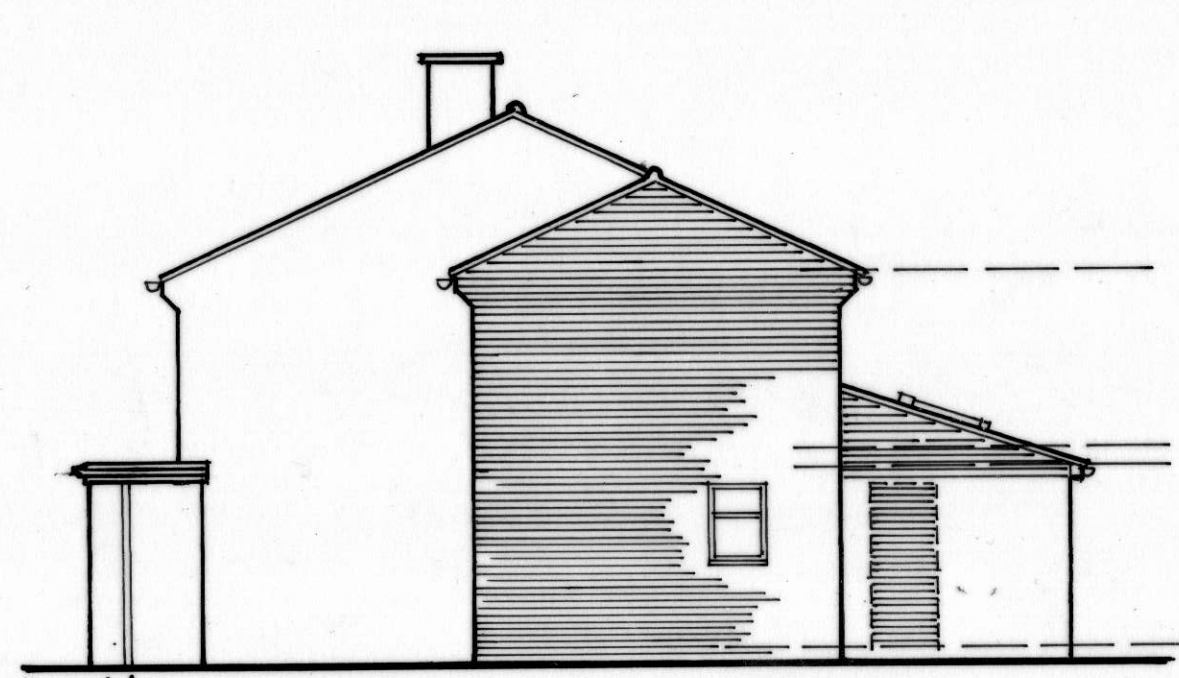

side

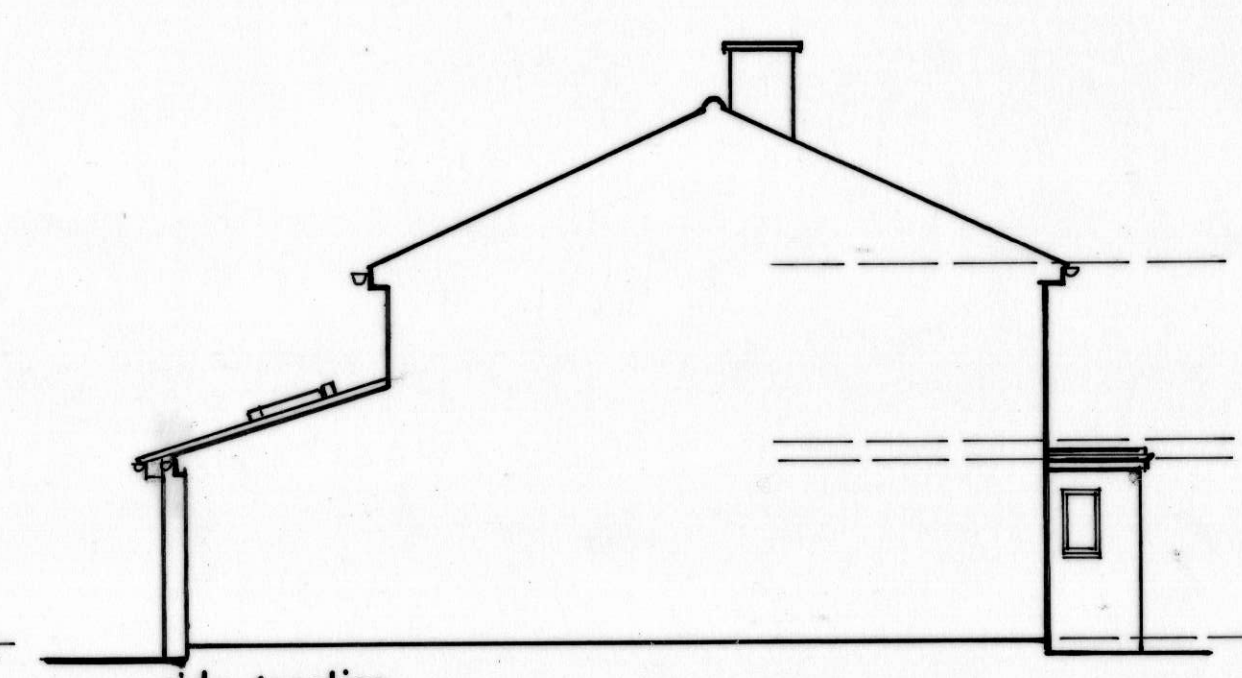


side / section

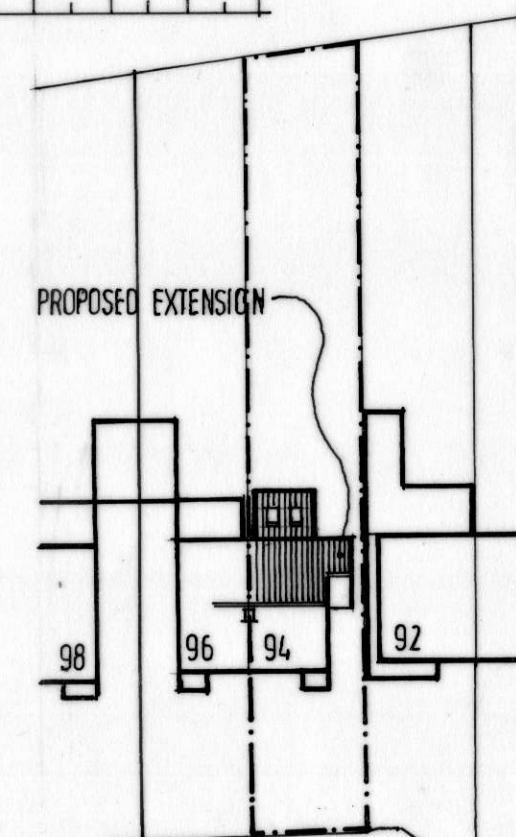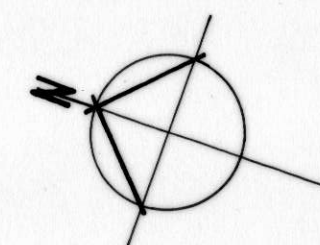 


SWINBURNE AVENUE

BLOCK & ROOF PLAN 1:500 scale

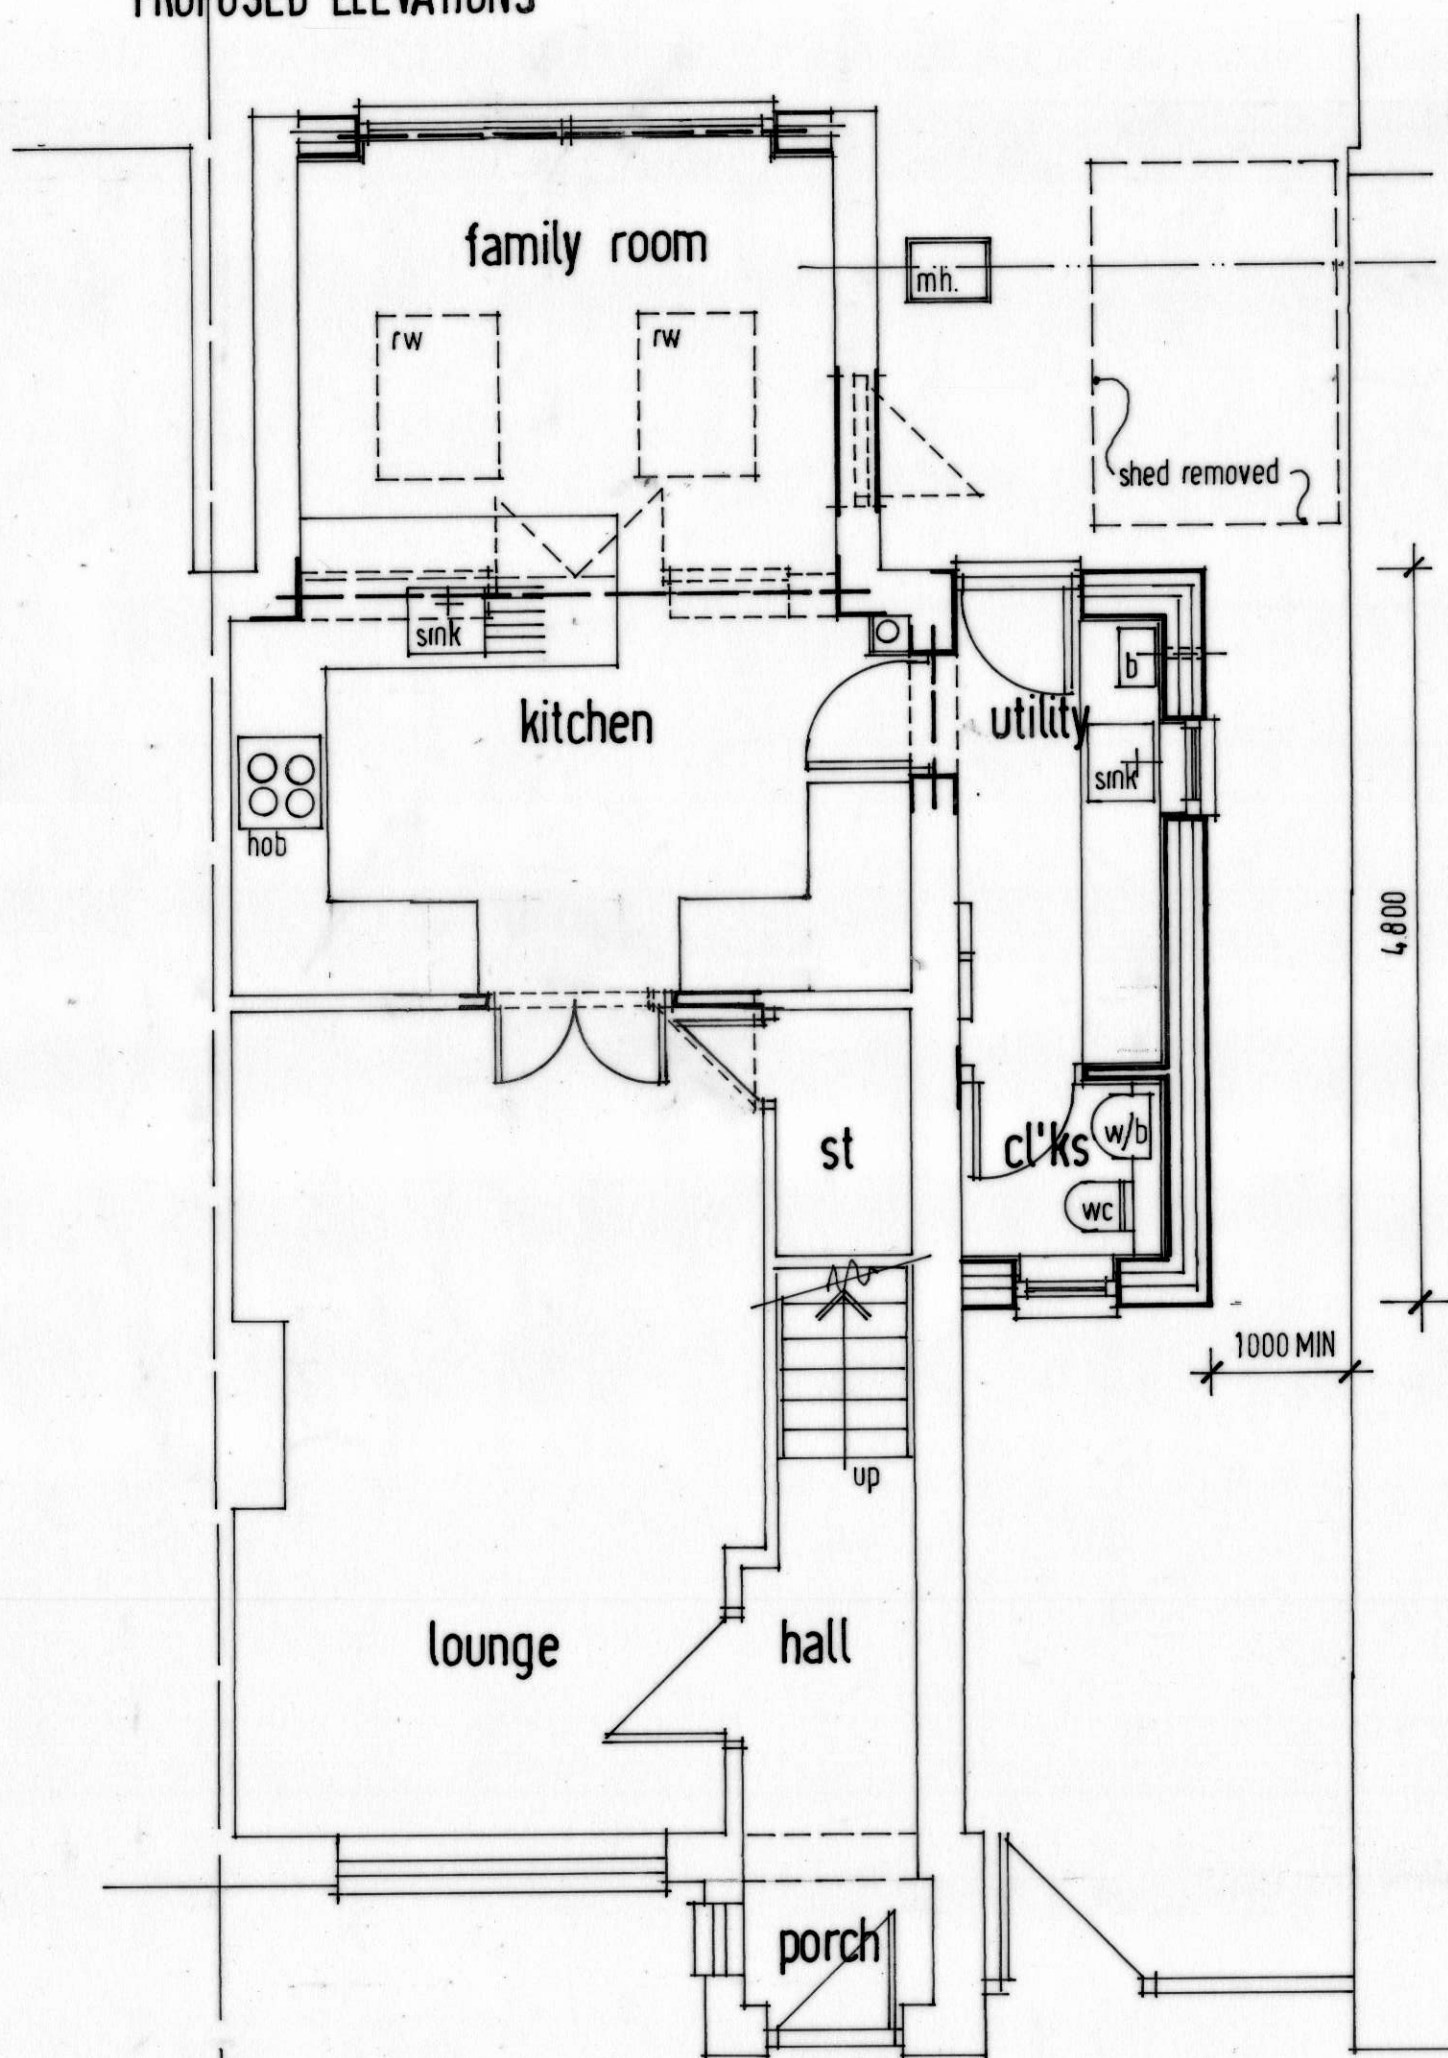

GROUND FLOOR PLAN

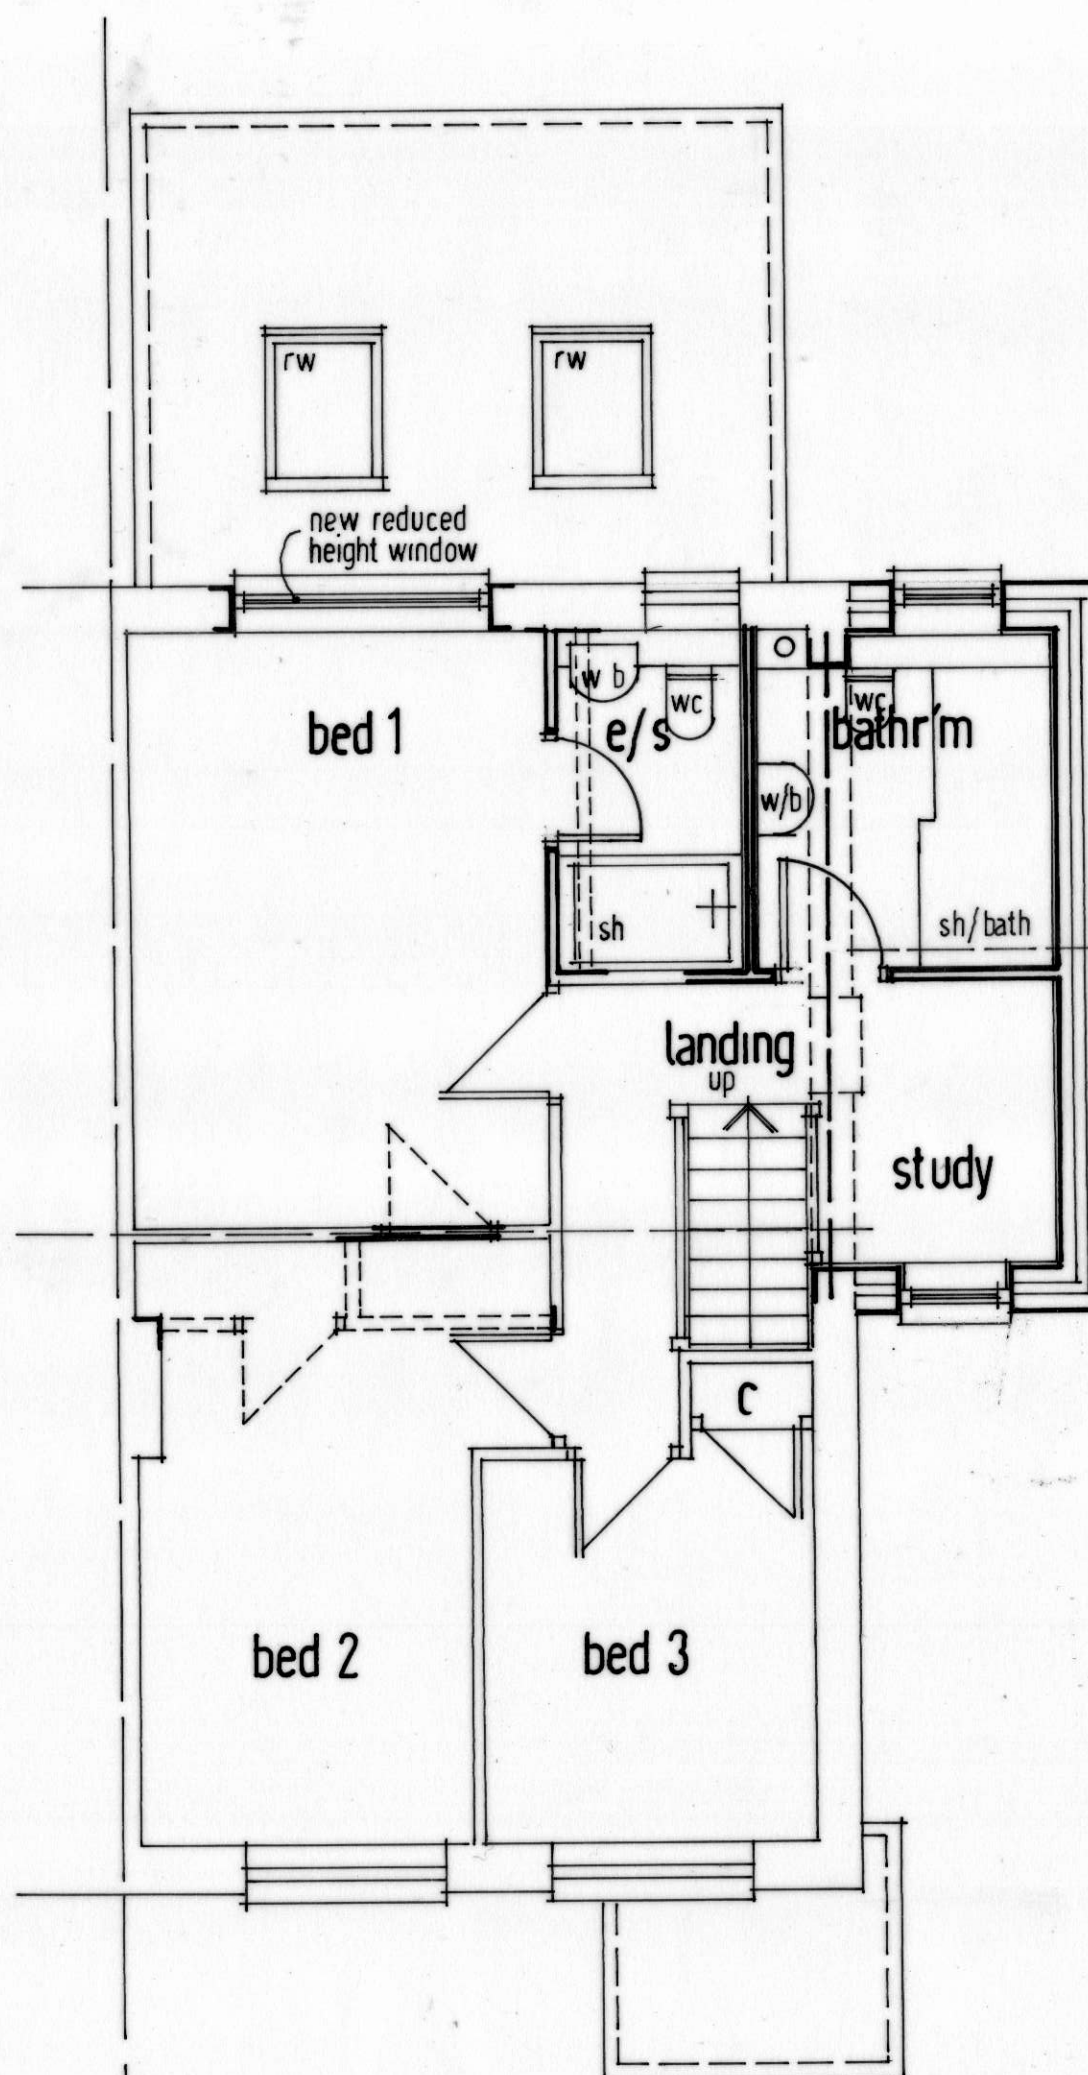

FIRST FLOOR PLAN

HEATHER MOVE B.Sc Architectural Design Consultant
Corner House, 1 Balmoral Road,
Hitchin, Herts. SG5 1XG.
Tel 01462 459910

client
CLARE KNAPMAN

job
PROPOSED EXTENSION & ALTERATION AT
94 SWINBURNE AVENUE - HITCHIN - HERTS.

subject
PROPOSED PLANS AND ELEVATIONS
(A2 sheet size)

scale 1:50 1:100, 1:500

date MAR 2025 drawn HM

drawing no.
HM - 24663 - 02 rev.