

94 SWINBURNE AVENUE - HITCHIN - HERTS - Existing plans and elevations

scale 1:100

date DEC. 2024.


drawing no. HM-24663-01(A3 sheet)




front
ELEVATIONS




rear

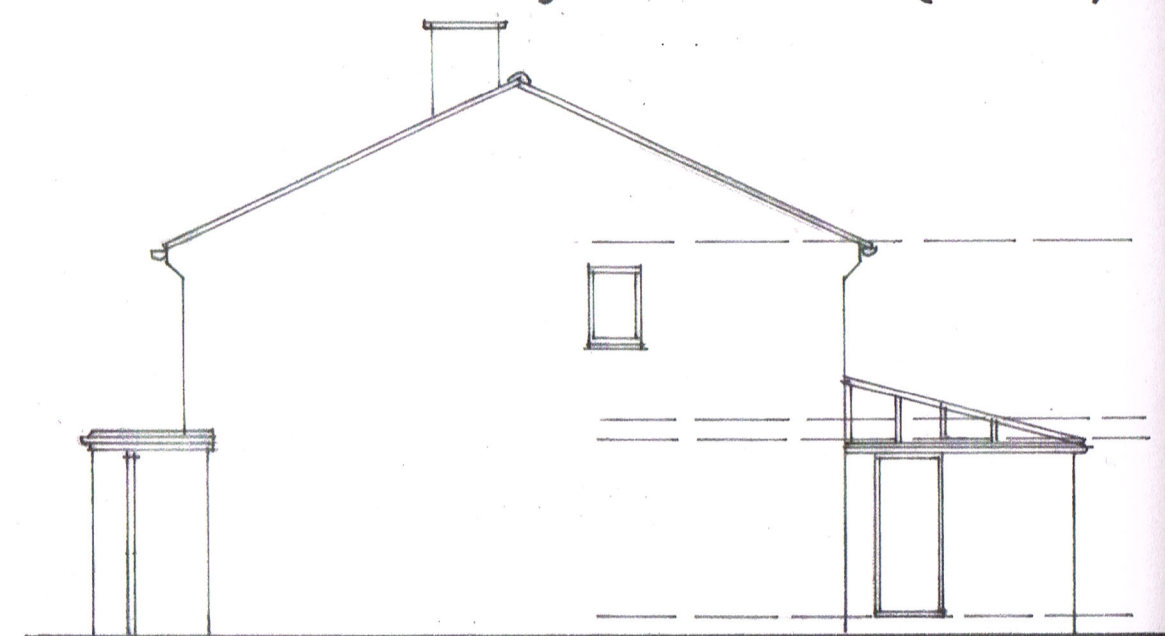


side

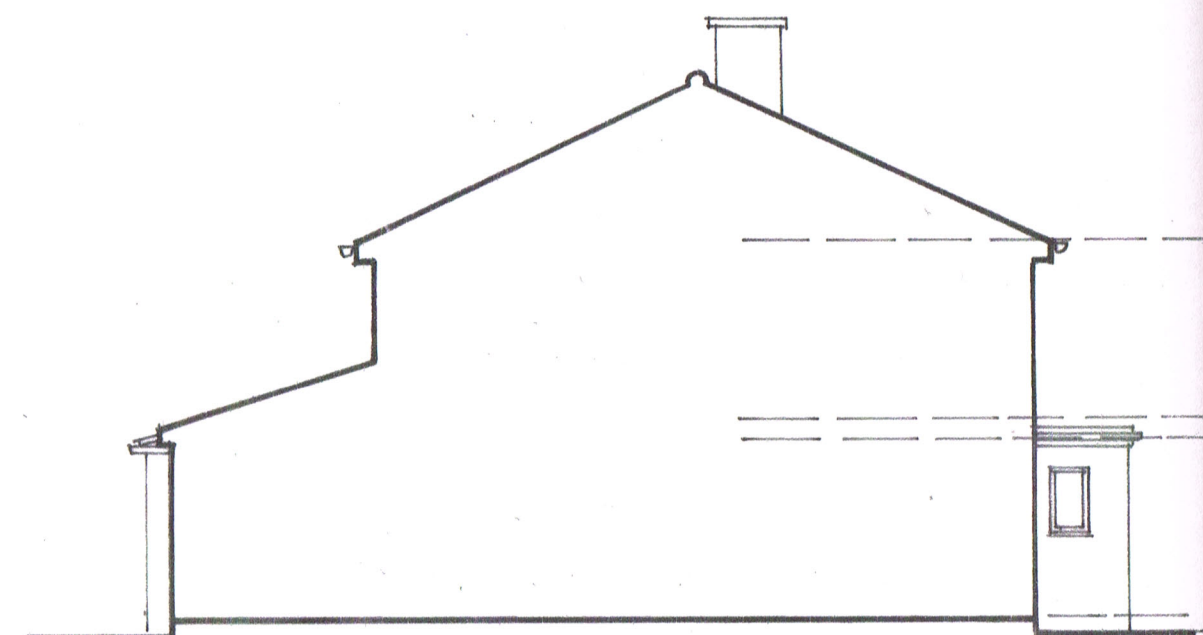

side/section

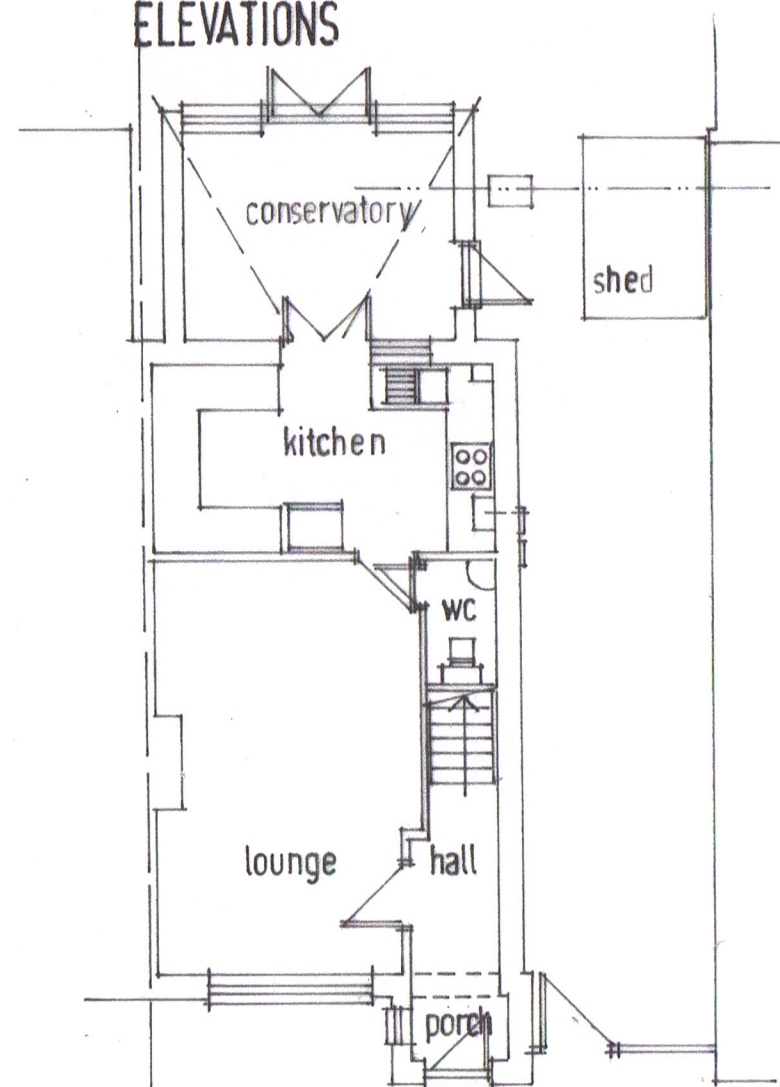

GROUND FLOOR PLAN

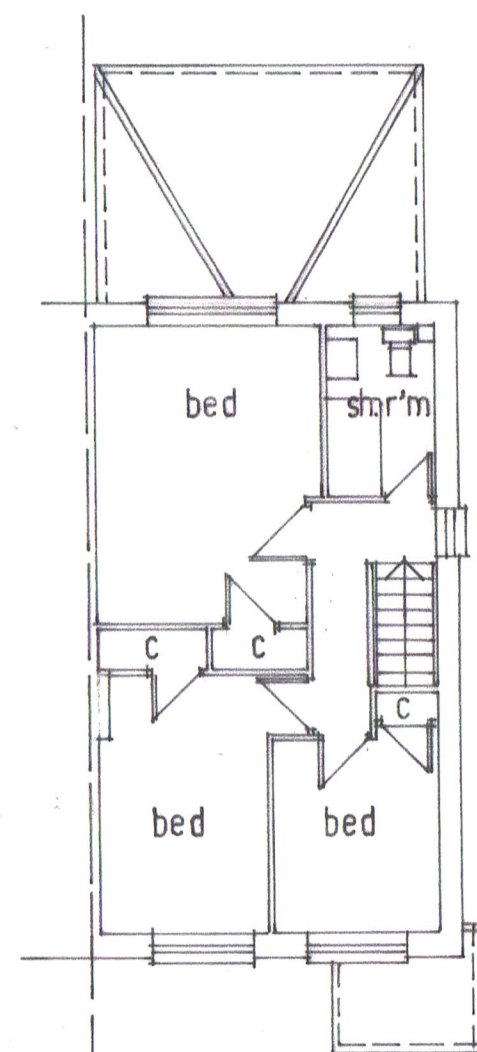

FIRST FLOOR PLAN

