


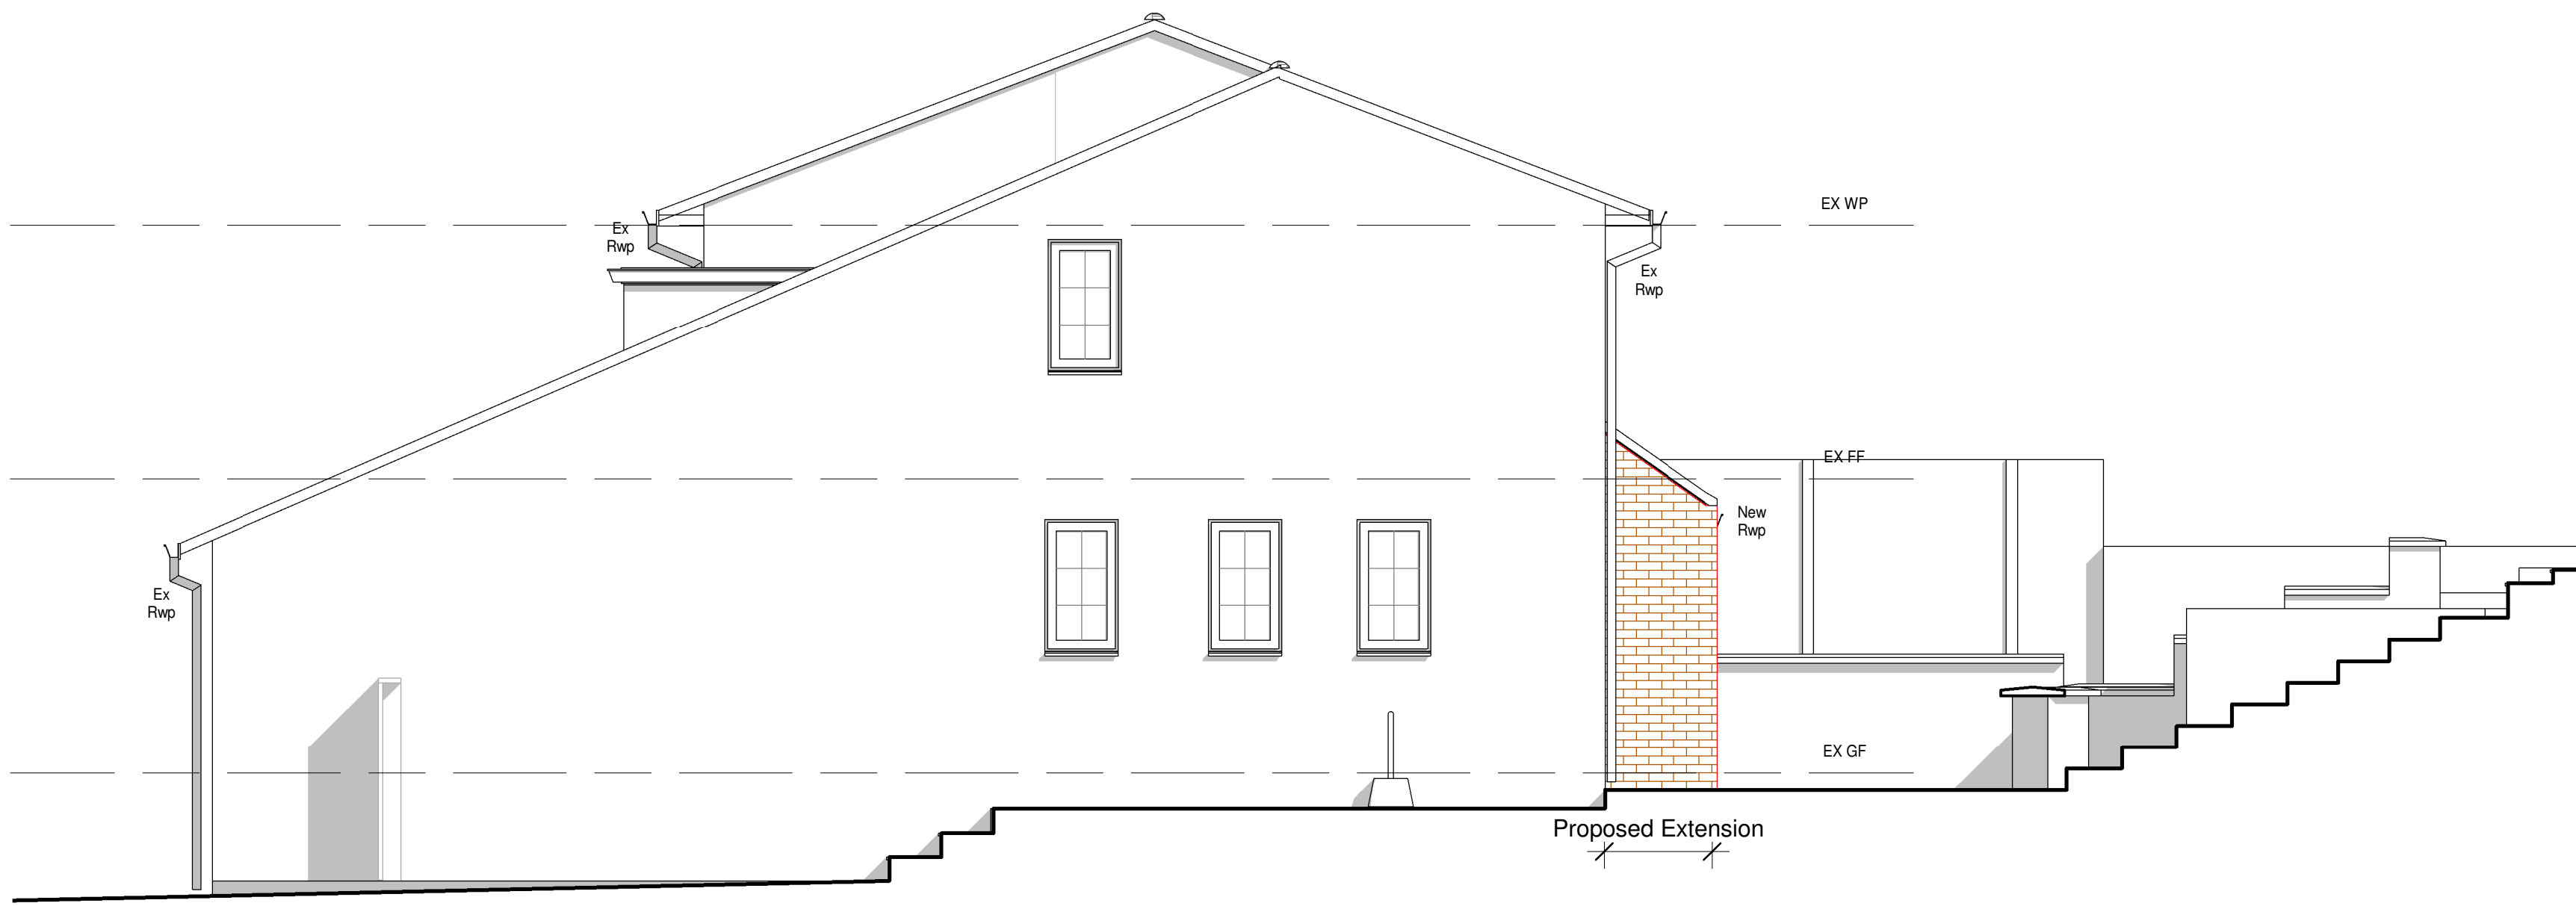


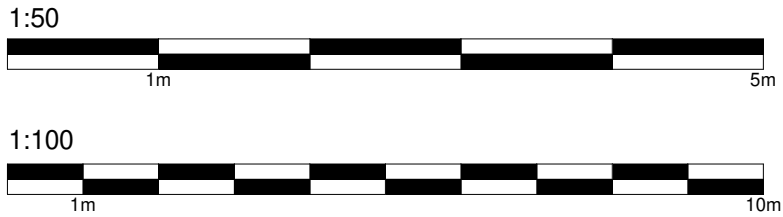

1 Proposed East Elevation
1 : 50

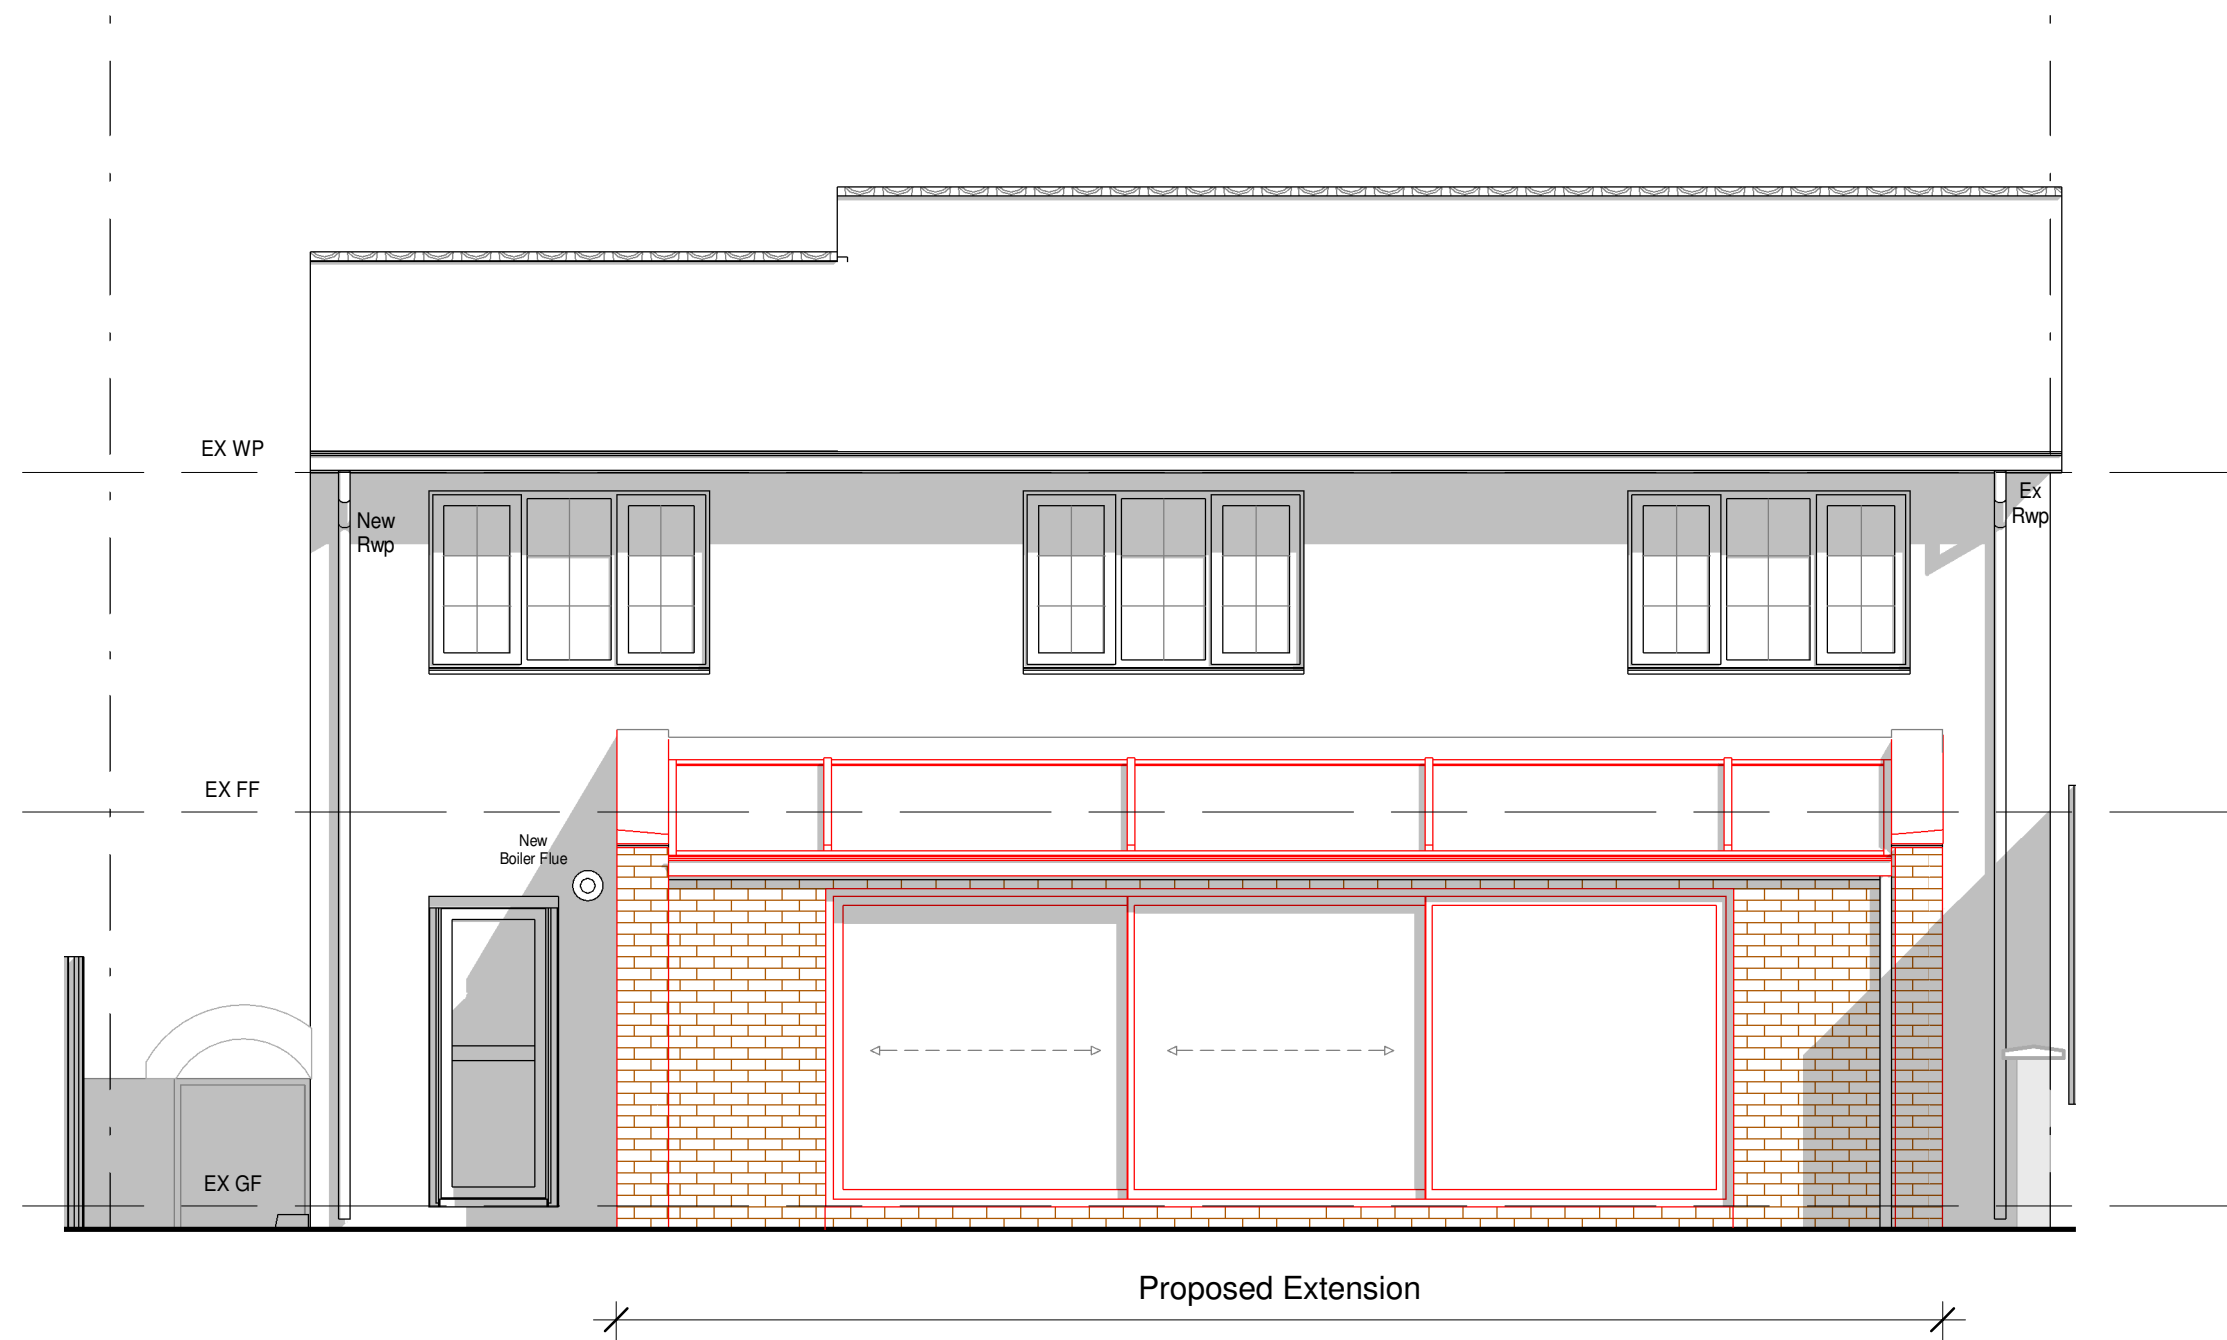

2 Proposed North Elevation
1 : 50

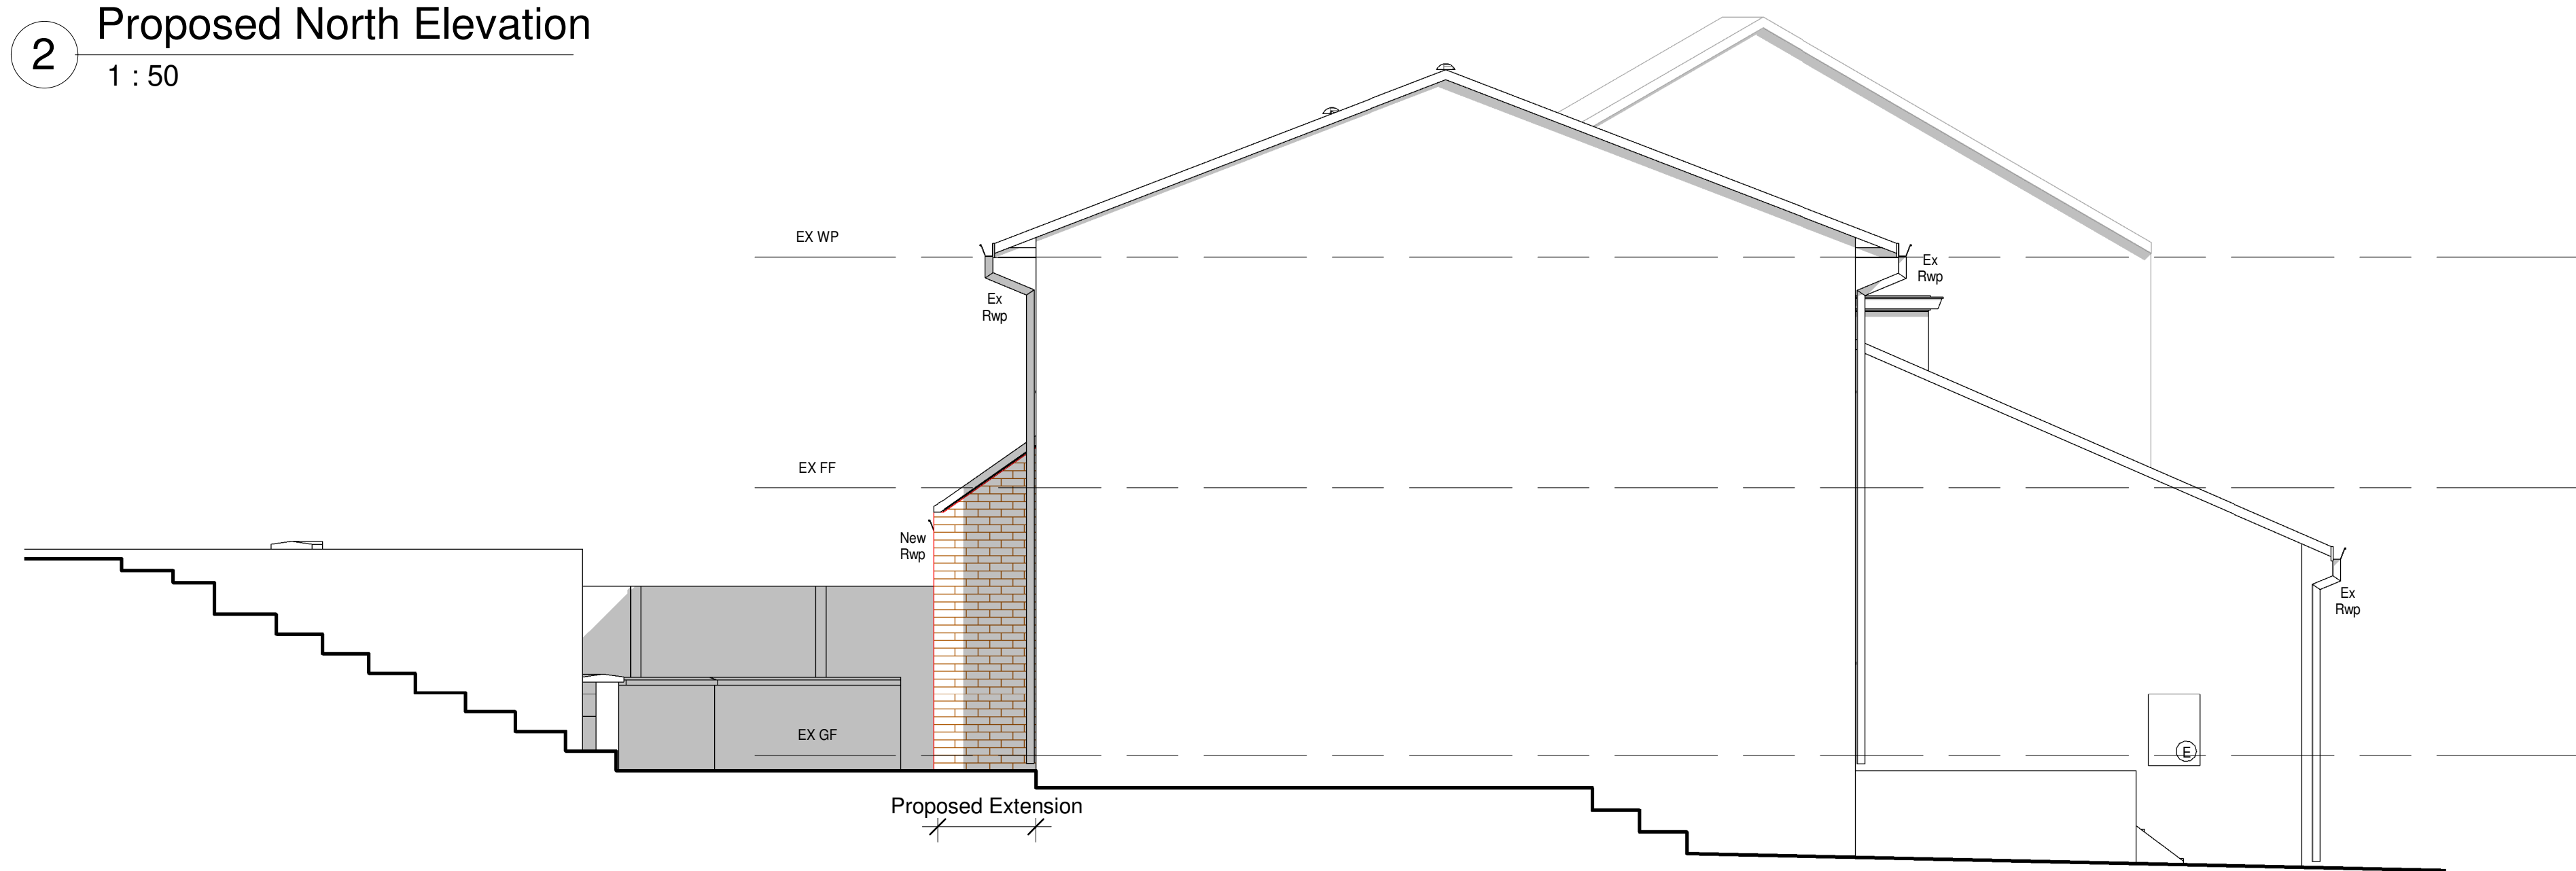

3 Proposed West Elevation
1 : 50



4 3D View

KEY PLAN

- Site Boundary
- Proposed Face Brick
- Existing Roof Tiles
- Landscaping
- Paving Slabs

MATERIALS

- Walls**
Existing Face Brick
Proposed Face Brick to Match Existing
- Roof**
Existing Concrete Interlocking Tile
Proposed Aluminum Anthracite Grey Glass Roof
- Windows**
Existing White UPVC Windows with Glazing Bar
- Doors**
Existing UPVC doors
Proposed Aluminum Anthracite Grey Sliding Door

A Change of Door and Removal of Canopy 10/03/2025 GLH

HET
HOME EXTENSION TEAM
4 Brand Street, Hitchin, Hertfordshire, SG5 1HX
Tel: (01462) 440099 E-mail: hitchin@het.co.uk

CLIENT:
Mr Phillips & Mrs Holden

PROJECT:
18 Cranbourne Avenue
Hitchin
Hertfordshire
SG5 2BS

DRAWING TITLE:
Single Storey Rear Extension

Proposed Elevations & 3D View.

SCALE:	DATE:	DRAWN:	CHECKED:
1 : 50	26/02/2025	GLH	DC/TB
DWG. NO.	REV.		
HET-1824/02	A		