



DRAWING NOTES

General


All dimensions & inverts to be verified by site measurement prior to ordering, manufacture and construction. All Materials or components specified by brand names shall be used entirely in accordance with the manufacturers recommendations. All junctions between to be fully sealed externally and internally with mastic.

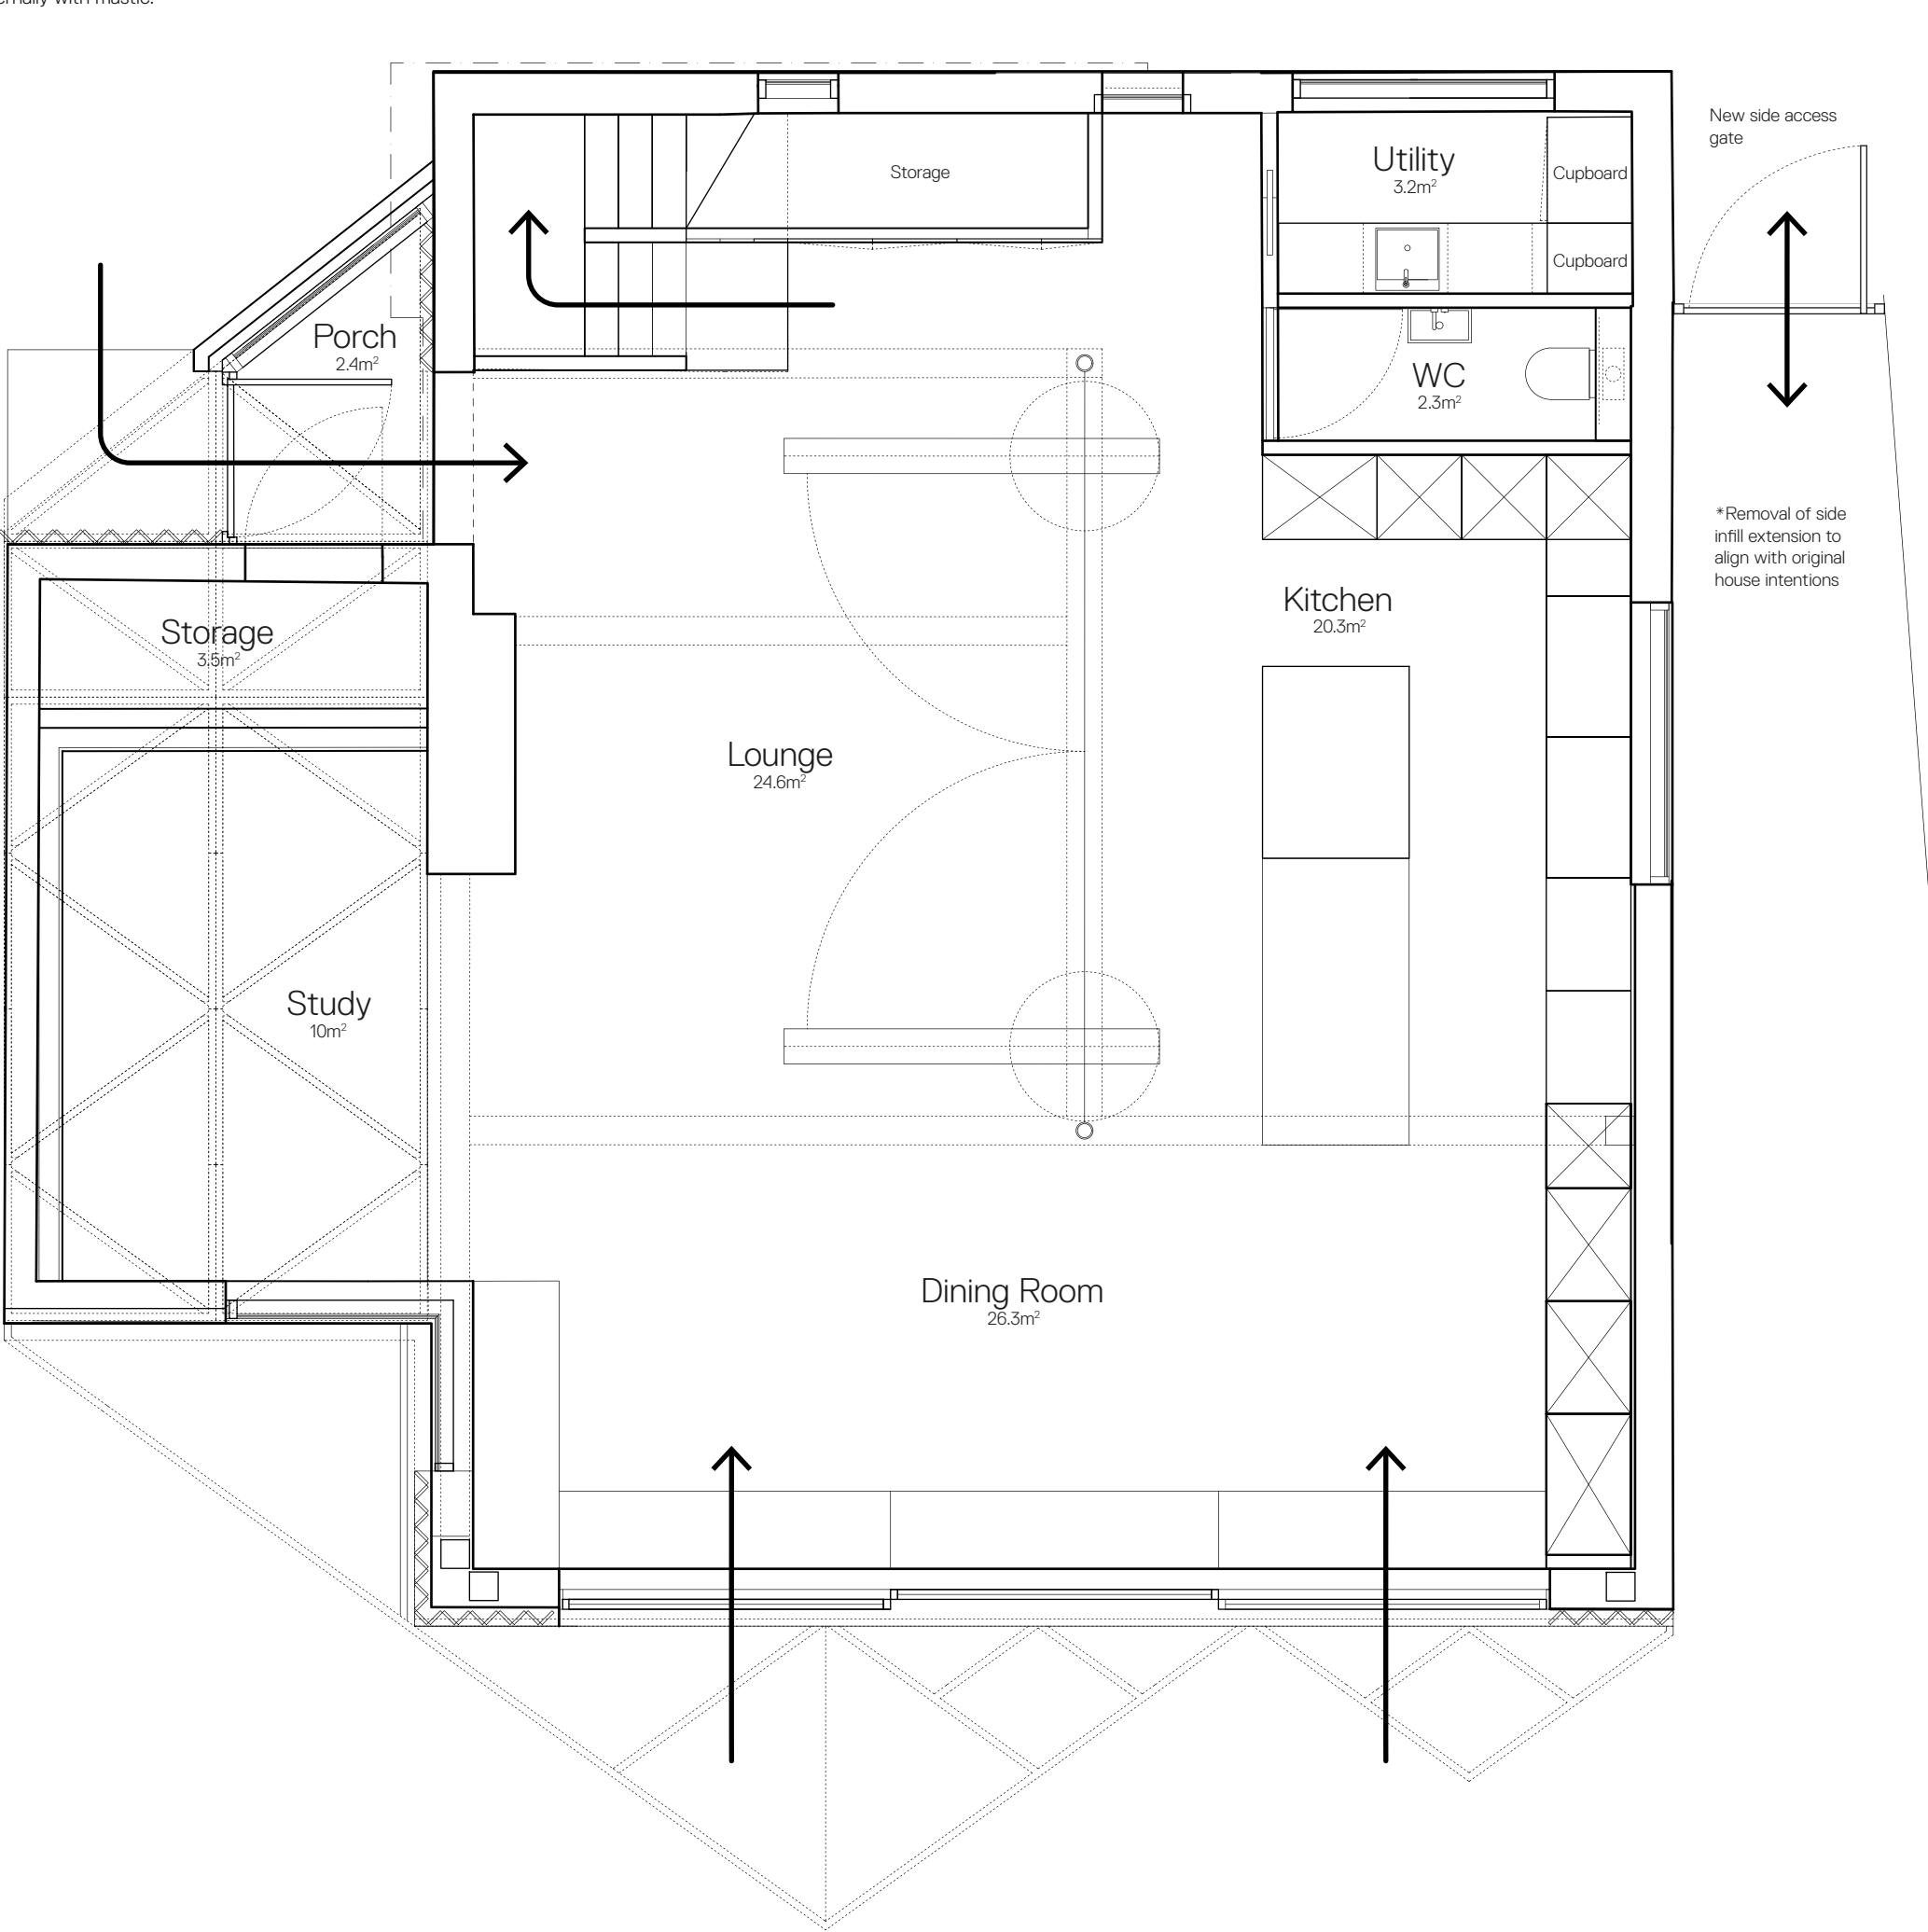

PROPOSED GROUND FLOOR PLAN 1:50

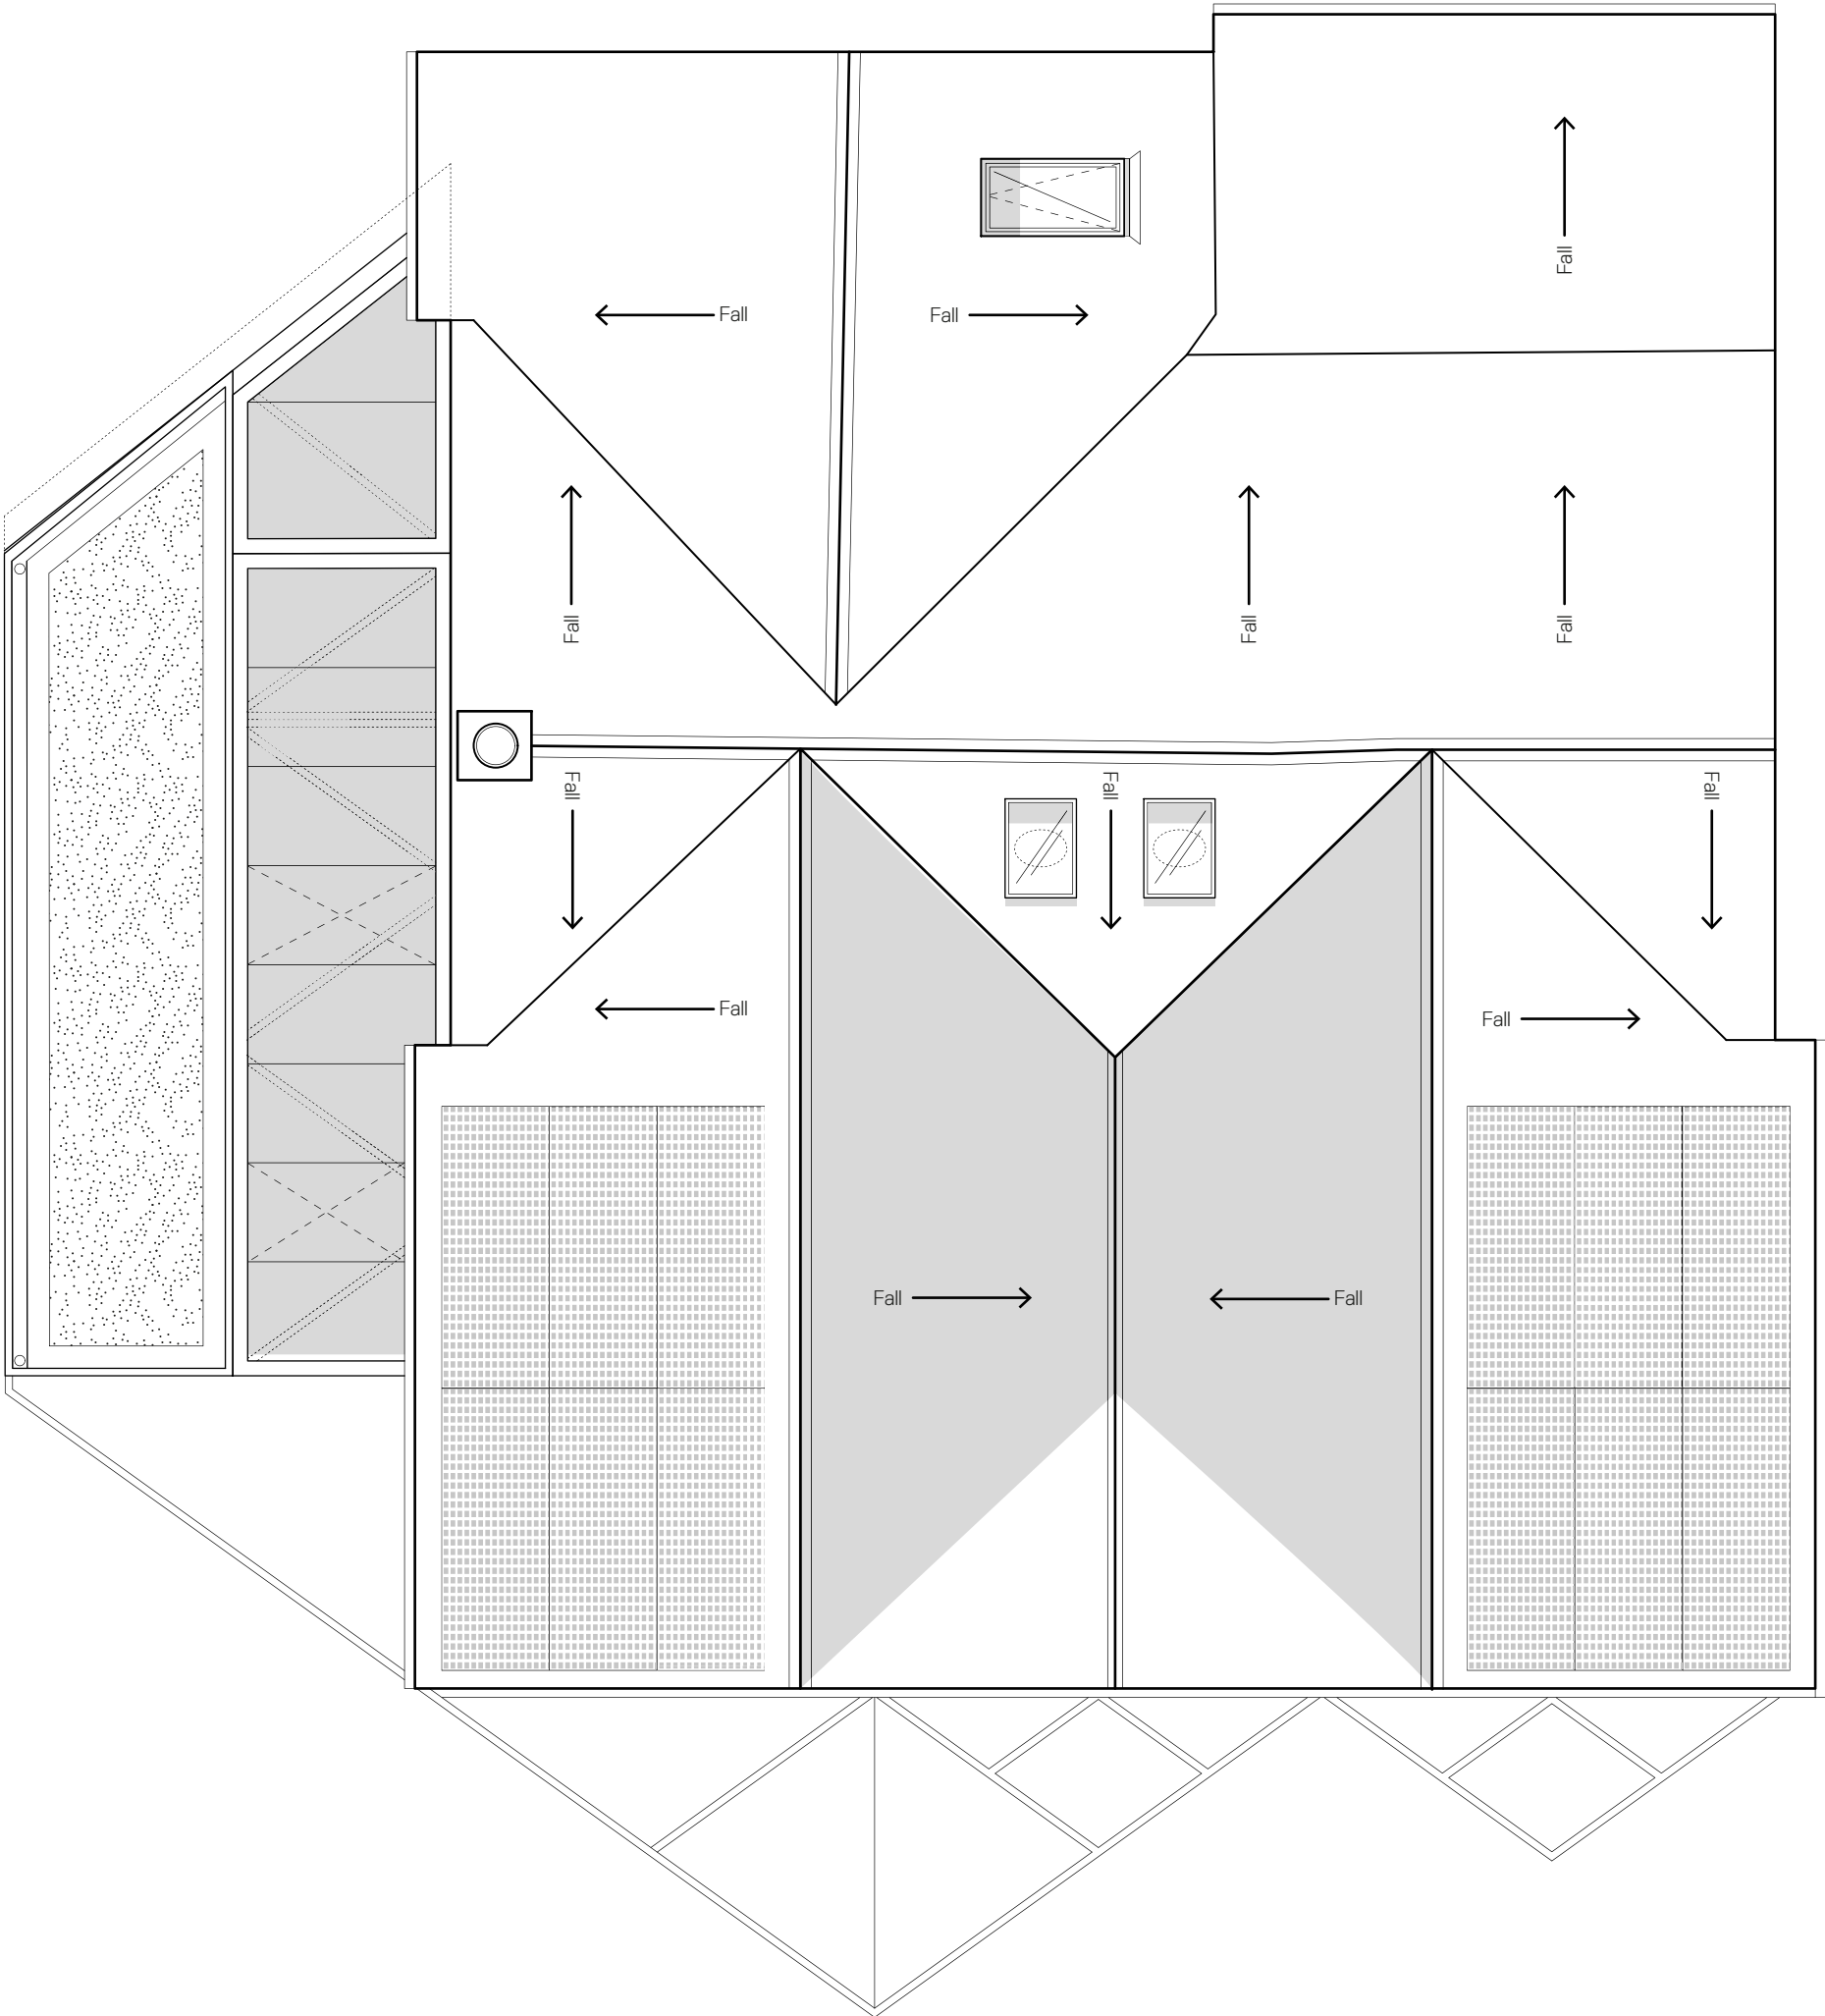

PROPOSED ROOF PLAN 1:50

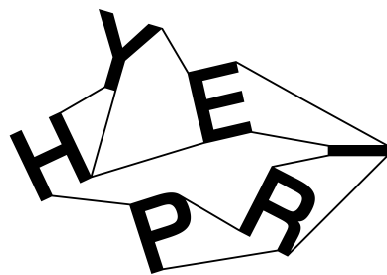

HyperSpace
13, Curlew Close.
Berkhamsted. HP4 2HZ

INTELLECTUAL PROPERTY

COPYRIGHT HYPER_ UNLESS OTHERWISE AGREED IN WRITING; ALL RIGHTS TO USE THIS DOCUMENT ARE SUBJECT TO PAYMENT IN FULL OF ALL HYPER_ CHARGES; THIS DOCUMENT MAY ONLY BE USED FOR THE EXPRESS PURPOSE AND PROJECT FOR WHICH IT HAS BEEN CREATED AND DELIVERED, AS NOTIFIED IN WRITING BY HYPER_ ; AND THIS DOCUMENT MAY NOT BE OTHERWISE USED, OR COPIED, ANY UNAUTHORISED USE OF THIS DOCUMENT IS AT THE USER'S SOLE RISK AND WITHOUT LIMITING HYPER_ RIGHTS THE USER RELEASES AND INDEMNIFIES HYPER_ FROM AND AGAINST ALL LOSS SO ARISING.

REV. DATE. FOR.
A. 28.02.25. INFORMATION

DRAWING KEY

PROJECT
DATUM HOUSE

ADDRESS
40 HAWTHORN HILL,
LETCWORTH, SG6 4HG
HYPER_ PROJECT NO.
124

NORTH

SCALE
1: 50 @ A2

STATUS.
INFORMATION

DRAWING
40 HAWTHORN HILL, LETCWORTH
PROPOSED GROUND FLOOR X ROOF PLAN

DRAWN DATE
OA 28.02.25

DRAWING NUMBER REVISION
124_2000 A