


DRAWING NOTES


General

All dimensions & Inverts to be verified by site measurement prior to ordering, manufacture and construction. All Materials or components specified by brand names shall be used entirely in accordance with the manufacturers recommendations. All junctions between to be fully sealed externally and internally with mastic.

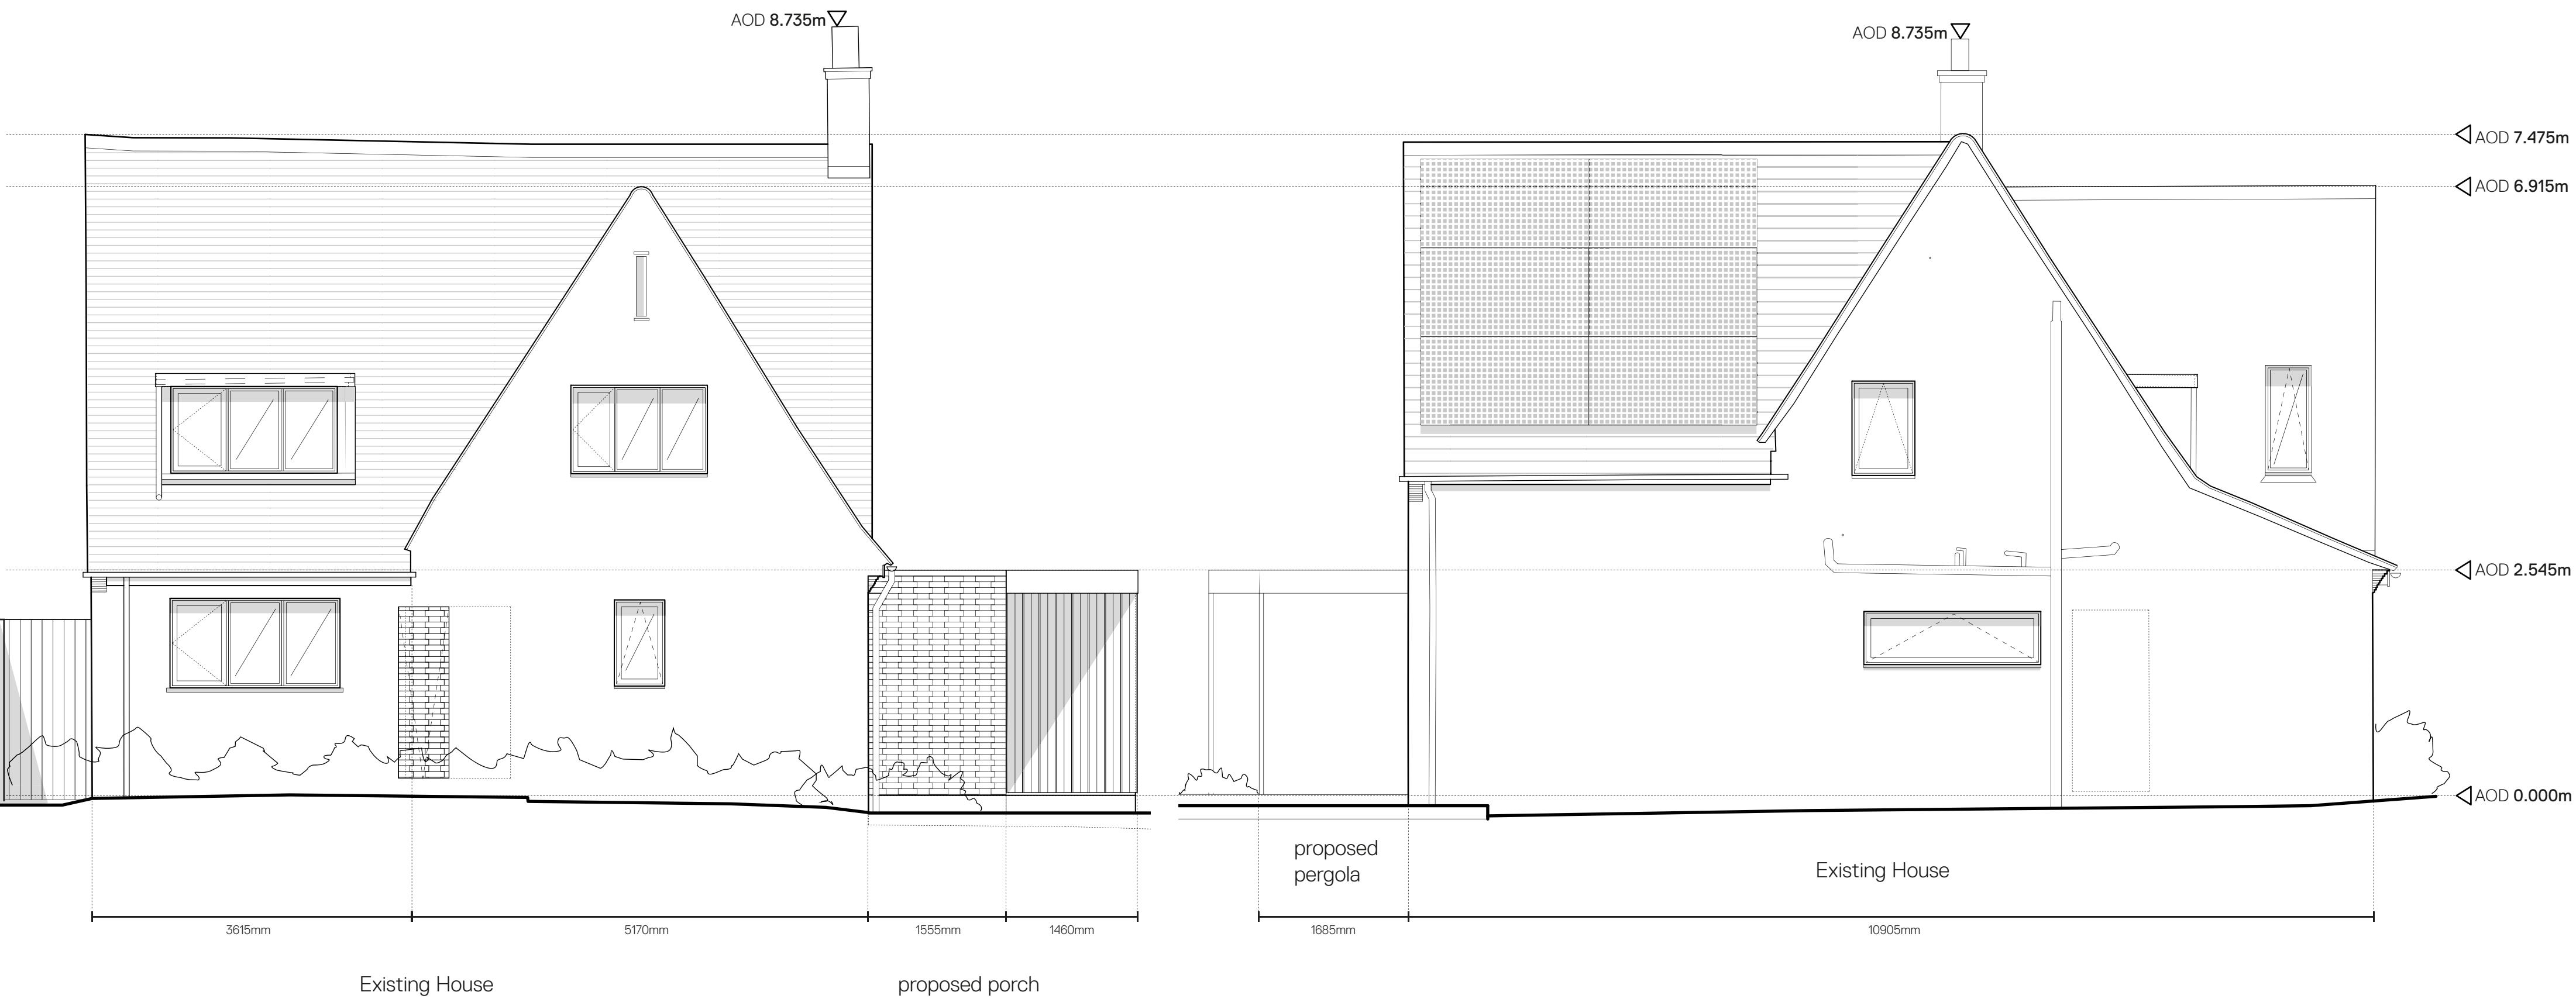

PROPOSED NORTH ELEVATION 1:50

PROPOSED EAST ELEVATION 1:50

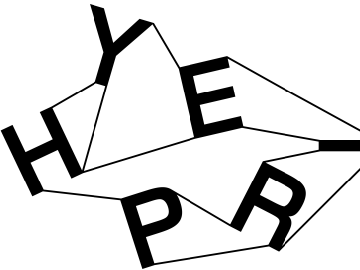

HyperSpace
13, Curlew Close.
Berkhamsted. HP4 2HZ

INTELLECTUAL PROPERTY

COPYRIGHT HYPER_ UNLESS OTHERWISE AGREED IN WRITING; ALL RIGHTS TO USE THIS DOCUMENT ARE SUBJECT TO PAYMENT IN FULL OF ALL HYPER_ CHARGES; THIS DOCUMENT MAY ONLY BE USED FOR THE EXPRESS PURPOSE AND PROJECT FOR WHICH IT HAS BEEN CREATED AND DELIVERED, AS NOTIFIED IN WRITING BY HYPER_ ; AND THIS DOCUMENT MAY NOT BE OTHERWISE USED, OR COPIED, ANY UNAUTHORISED USE OF THIS DOCUMENT IS AT THE USER'S SOLE RISK AND WITHOUT LIMITING HYPER_ RIGHTS THE USER RELEASES AND INDEMNIFIES HYPER_ FROM AND AGAINST ALL LOSE SO ARISING.

REV.	DATE.	FOR.
A.	28.02.25.	INFORMATION

DRAWING KEY

PROJECT DATUM HOUSE	NORTH	DRAWING 40 HAWTHORN HILL, LETCHWORTH PROPOSED NORTH X EAST ELEVATIONS
ADDRESS 40 HAWTHORN HILL, LETCWORTH, SG6 4HG	SCALE 1: 50 @ A2	DRAWN OA DATE 28.02.25
HYPER_ PROJECT NO. 124	STATUS. INFORMATION	DRAWING NUMBER 124_2300 REVISION A

www.hyper-space.uk #Hyper_ 07427411245



0 10 20M