



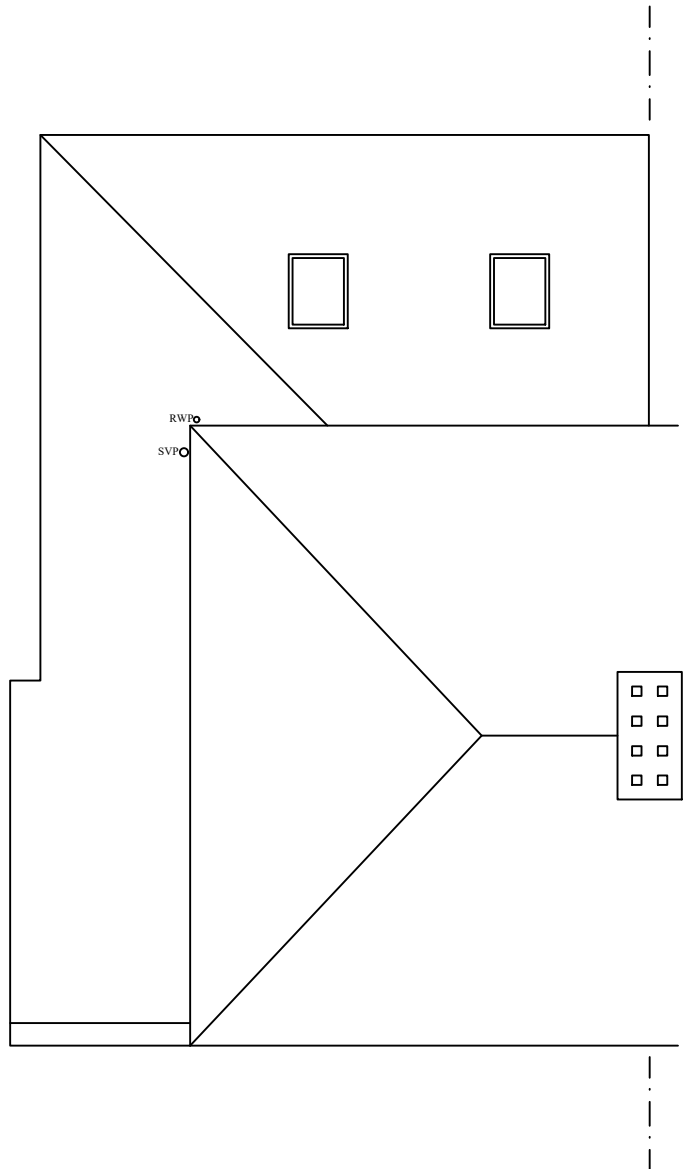

EXISTING ROOF PLAN

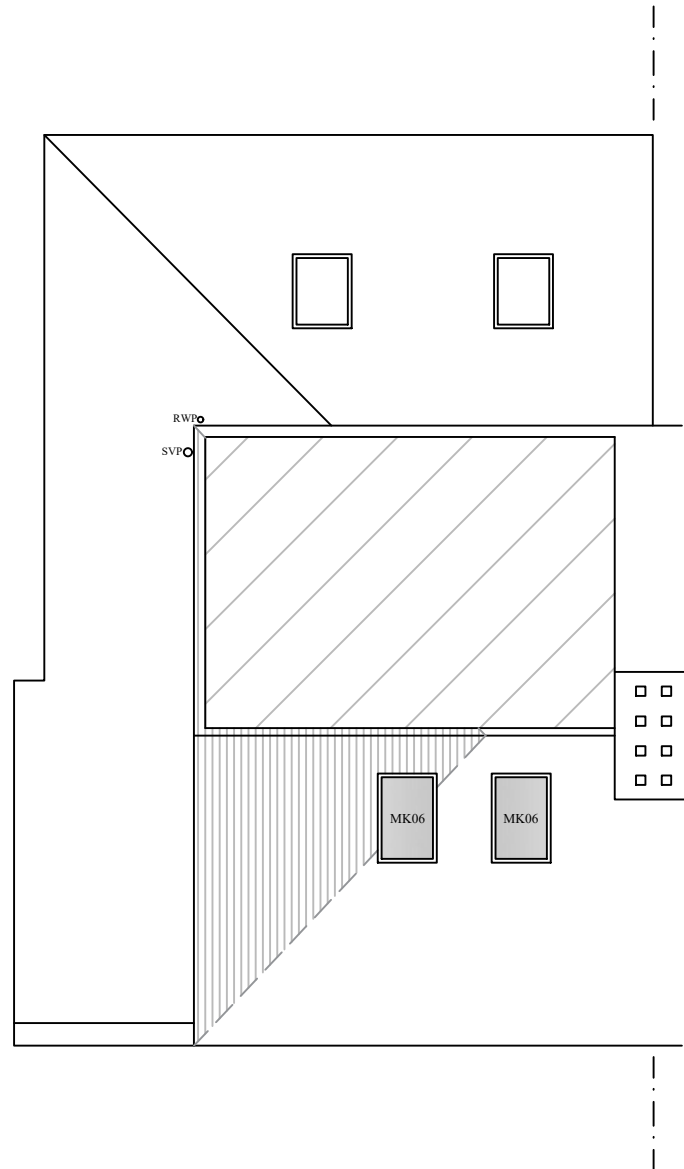

PROPOSED ROOF PLAN

Notes

All drawings to be signed off by building control before the commencement of any works. If works commence on a Building Notice, the Builder/property owner commences works at their own risk and ELA Design (or its Officer's) cannot accept and liability whatsoever for these works carried out.



Rev	Date	Details	By
A	07/11/25	Revision A	CE

Project: Loft Conversion

Drawing: Roof Plan

Address: 81 Willian Road,
Hitchin, Herts, SG14 0LS

Drawing N°: ELA/8

Rev: A

A3 Scale: 1:100

Drawn By: CE

Job No: 3420

Date: 07/11/25

ELA design

www.ela-design.co.uk

ELA Design
Beechcroft
Riverside Avenue
Broxbourne
Herts
EN10 6RA

Tel:- 07979510821