




KEY PLAN SCALE 1:2500




TWIN GARAGE



SINGLE GARAGE

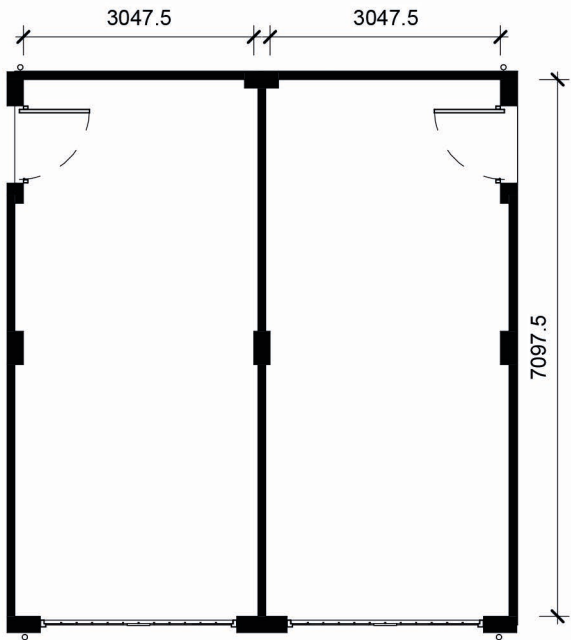

DOUBLE GARAGE FLOOR PLAN

 


Garage intended for use as parking space


Plots 38/39




FRONT ELEVATION

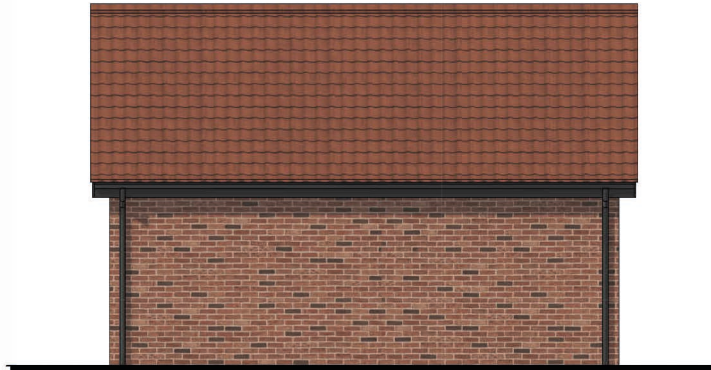


REAR ELEVATION

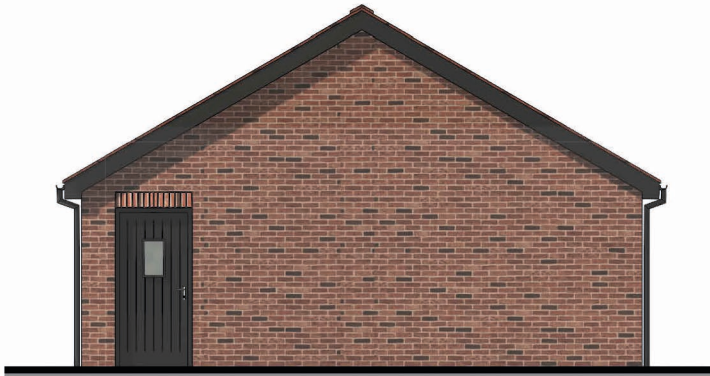


SIDE ELEVATION

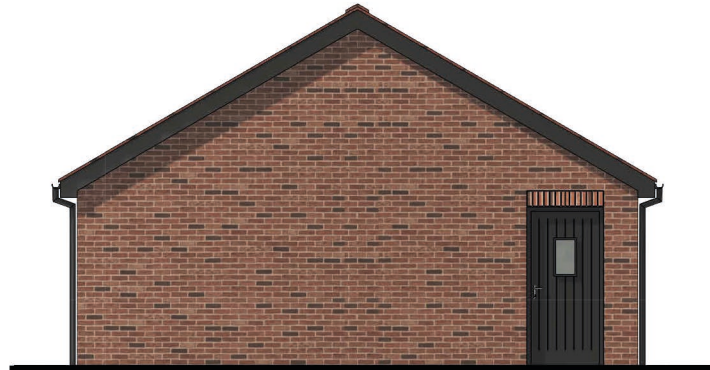

SIDE ELEVATION

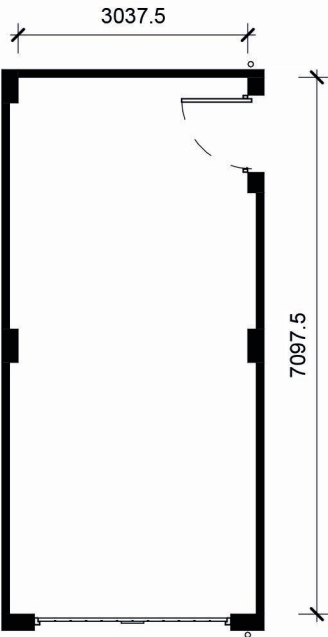

SINGLE GARAGE FLOOR PLAN

 


Garage intended for use as parking space

Plots 1, 2 & 8


Plot 8 is handed




FRONT ELEVATION

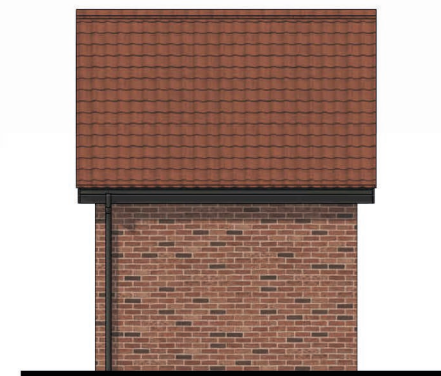

REAR ELEVATION

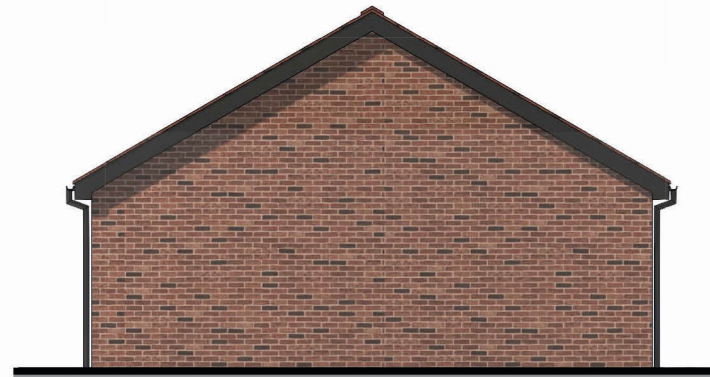

SIDE ELEVATION

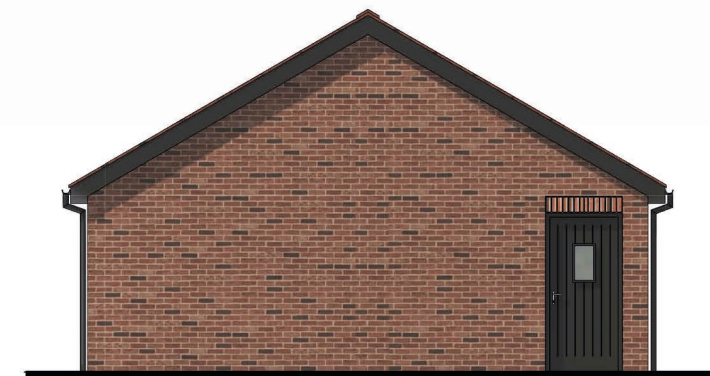

SIDE ELEVATION

Schedule of Revisions

Rev:	Description:	Date:	Initial:
------	--------------	-------	----------



Client:
Hill Residential Limited
The Courtyard, Abbey Barns,
Ickleton, CB10 1SX

Project:
Crow Furlong, Hitchin, Hertfordshire

Drawing:
Garages
Floor Plans and Elevations

Scale: 1:100 @ A2	Date: June 2025
----------------------	--------------------

Drawn By: CK	Checked By: PD
-----------------	-------------------

Drawing No: 181-PS-2-400	Revision:
-----------------------------	-----------