

THIS DRAWING IS A COPYRIGHT
All dimensions to be checked on site or in the workshop before work commences.
Only figured dimensions to be worked to. Any discrepancies to be reported to the
Architect.



KEY PLAN SCALE 1:2500




SIDE ELEVATION


FRONT ELEVATION

SIDE ELEVATION

REAR ELEVATION

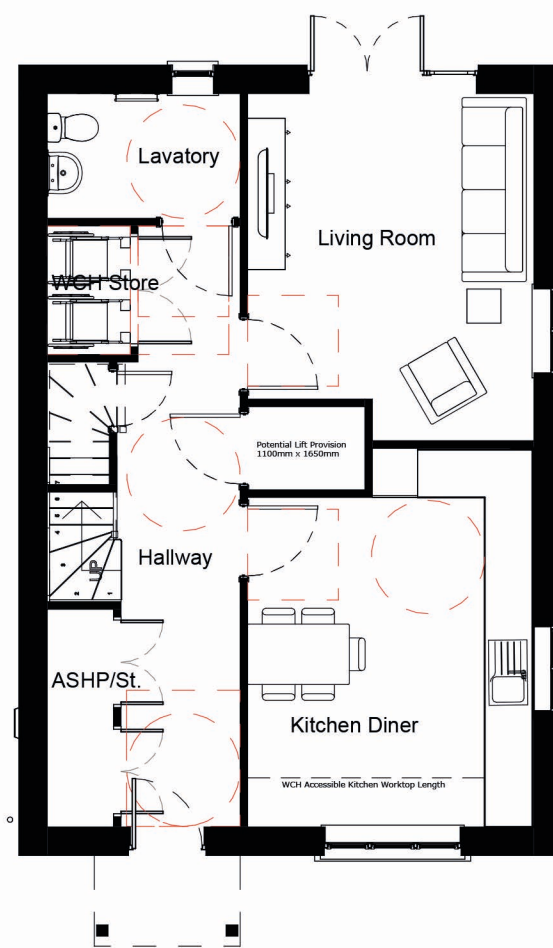


GROUND FLOOR PLAN

 


3 Bed - 2 WC

Note: Materials as per Material Plan

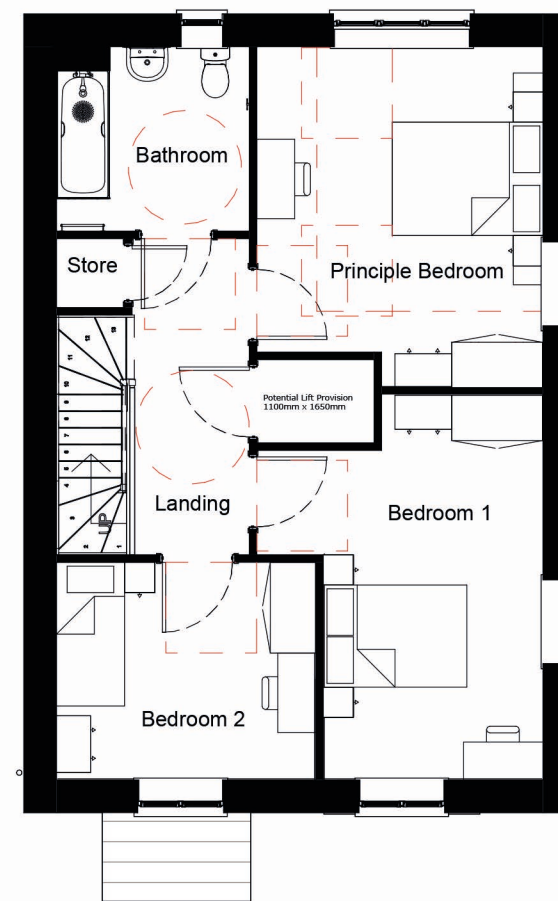

FIRST FLOOR PLAN

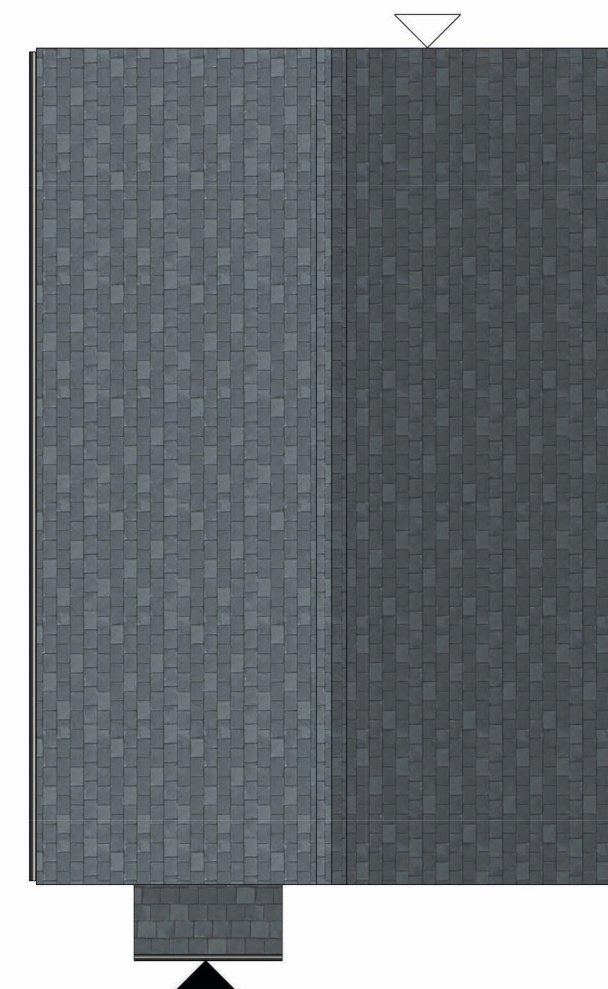

ROOF PLAN

Schedule of Revisions			
Rev:	Description:	Date:	Initial:
			
Client: Hill Residential Limited The Courtyard, Abbey Barns, Ickleton, CB10 1SX			
Project: Crow Furlong, Hitchin, Hertfordshire			
Drawing: Housetype O Floor Plans and Elevations Plot 26			
Scale: 1:100 @ A2		Date: June 2025	
Drawn By: CK		Checked By: PD	
Drawing No: 181-PS-2-340			Revision: