



SIDE ELEVATION (AS + HANDED)

FRONT ELEVATION

REAR ELEVATION



SIDE ELEVATION (AS + HANDED)




FRONT ELEVATION

REAR ELEVATION

THIS DRAWING IS A COPYRIGHT
All dimensions to be checked on site or in the workshop before work commences.
Only figured dimensions to be worked to. Any discrepancies to be reported to the Architect.




KEY PLAN SCALE 1:2500

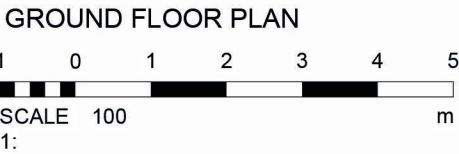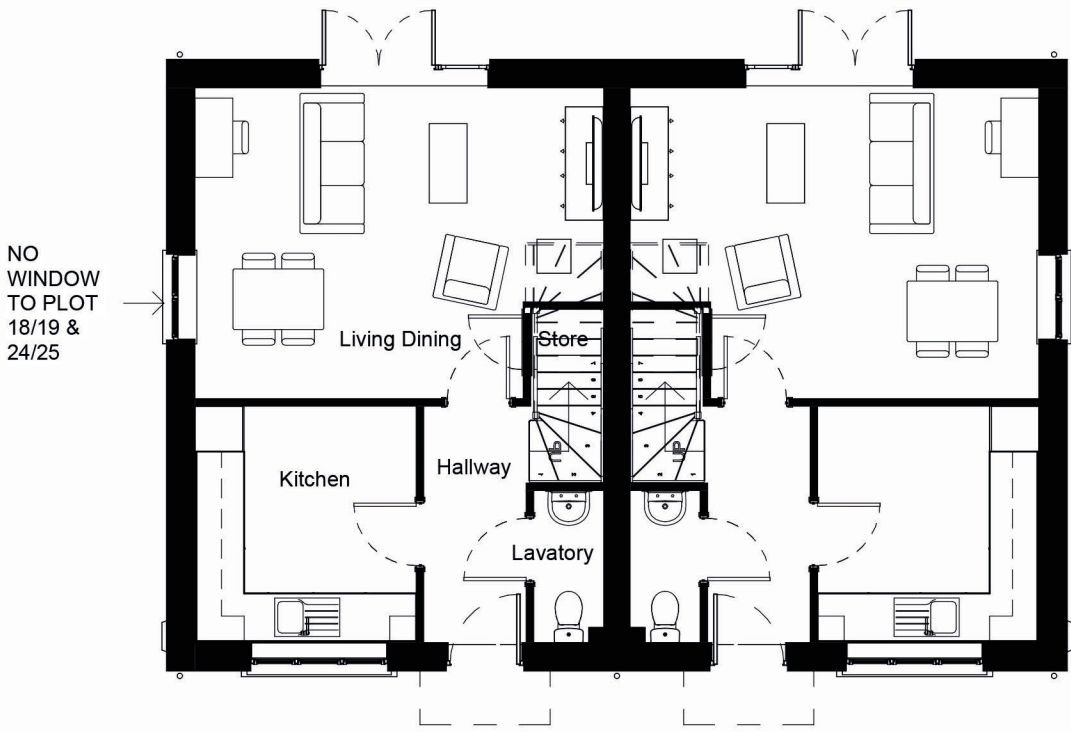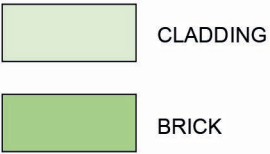


2 Bed - 2 WC

Note: Materials as per Material Plan

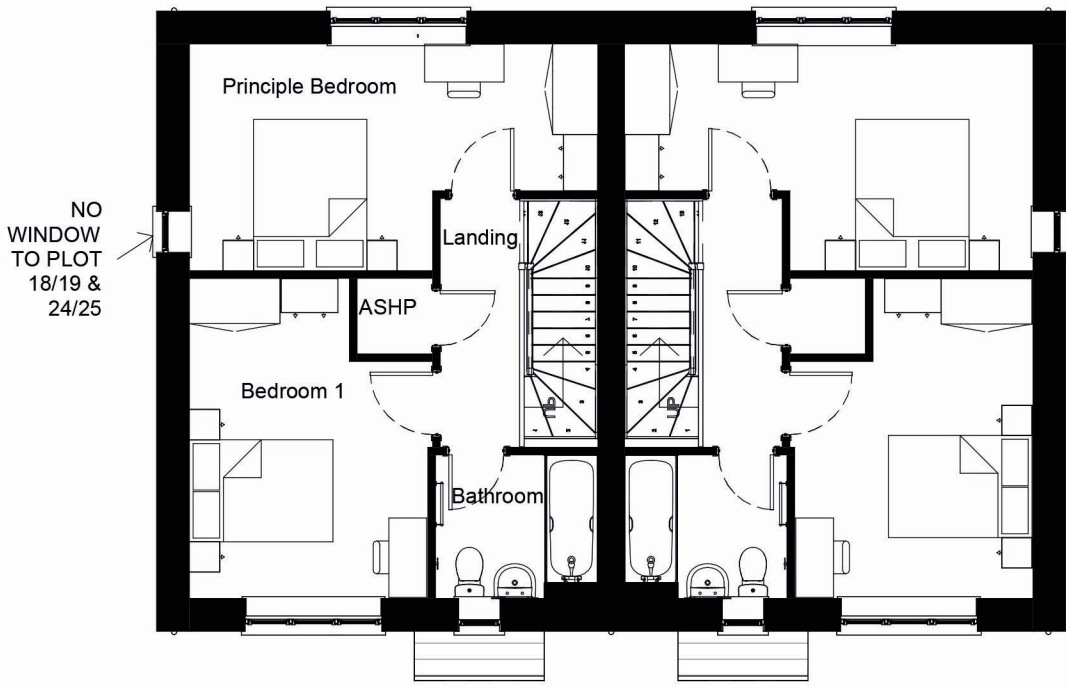

FIRST FLOOR PLAN

NO WINDOW TO PLOT 18/19 & 24/25

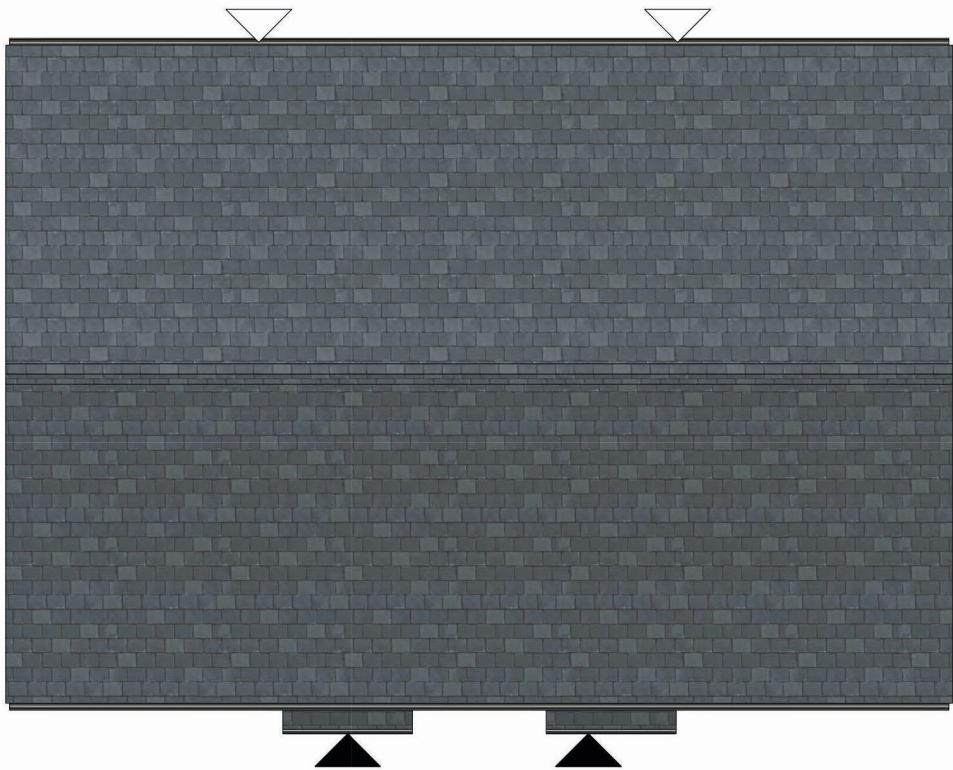

ROOF PLAN



Schedule of Revisions			
Rev:	Description:	Date:	Initial:
Client: Hill Residential Limited The Courtyard, Abbey Barns, Ickleton, CB10 1SX			
Project: Crow Furlong, Hitchin, Hertfordshire			
Drawing: Housetype L - Semi Floor Plans and Elevations Plots 18/19, 24/25 & 32/33			
Scale: 1:100 @ A2		Date: June 2025	
Drawn By: CK		Checked By: PD	
Drawing No: 181-PS-2-311			Revision: