



KEY PLAN SCALE 1:2500




SIDE ELEVATION


FRONT ELEVATION

SIDE ELEVATION

REAR ELEVATION

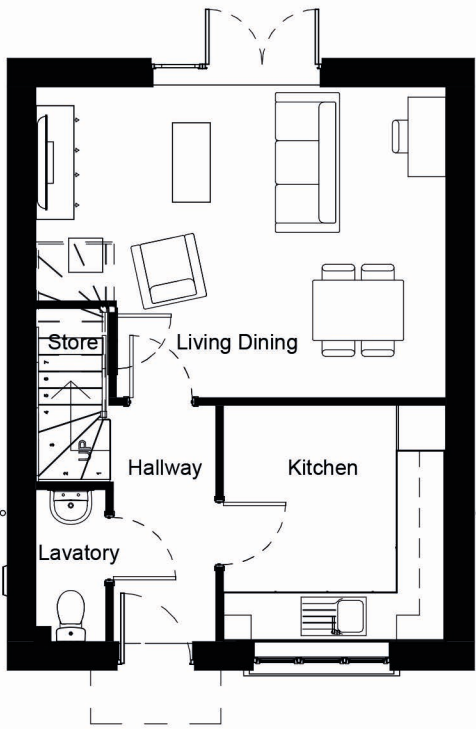


GROUND FLOOR PLAN

 


2 Bed - 2 WC

Note: Materials as per Material Plan

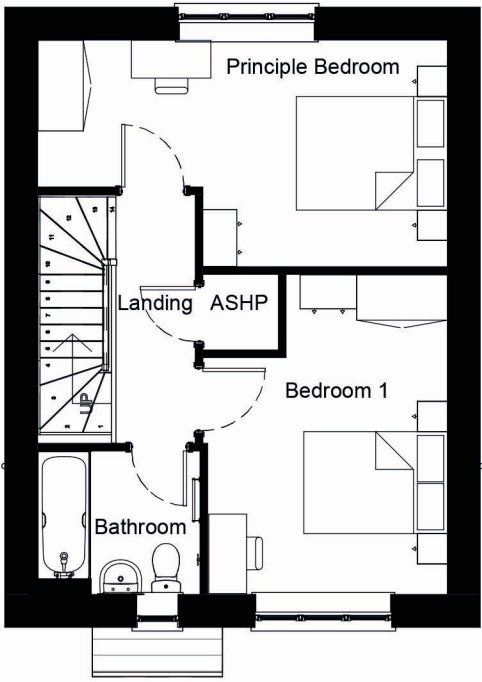

FIRST FLOOR PLAN

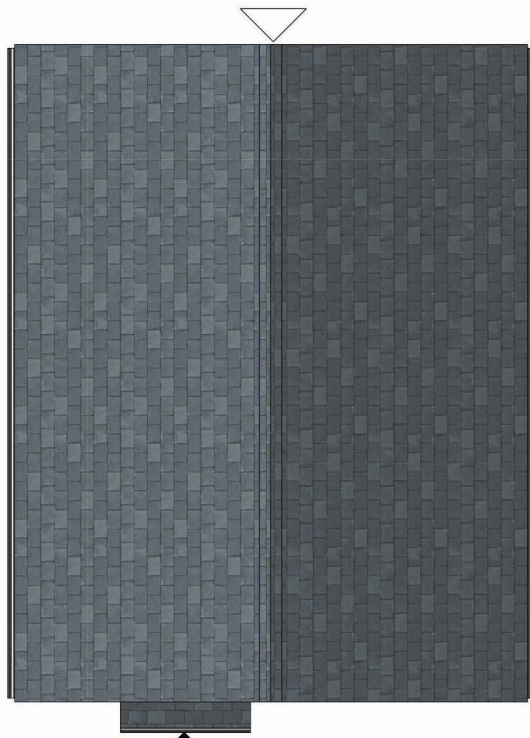

ROOF PLAN



| Schedule of Revisions                                                                    |              |                    |           |
|------------------------------------------------------------------------------------------|--------------|--------------------|-----------|
| Rev:                                                                                     | Description: | Date:              | Initial:  |
|                                                                                          |              |                    |           |
|                                                                                          |              |                    |           |
|                                                                                          |              |                    |           |
| Client:<br>Hill Residential Limited<br>The Courtyard, Abbey Barns,<br>Ickleton, CB10 1SX |              |                    |           |
| Project:<br>Crow Furlong, Hitchin, Hertfordshire                                         |              |                    |           |
| Drawing:<br>Housetype L - Detached<br>Floor Plans and Elevations<br>Plot 42              |              |                    |           |
| Scale:<br>1:100 @ A2                                                                     |              | Date:<br>June 2025 |           |
| Drawn By:<br>CK                                                                          |              | Checked By:<br>PD  |           |
| Drawing No:<br>181-PS-2-310                                                              |              |                    | Revision: |