



KEY PLAN SCALE 1:2500




SIDE ELEVATION

SIDE ELEVATION



FRONT ELEVATION

REAR ELEVATION

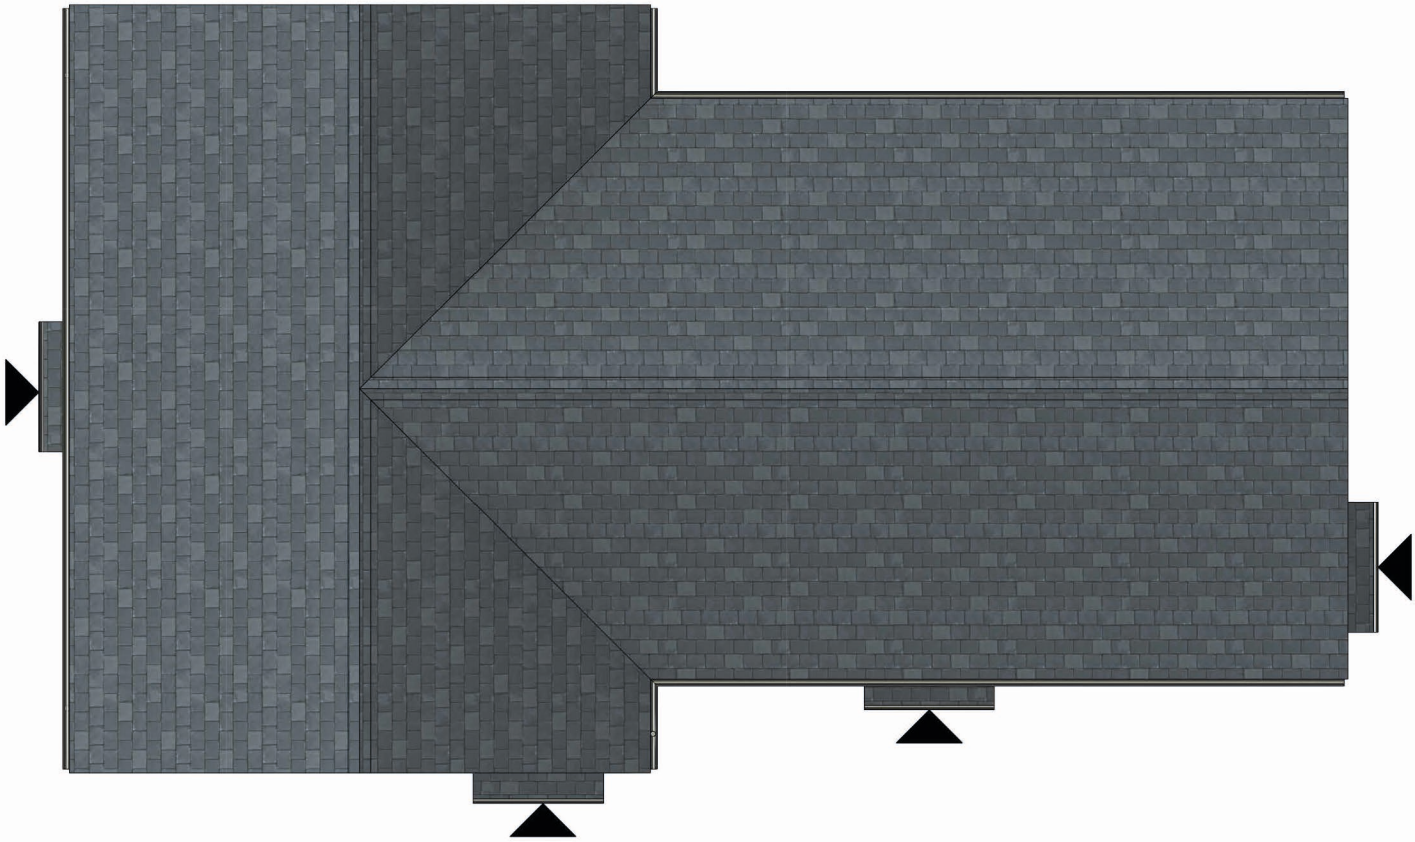

ROOF PLAN




GROUND FLOOR PLAN

1 0 1 2 3 4 5
SCALE 100
1: m

1 Bed - 1 WC

Note: Materials as per Material Plan

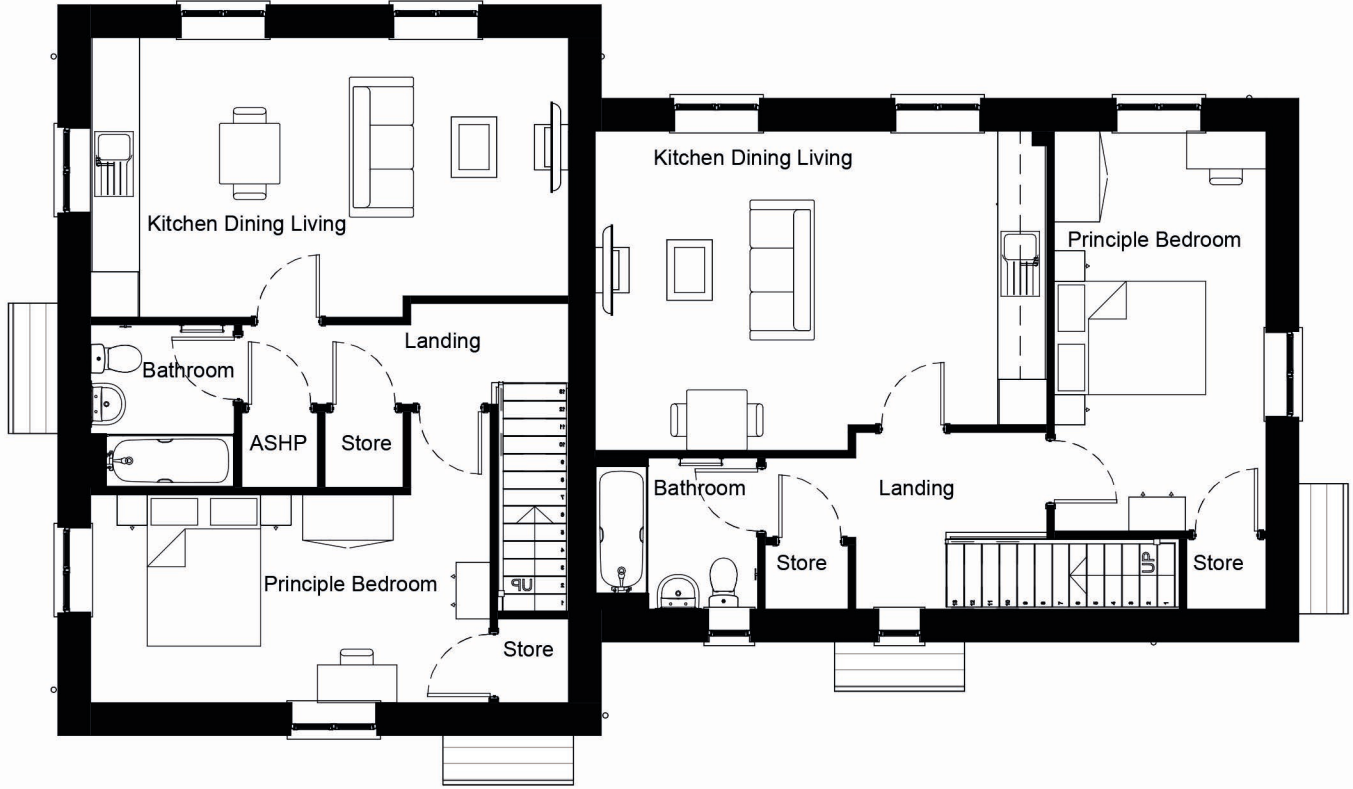

FIRST FLOOR PLAN

Schedule of Revisions			
Rev:	Description:	Date:	Initial:
 <i>Created for Living</i>			
Client: Hill Residential Limited The Courtyard, Abbey Barns, Ickleton, CB10 1SX			
Project: Crow Furlong, Hitchin, Hertfordshire			
Drawing: Housetype K - Semi Floor Plans and Elevations Plot 44/45/46/47			
Scale: 1:100 @ A2		Date: June 2025	
Drawn By: CK		Checked By: PD	
Drawing No: 181-PS-2-301			Revision: