




SIDE ELEVATION

FRONT ELEVATION



SIDE ELEVATION

REAR ELEVATION

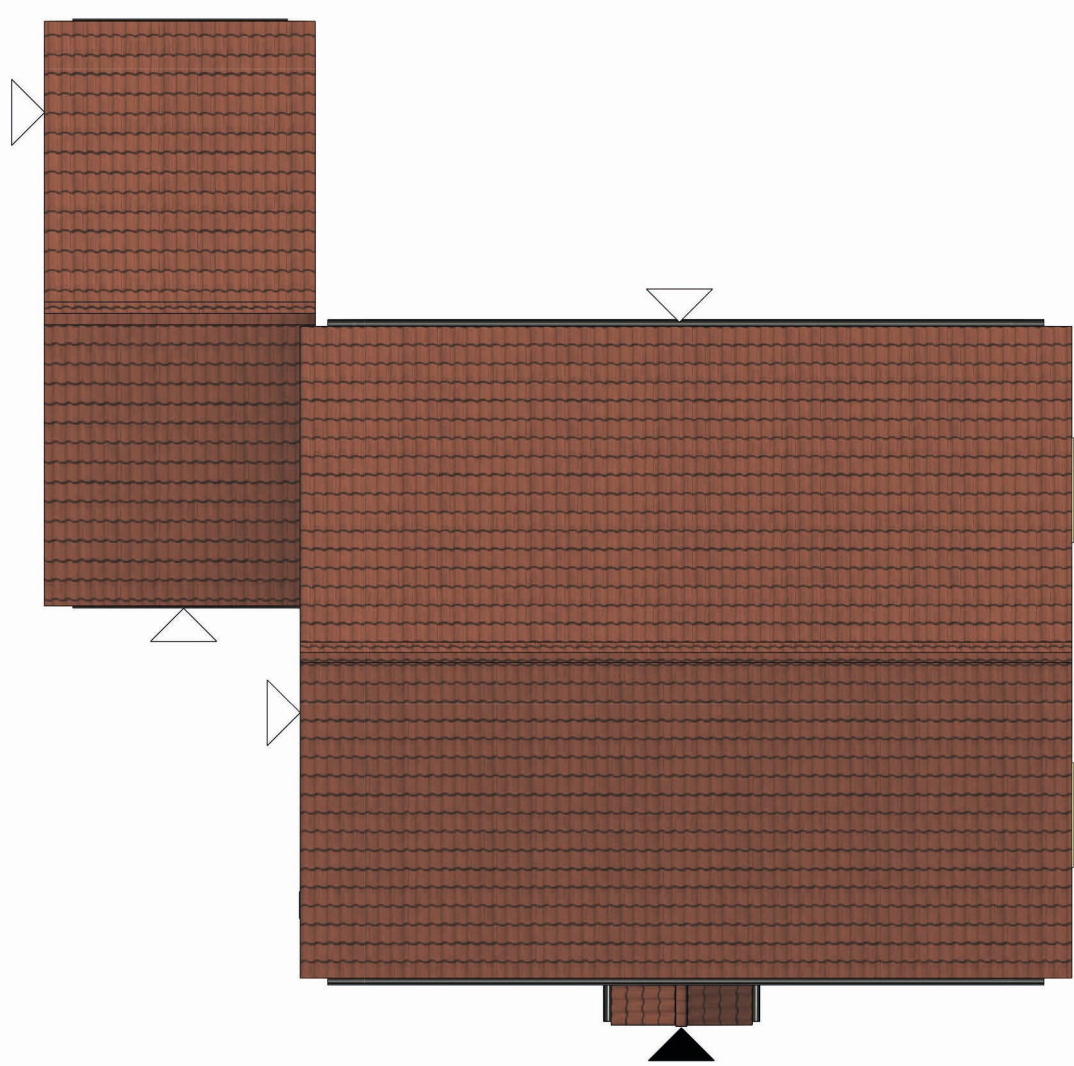


ROOF PLAN


THIS DRAWING IS A COPYRIGHT
All dimensions to be checked on site or in the workshop before work commences.
Only figured dimensions to be worked to. Any discrepancies to be reported to the Architect.



KEY PLAN SCALE 1:2500

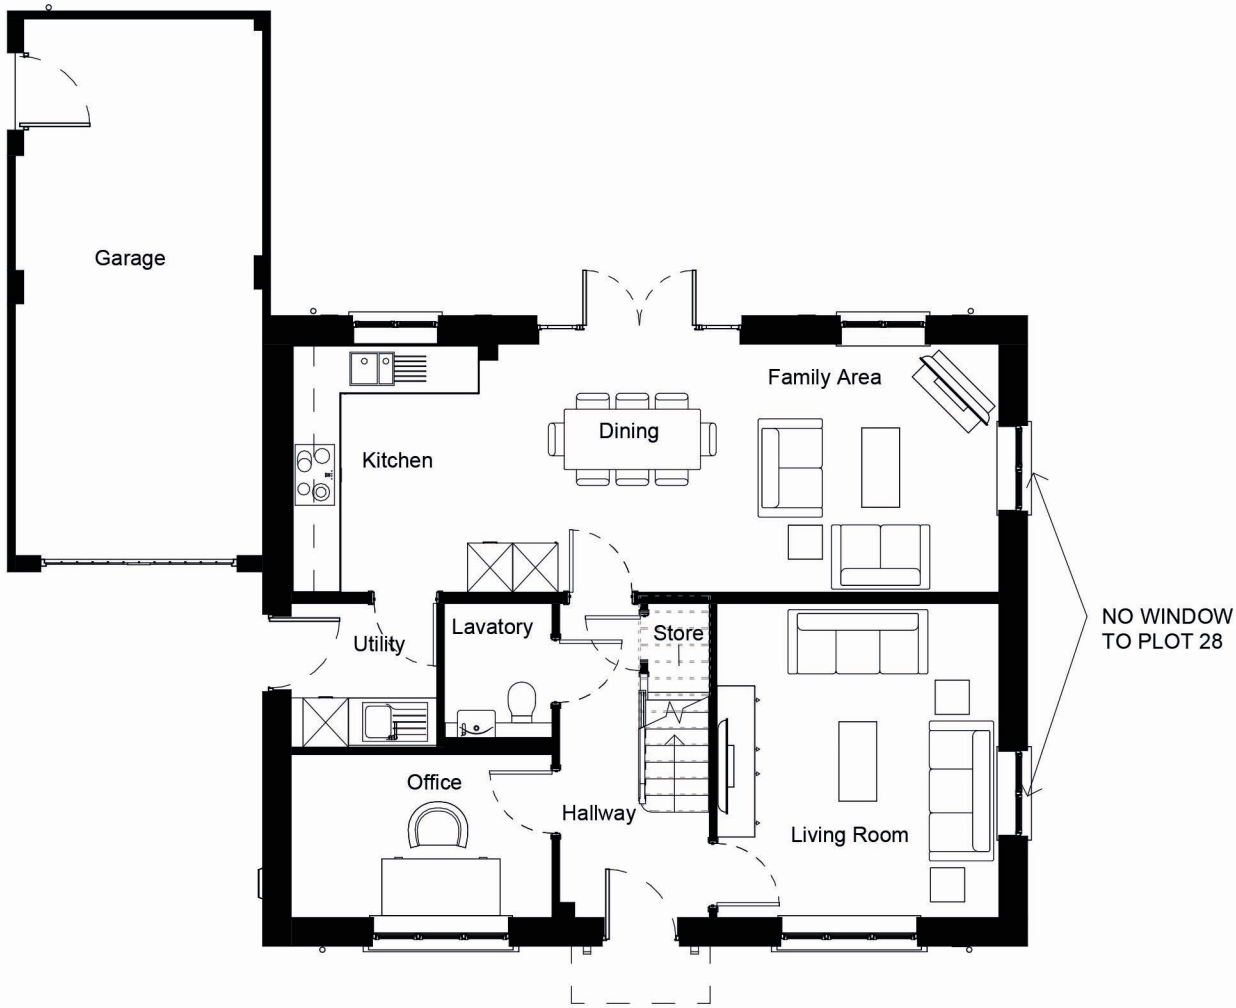


GROUND FLOOR

 

4 Bed - 3 WC

Plot 7 is handed

Note: Materials as per Material Plan

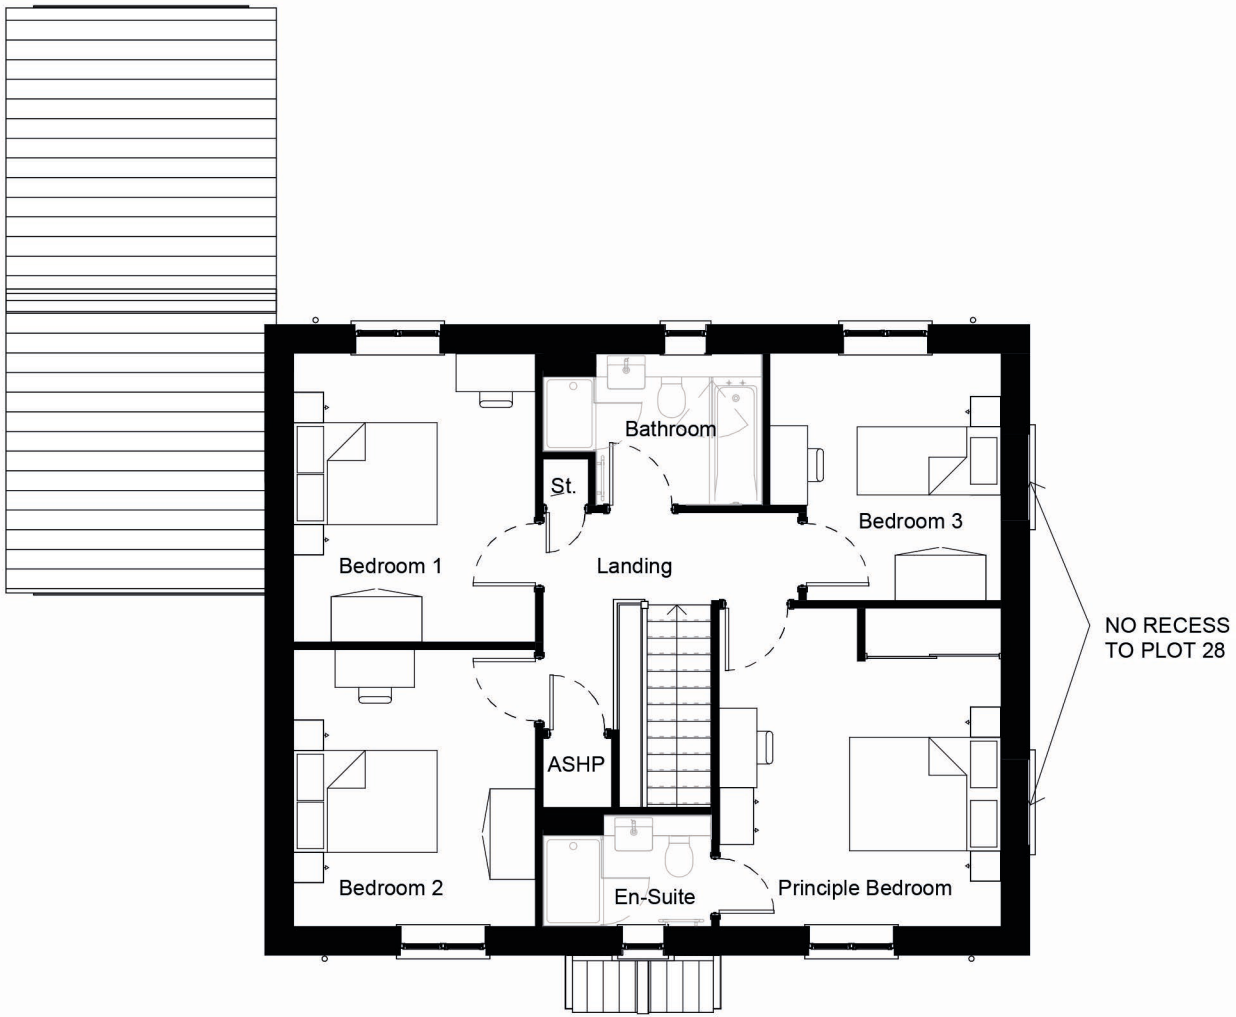

FIRST FLOOR

Schedule of Revisions			
Rev:	Description:	Date:	Initial:
 <i>Created for Living</i>			
Client: Hill Residential Limited The Courtyard, Abbey Barns, Ickleton, CB10 1SX			
Project: Crow Furlong, Hitchin, Hertfordshire			
Drawing: Housetype I w' Garage Floor Plans and Elevations Plots 7 & 28			
Scale: 1:100 @ A2		Date: June 2025	
Drawn By: CK		Checked By: PD	
Drawing No: 181-PS-2-281			Revision: