



KEY PLAN SCALE 1:2500



SIDE ELEVATION


FRONT ELEVATION

SIDE ELEVATION

REAR ELEVATION




GROUND FLOOR

 


4 Bed - 3 WC

Note: Materials as per Material Plan

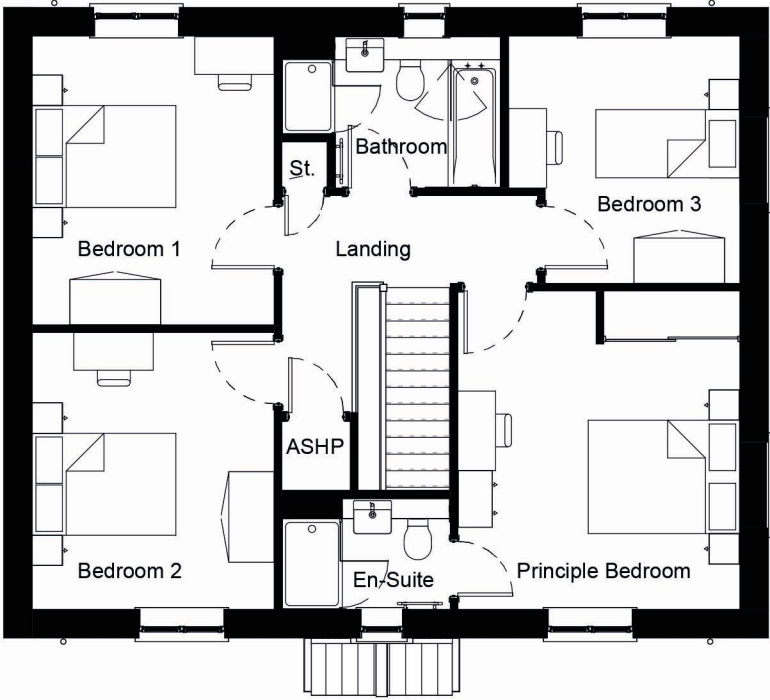

FIRST FLOOR

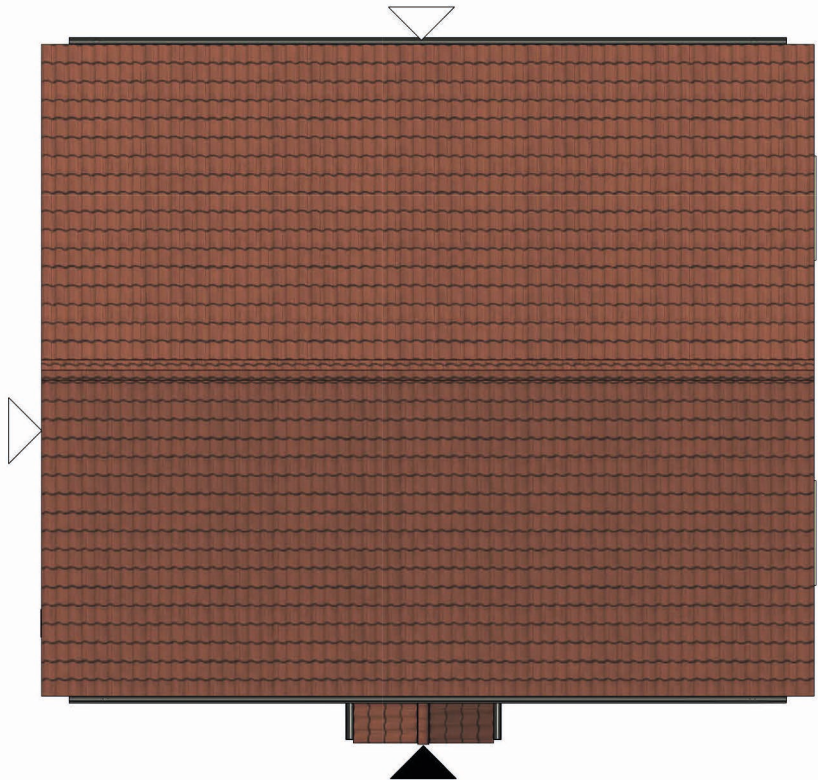

ROOF PLAN

Schedule of Revisions			
Rev:	Description:	Date:	Initial:
 <i>Created for Living</i>			
Client: Hill Residential Limited The Courtyard, Abbey Barns, Ickleton, CB10 1SX			
Project: Crow Furlong, Hitchin, Hertfordshire			
Drawing: Housetype 1 Floor Plans and Elevations Plots 2			
Scale: 1:100 @ A2		Date: June 2025	
Drawn By: CK		Checked By: PD	
Drawing No: 181-PS-2-280			Revision: